



EXISTING

Scale: 1:100

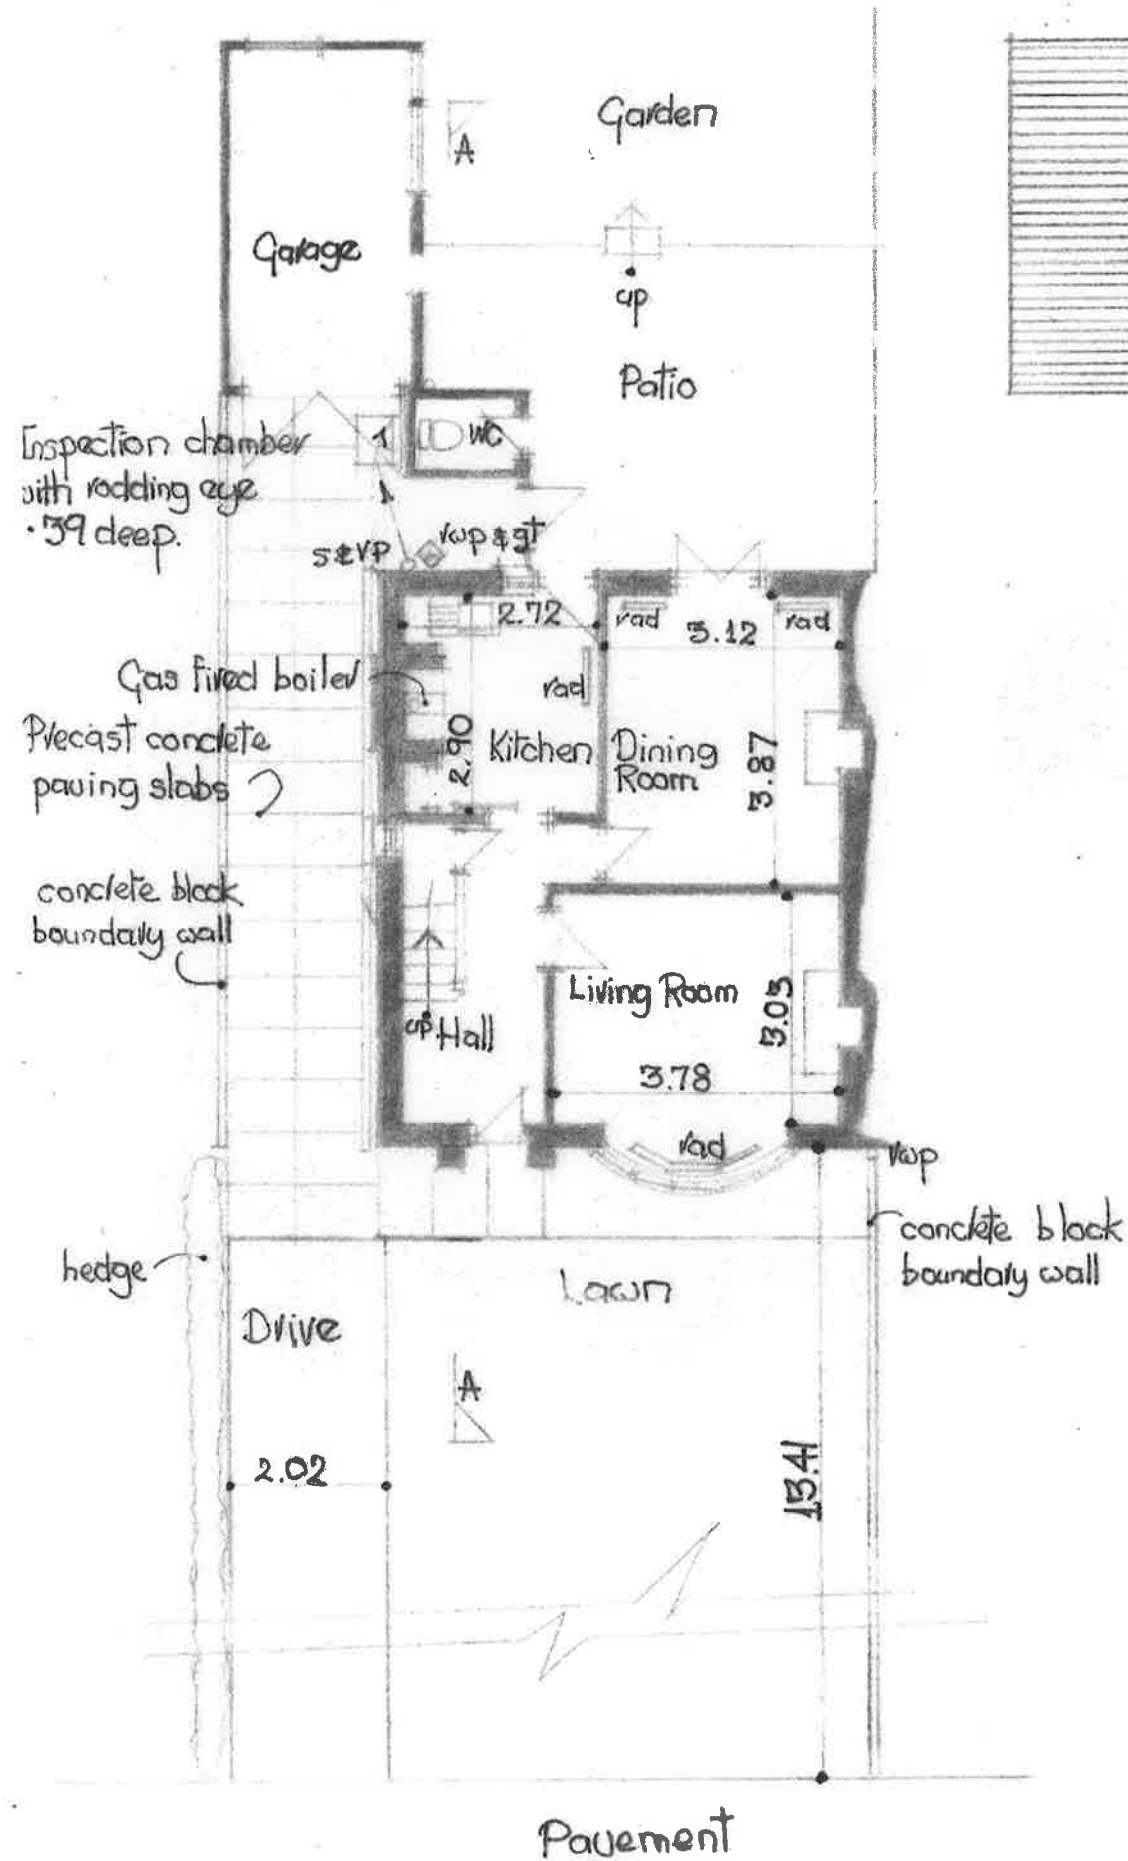

Ground Floor Plan

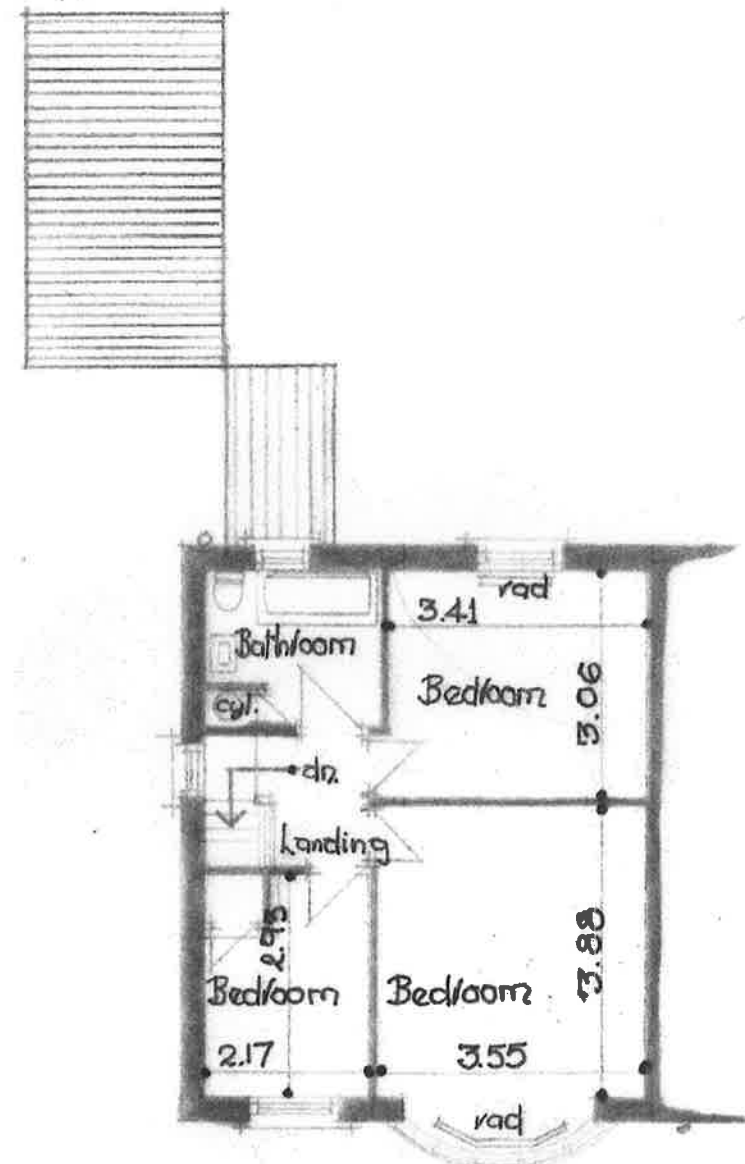

First Floor Plan



Section A-A