


EXISTING

Scale: 1:100



Front Elevation

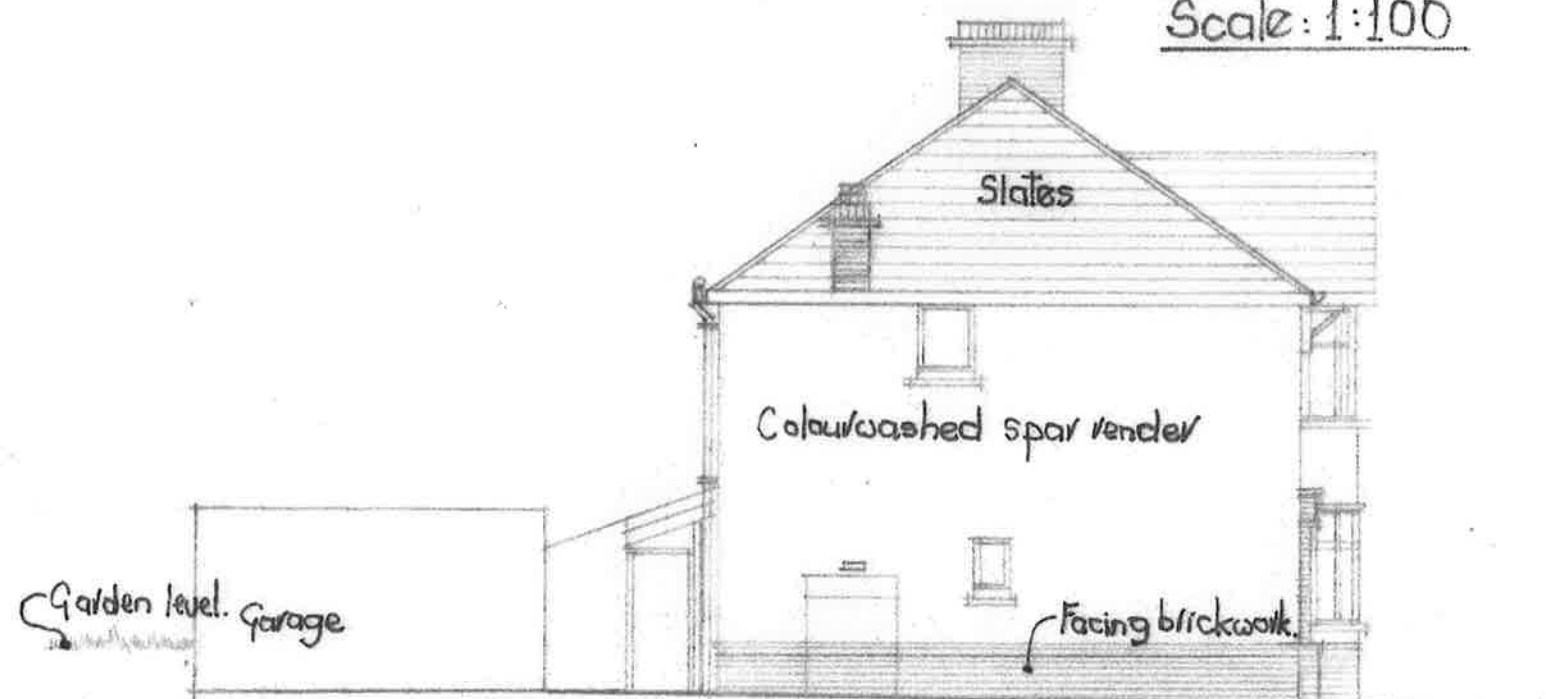


Side Elevation



Rear Elevation

Rear Elevation

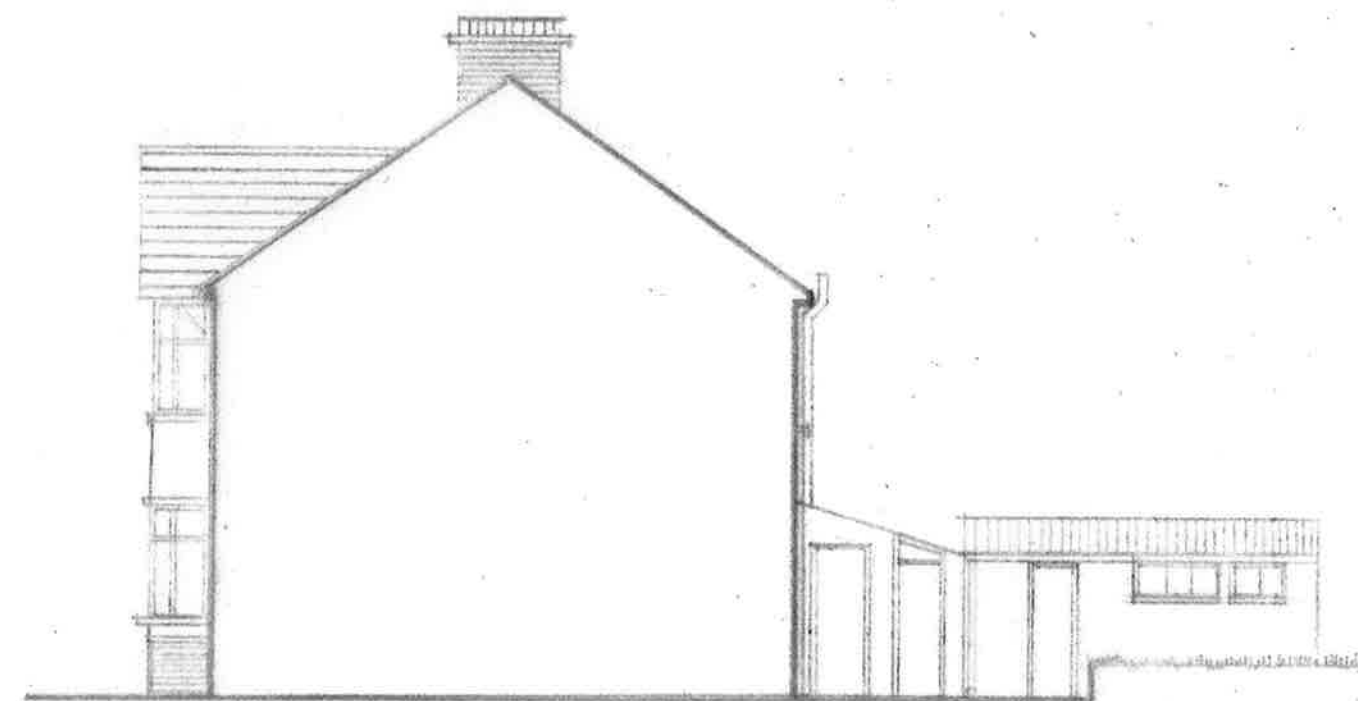

Side Elevation