


PROPOSED

Scale: 1:100




Front Elevation

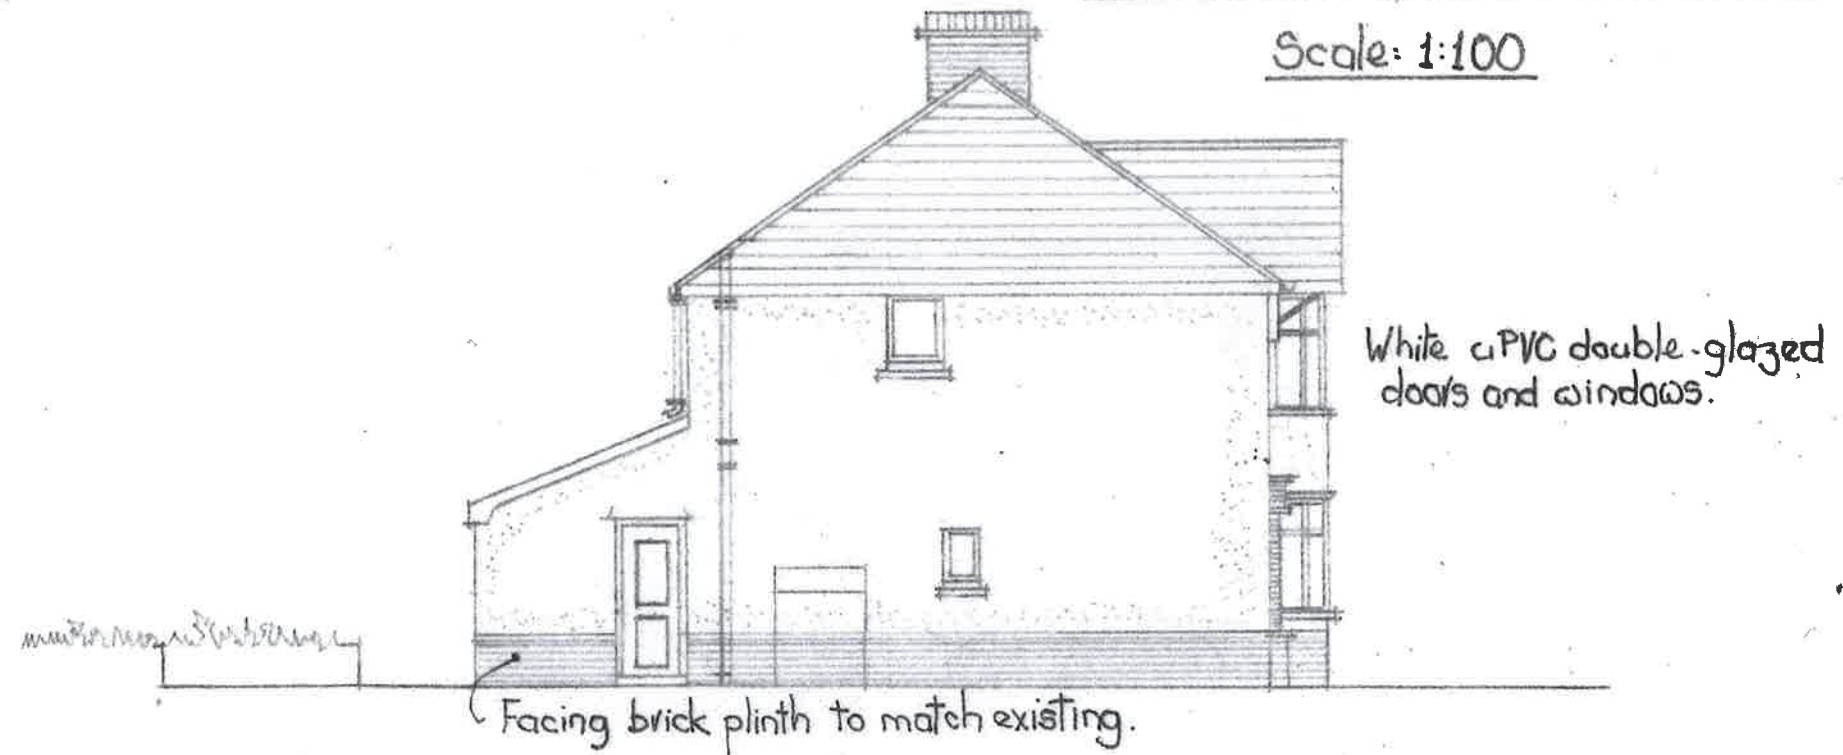

Side Elevation




Rear Elevation

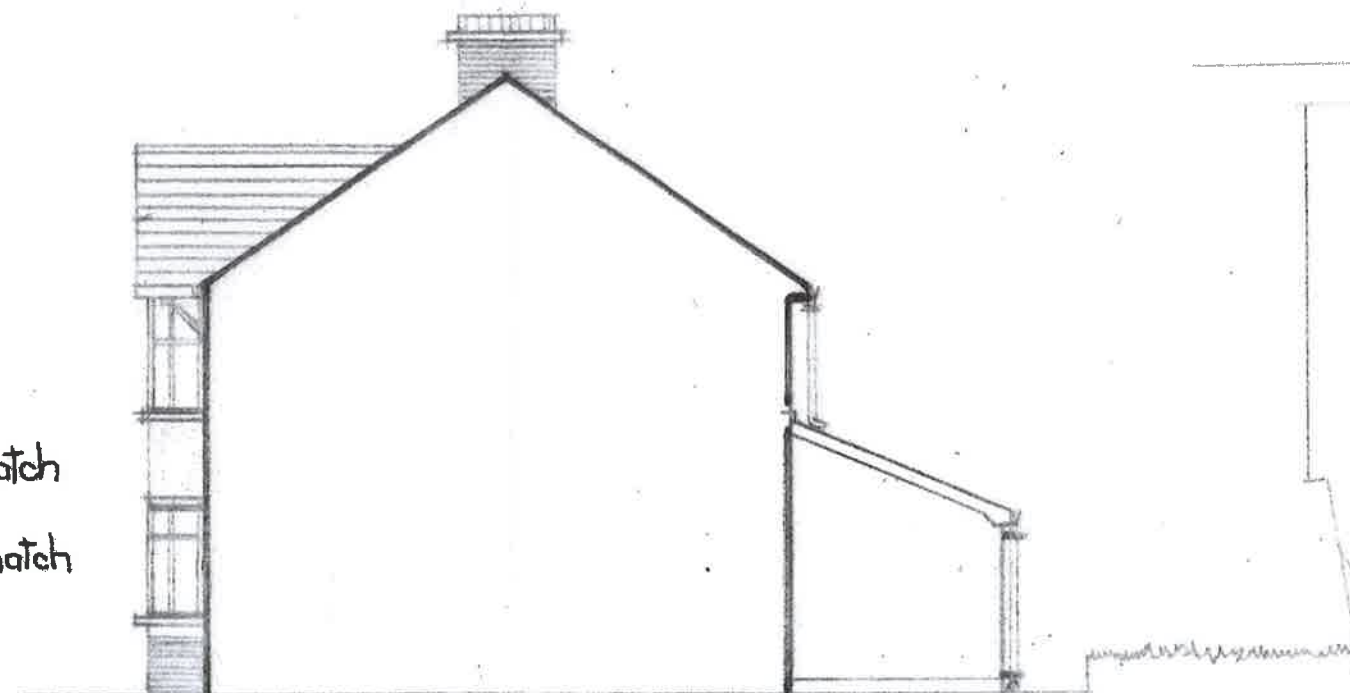

Side Elevation

Hentoes Road

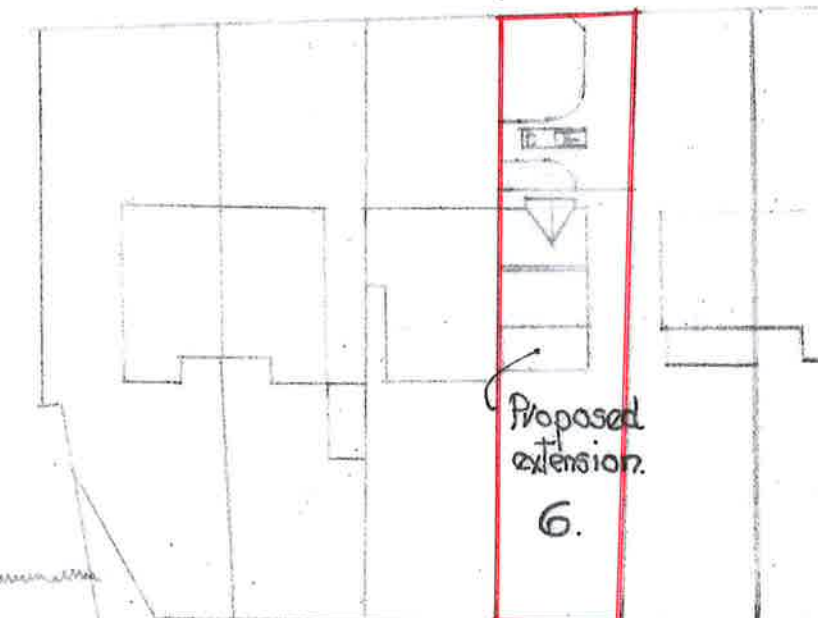

Block Plan

Scale: 1:500