




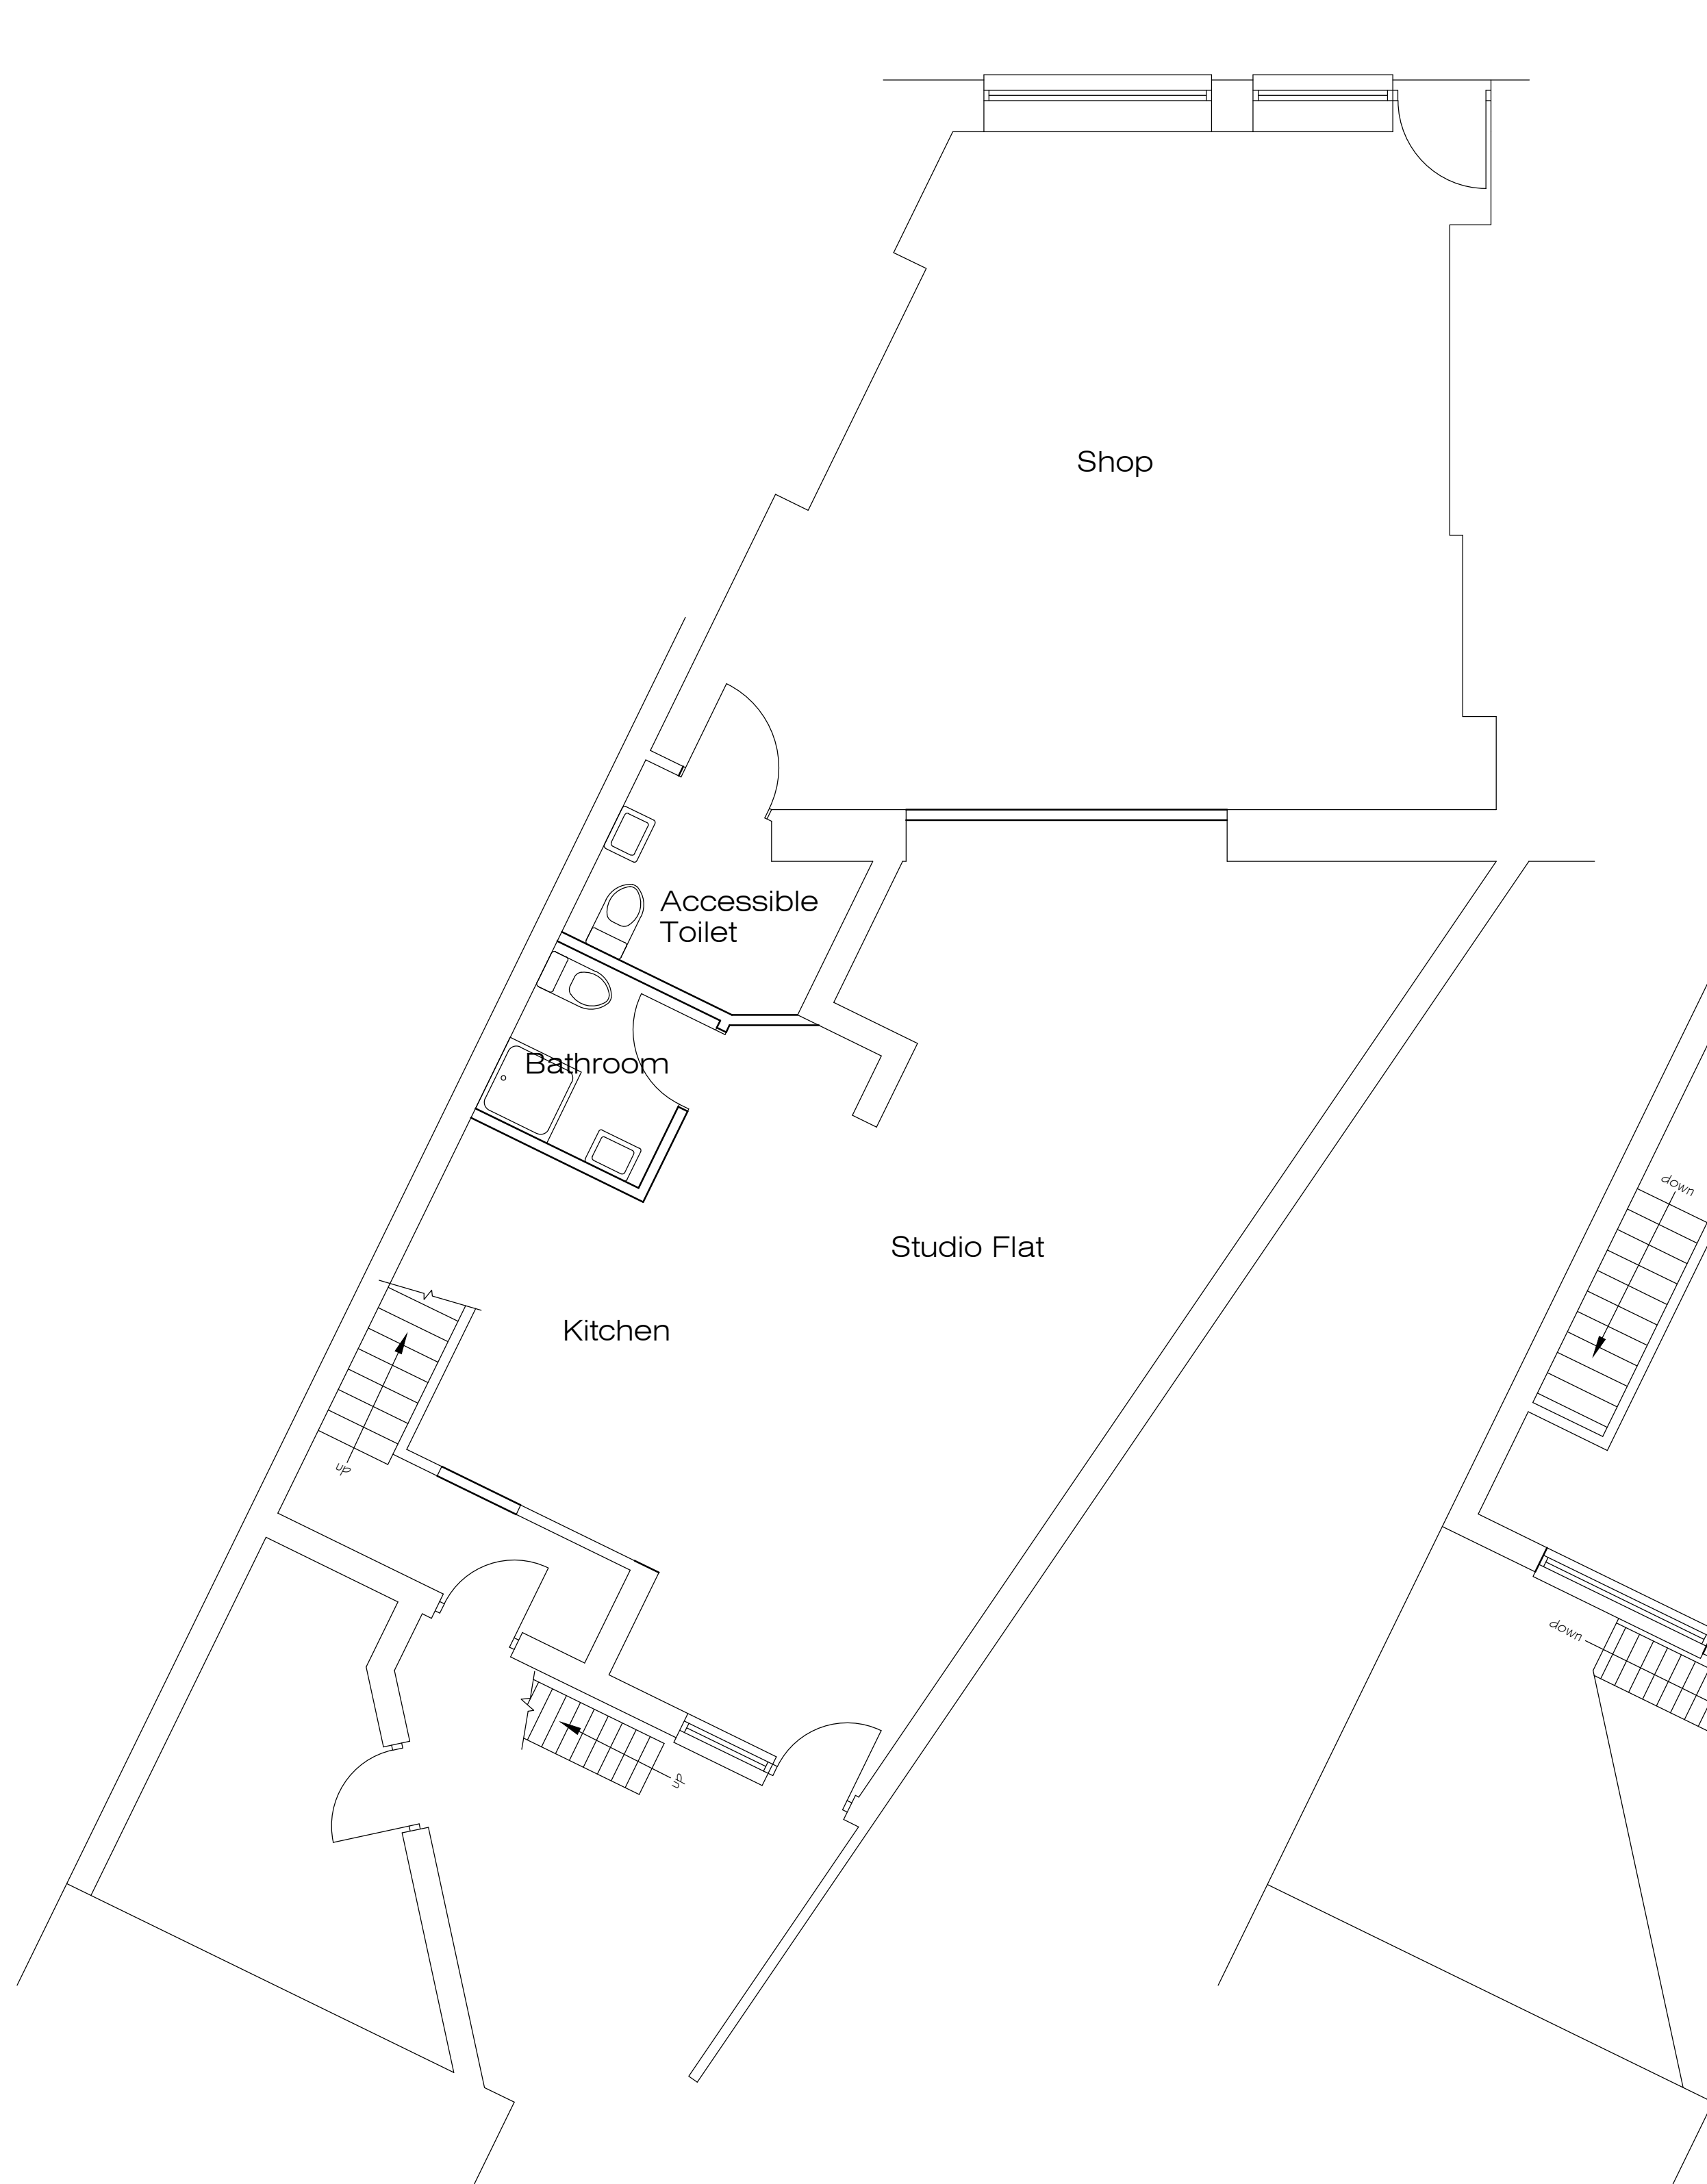

PROPOSED GROUND FLOOR PLAN

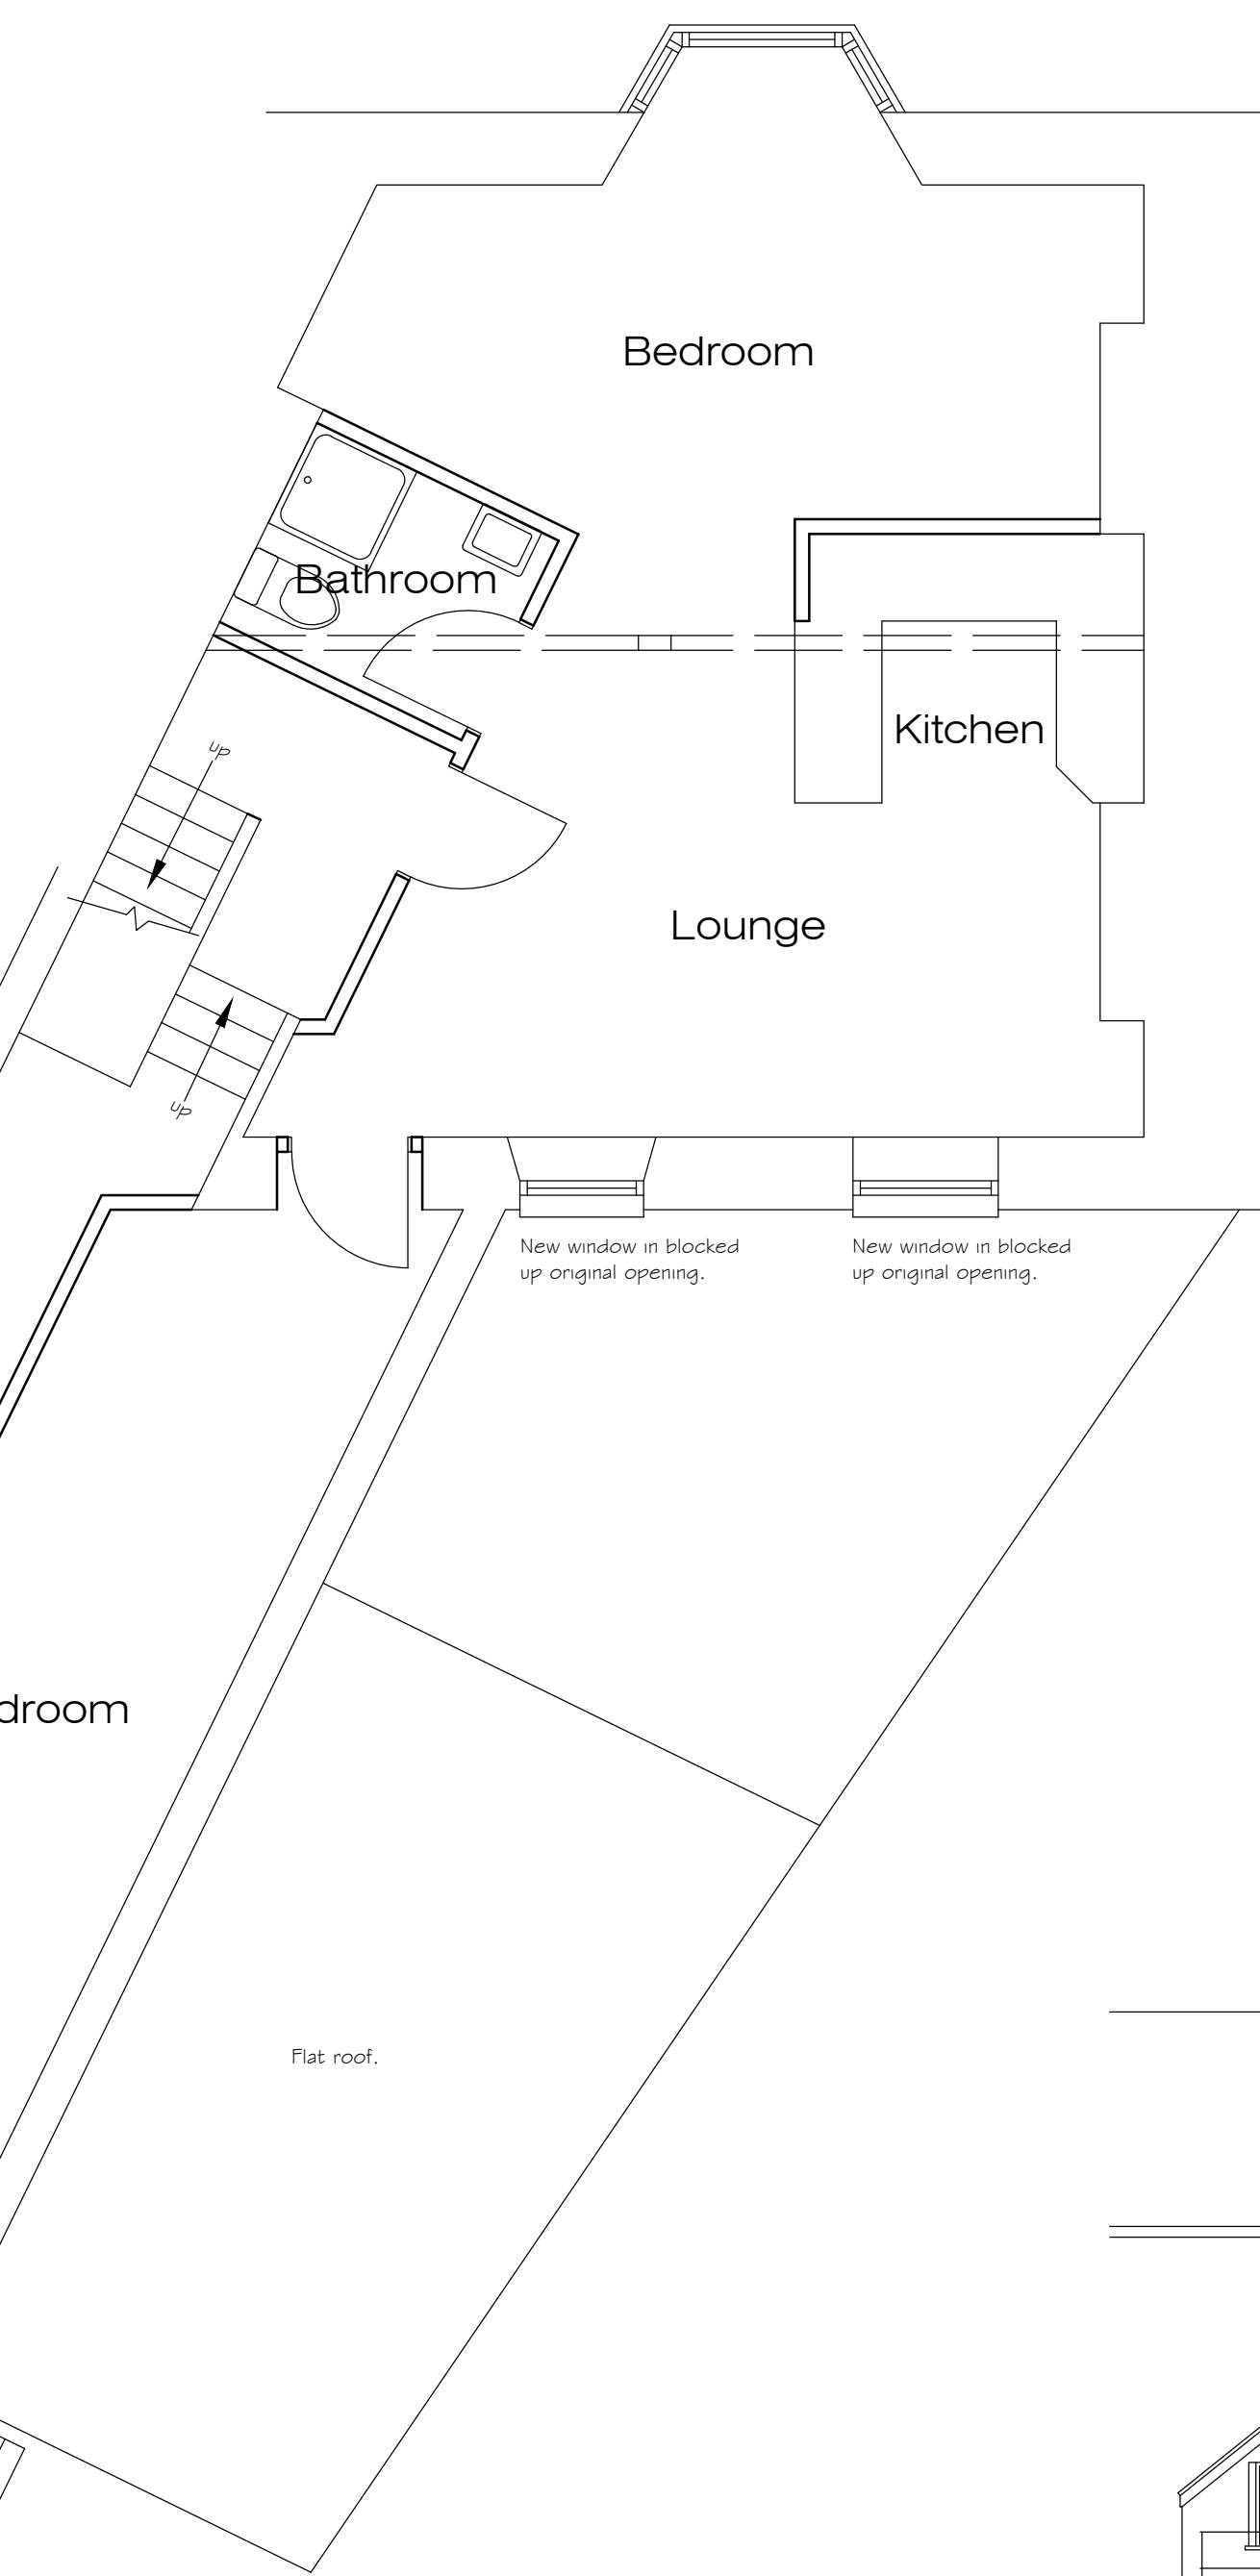

PROPOSED FIRST FLOOR PLAN

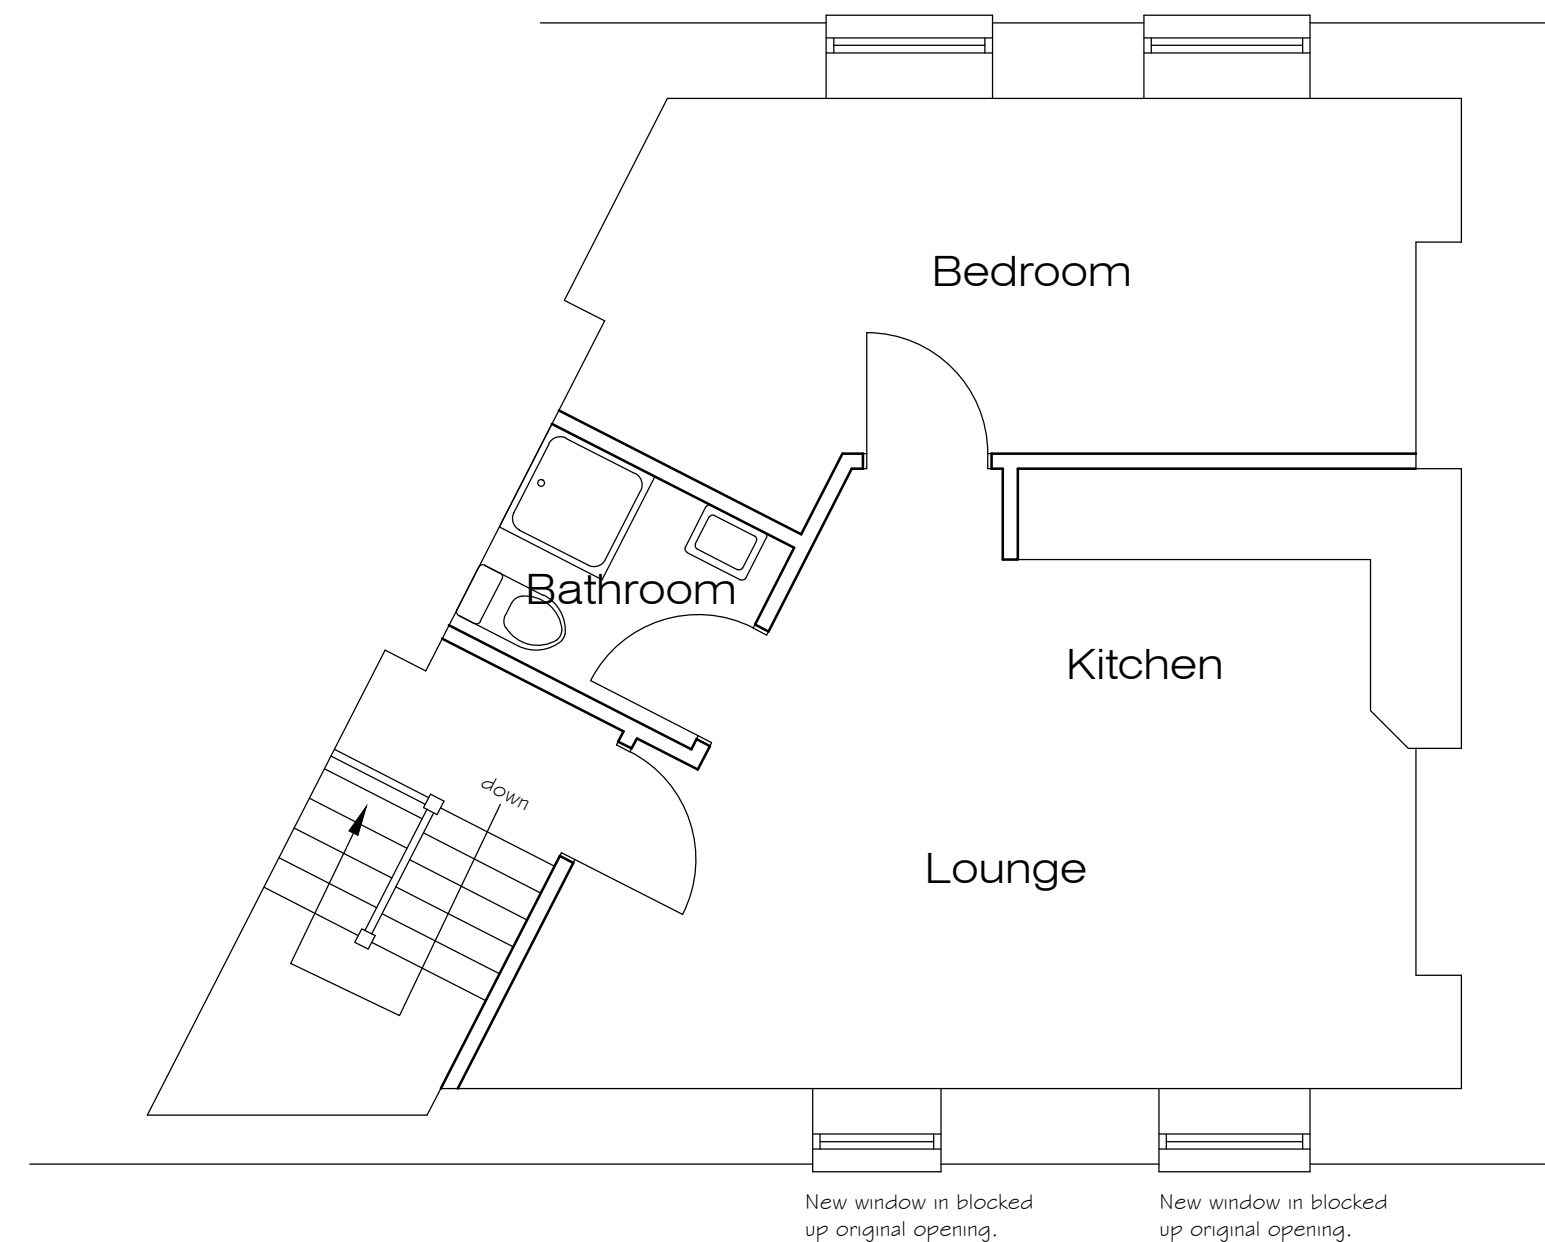


PROPOSED SECOND FLOOR PLAN



PROPOSED REAR ELEVATION 1/100



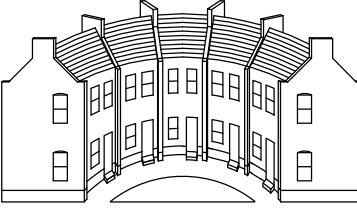

Crescent Architectural
Architectural Design & Services
M.C.I.A.T.
38 De La Beche Road, Sketty,
Swansea, SA2 9AR.
Telephone: 01792 208039 Mobile: 07818 067467
e-mail: crescent3000@aol.com

Project	
Proposed Flats at 36 Windsor Road, Neath, SA11 1LU.	
Description	
PLANNING DRAWING	
Scale 1/50 & 1/100 @ A1.	Date July, 2019.
Drawn	Checked
Drawing No. PC19/49/2	