


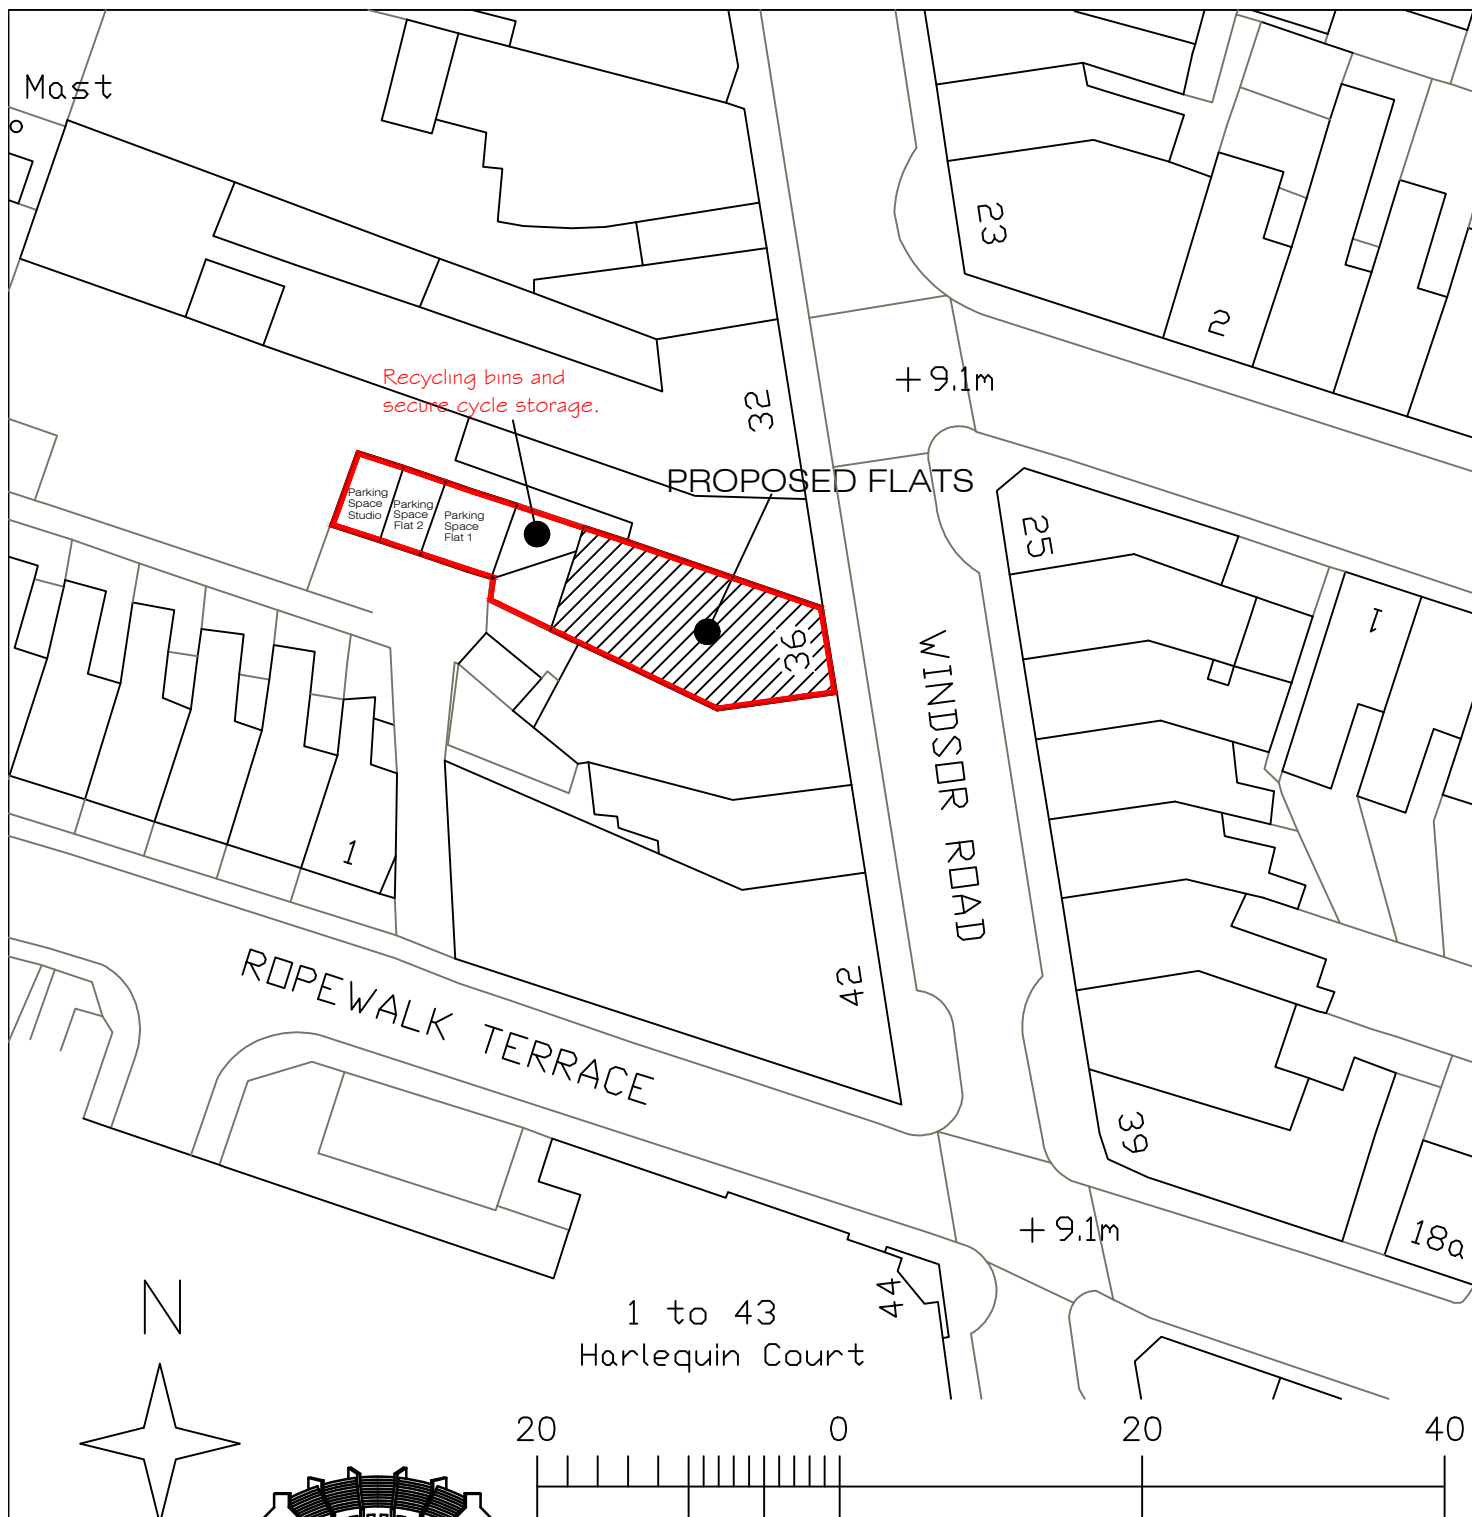

Crescent Architectural

Architectural Design & Services
M.C.I.A.T.

38 De La Beche Road, Sketty,
Swansea, SA2 9AR.
Telephone: 01792 208039 Mobile: 07818 067467
e-mail : crescent3000@aol.com

Project Proposed Flats at 36 Windsor Road, Neath SA11 1LU.	Scale 1/500 @ A4	Date August 2019.
Description SITE PLAN	Drawn	Checked
Drawing No. PC19/49/4A		