




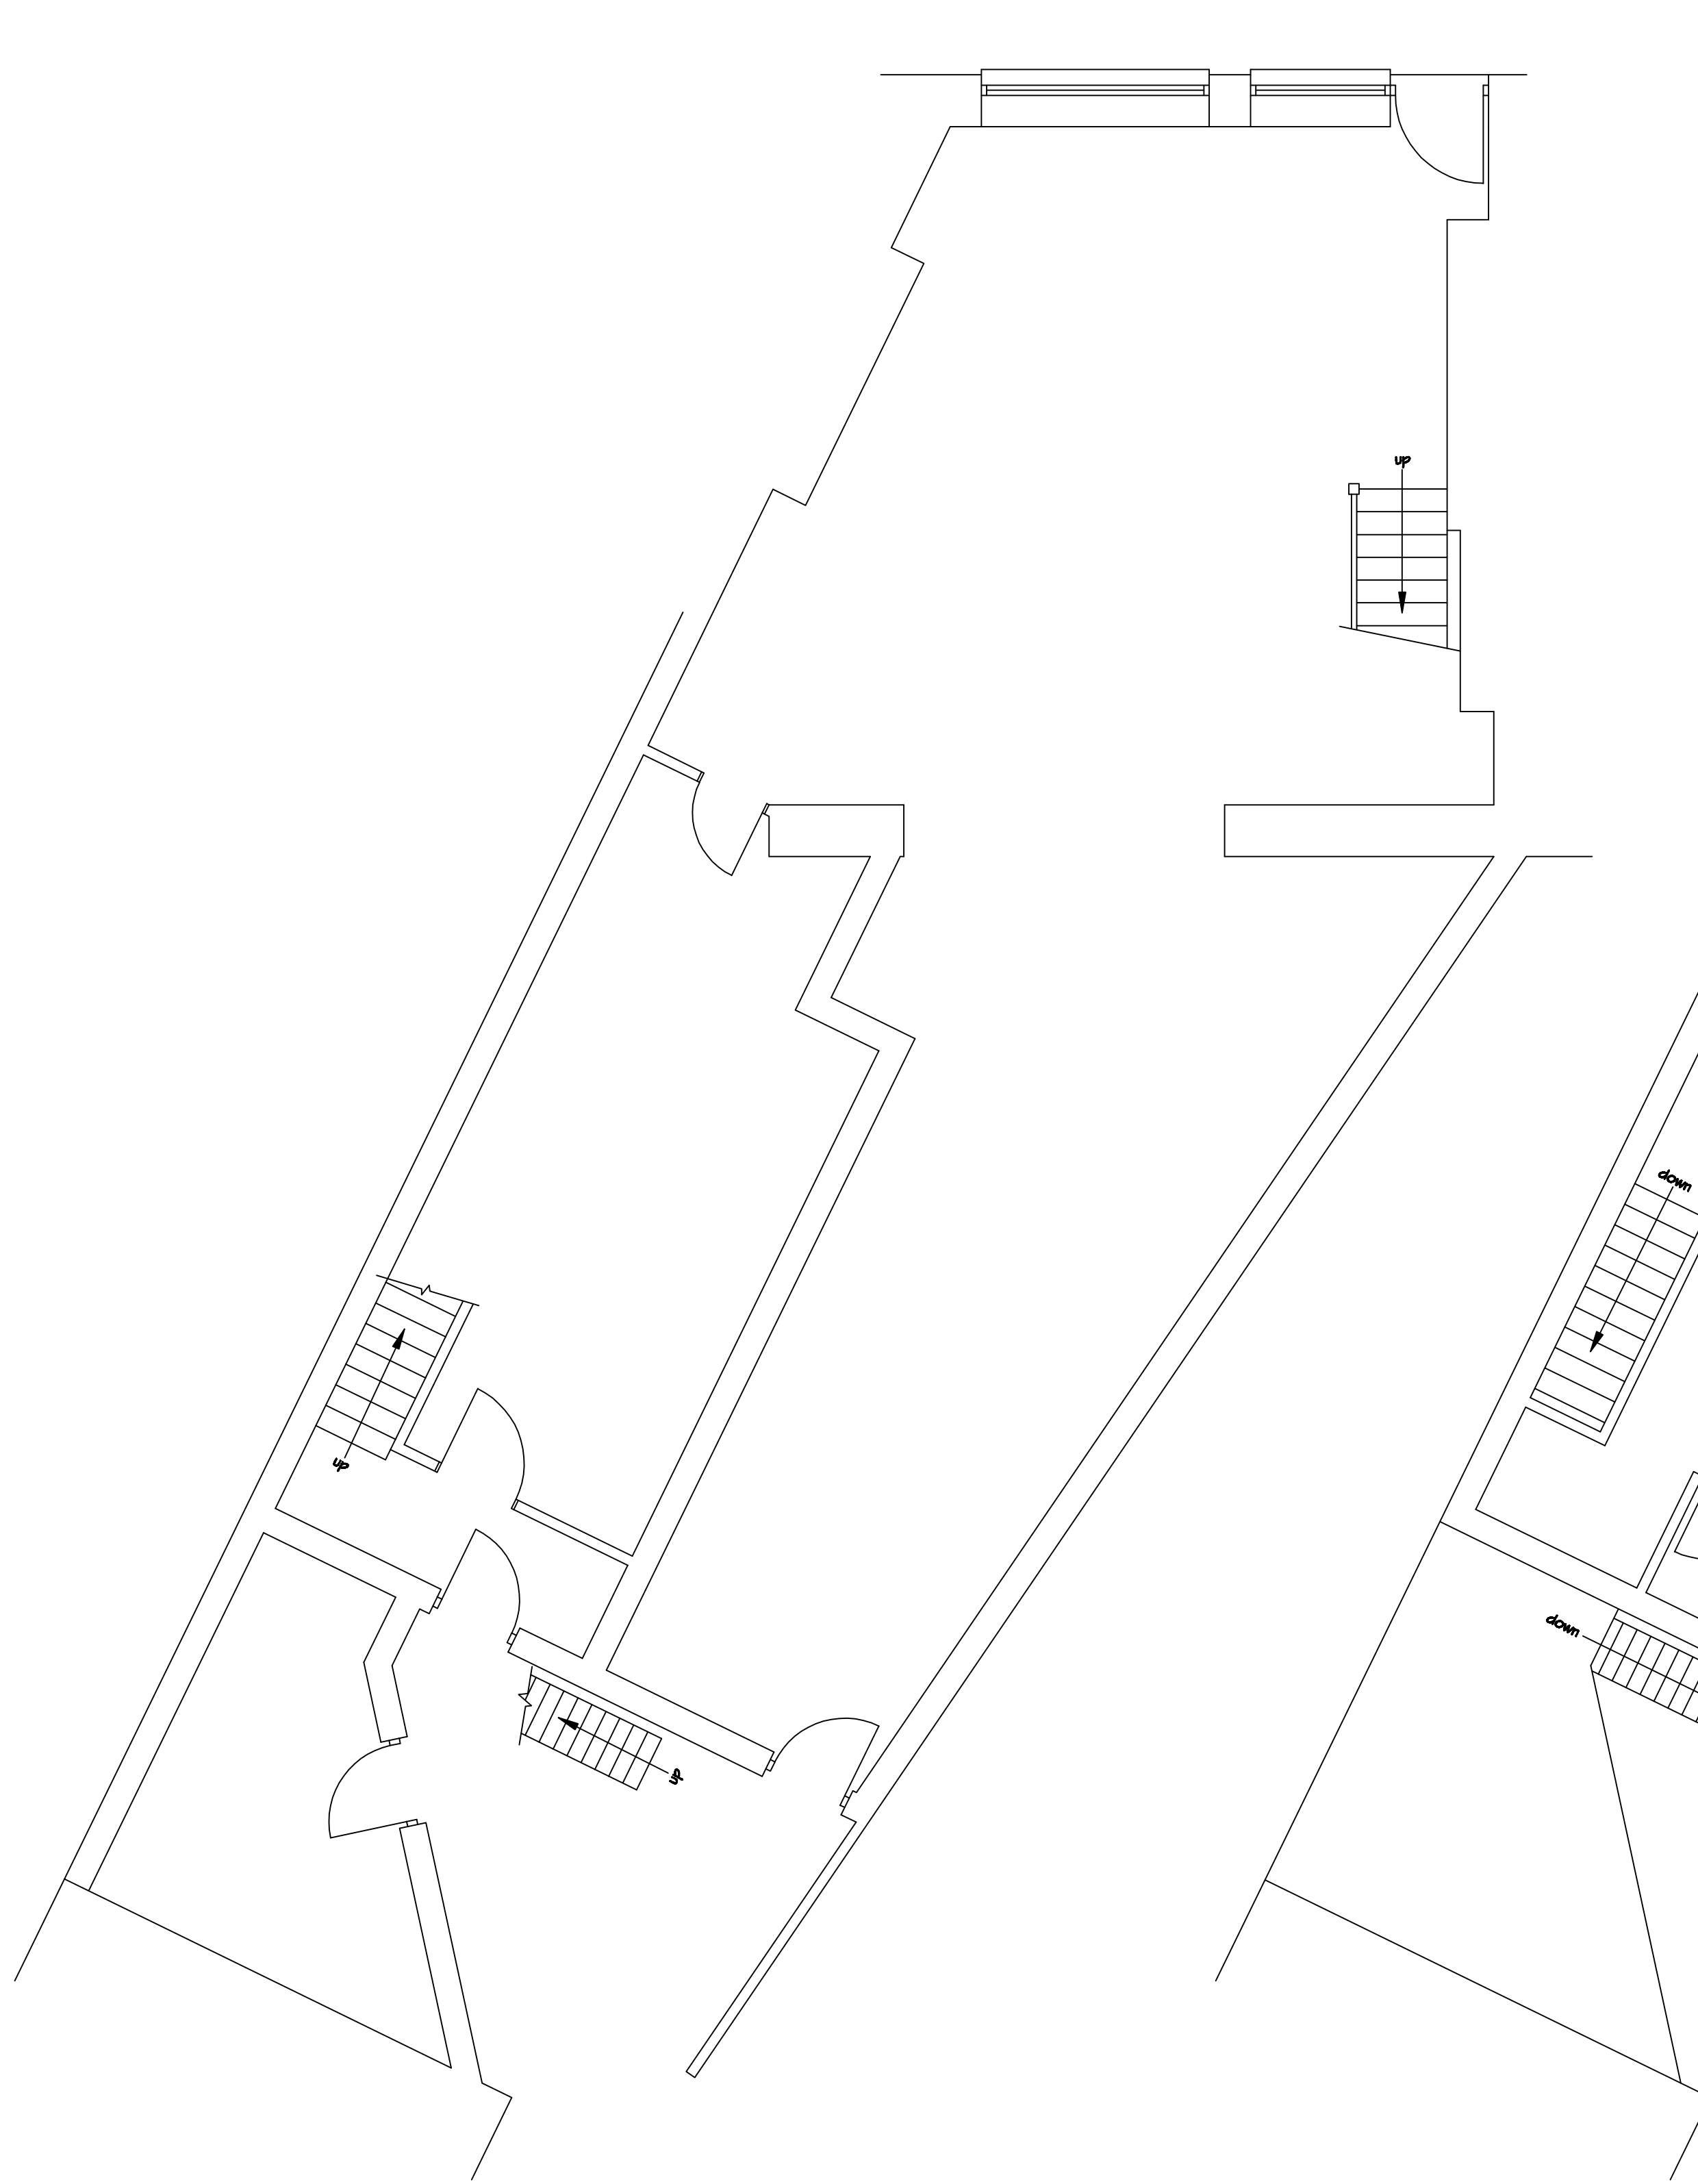


EXISTING GROUND FLOOR PLAN

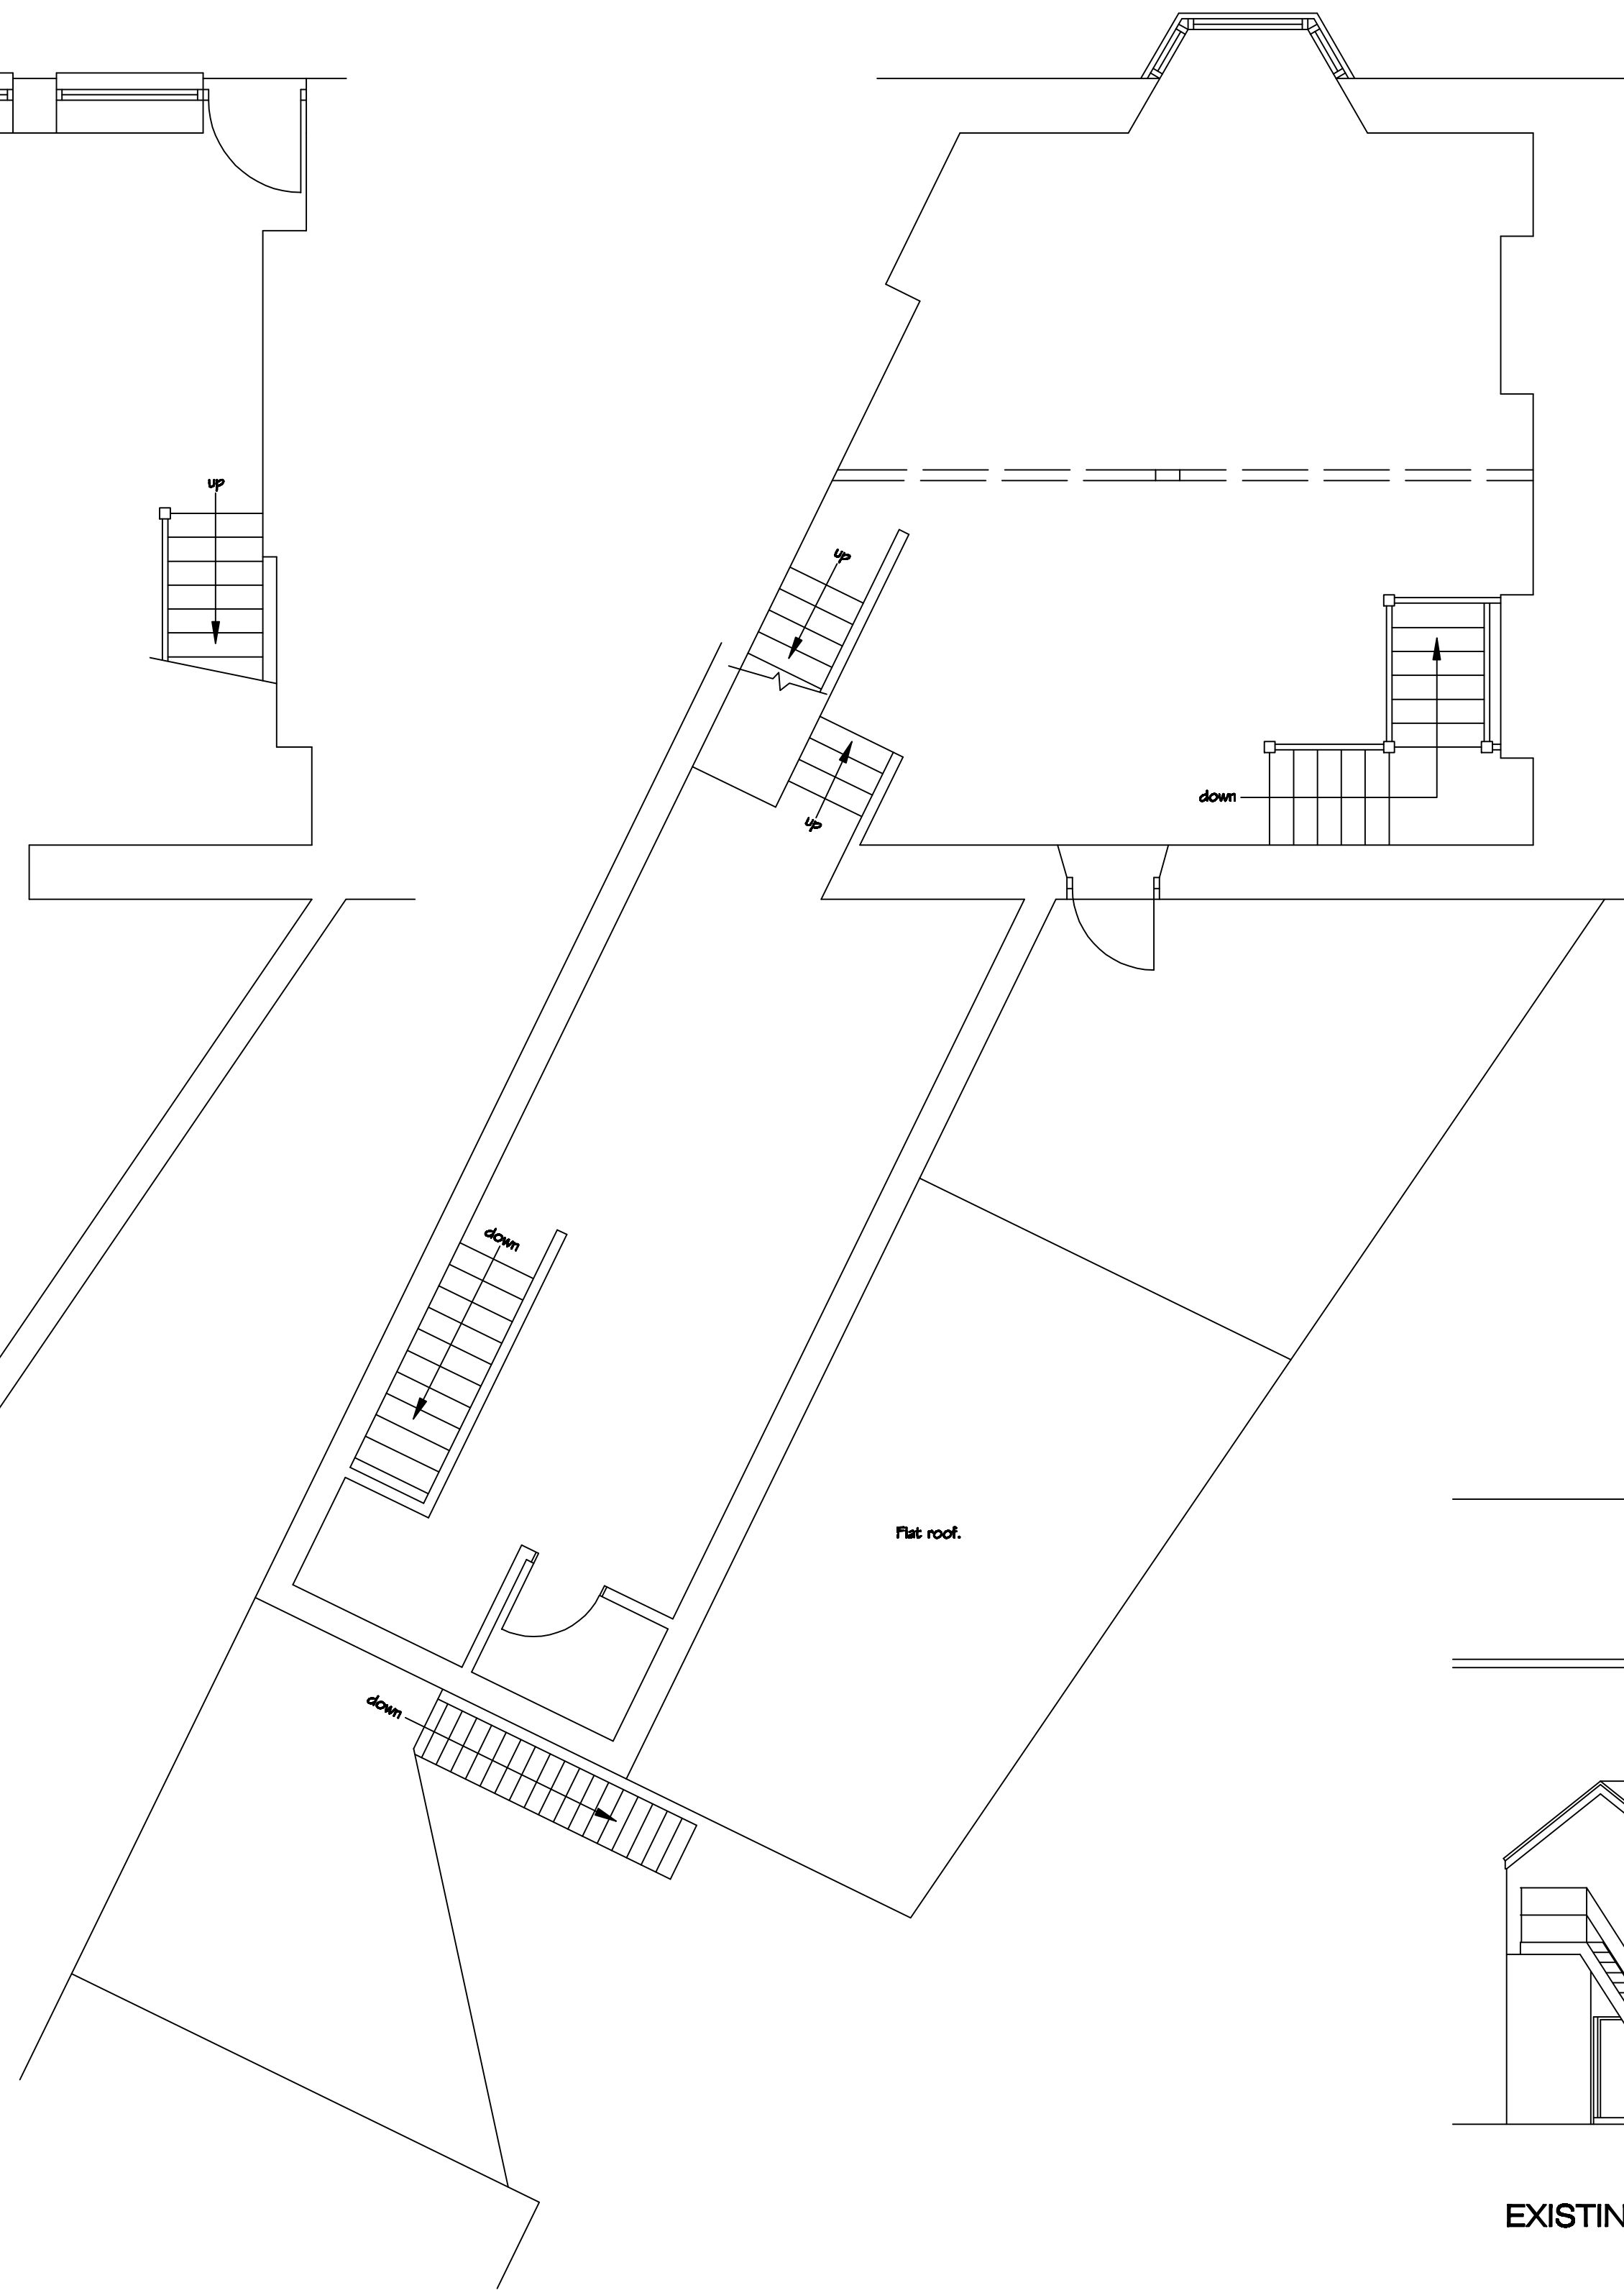

EXISTING FIRST FLOOR PLAN

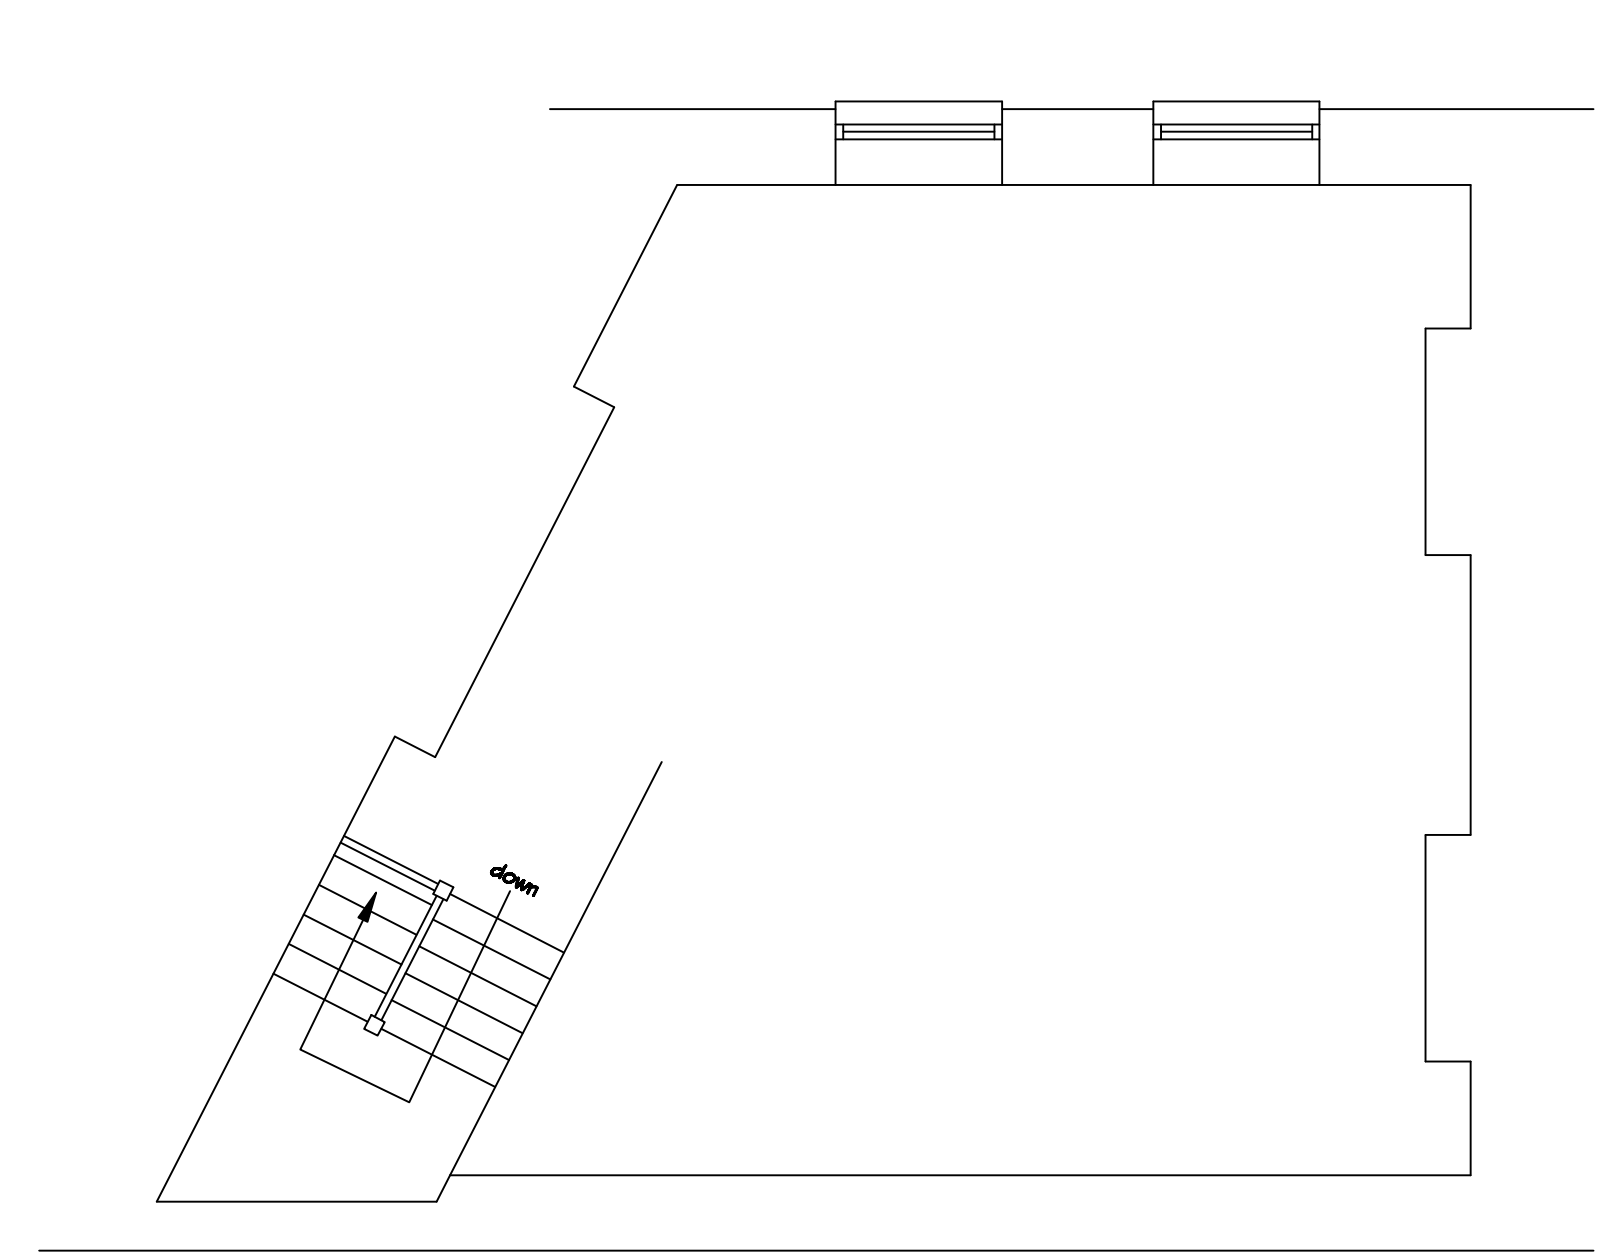

EXISTING SECOND FLOOR PLAN

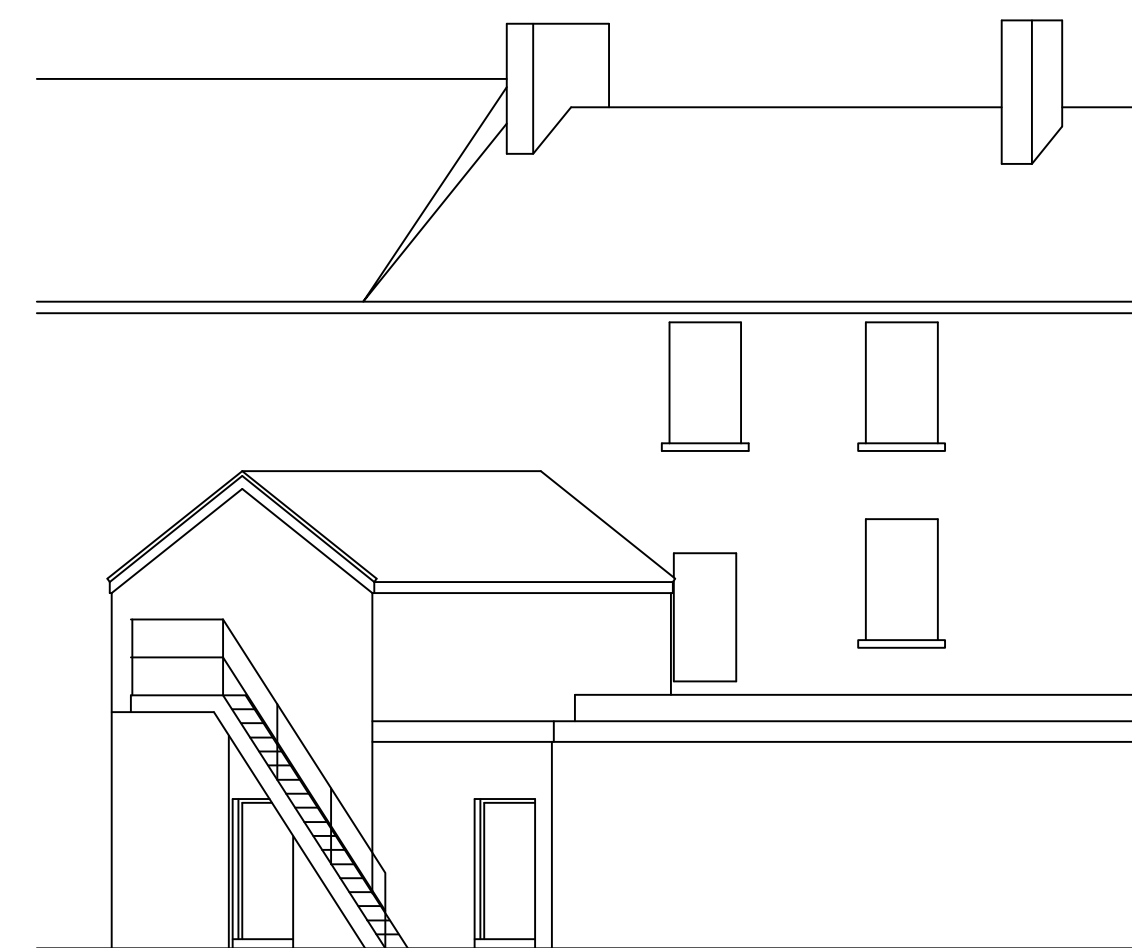

EXISTING REAR ELEVATION 1/100



Architectural Design & Services
M.C.I.A.T.
38 De La Beche Road, Sketty,
Swansea, SA2 9AR.
Telephone: 01792 208039 Mobile: 07818 067467
e-mail: crescent3000@aol.com

Project
Proposed Flats at
36 Windsor Road,
Neath, SA11 1LU.

Description

SURVEY DRAWING

Scale 1/50 & 1/100 @ A1.	Date July, 2019.
Drawn	Checked

Drawing No.
PC19/49/1

