
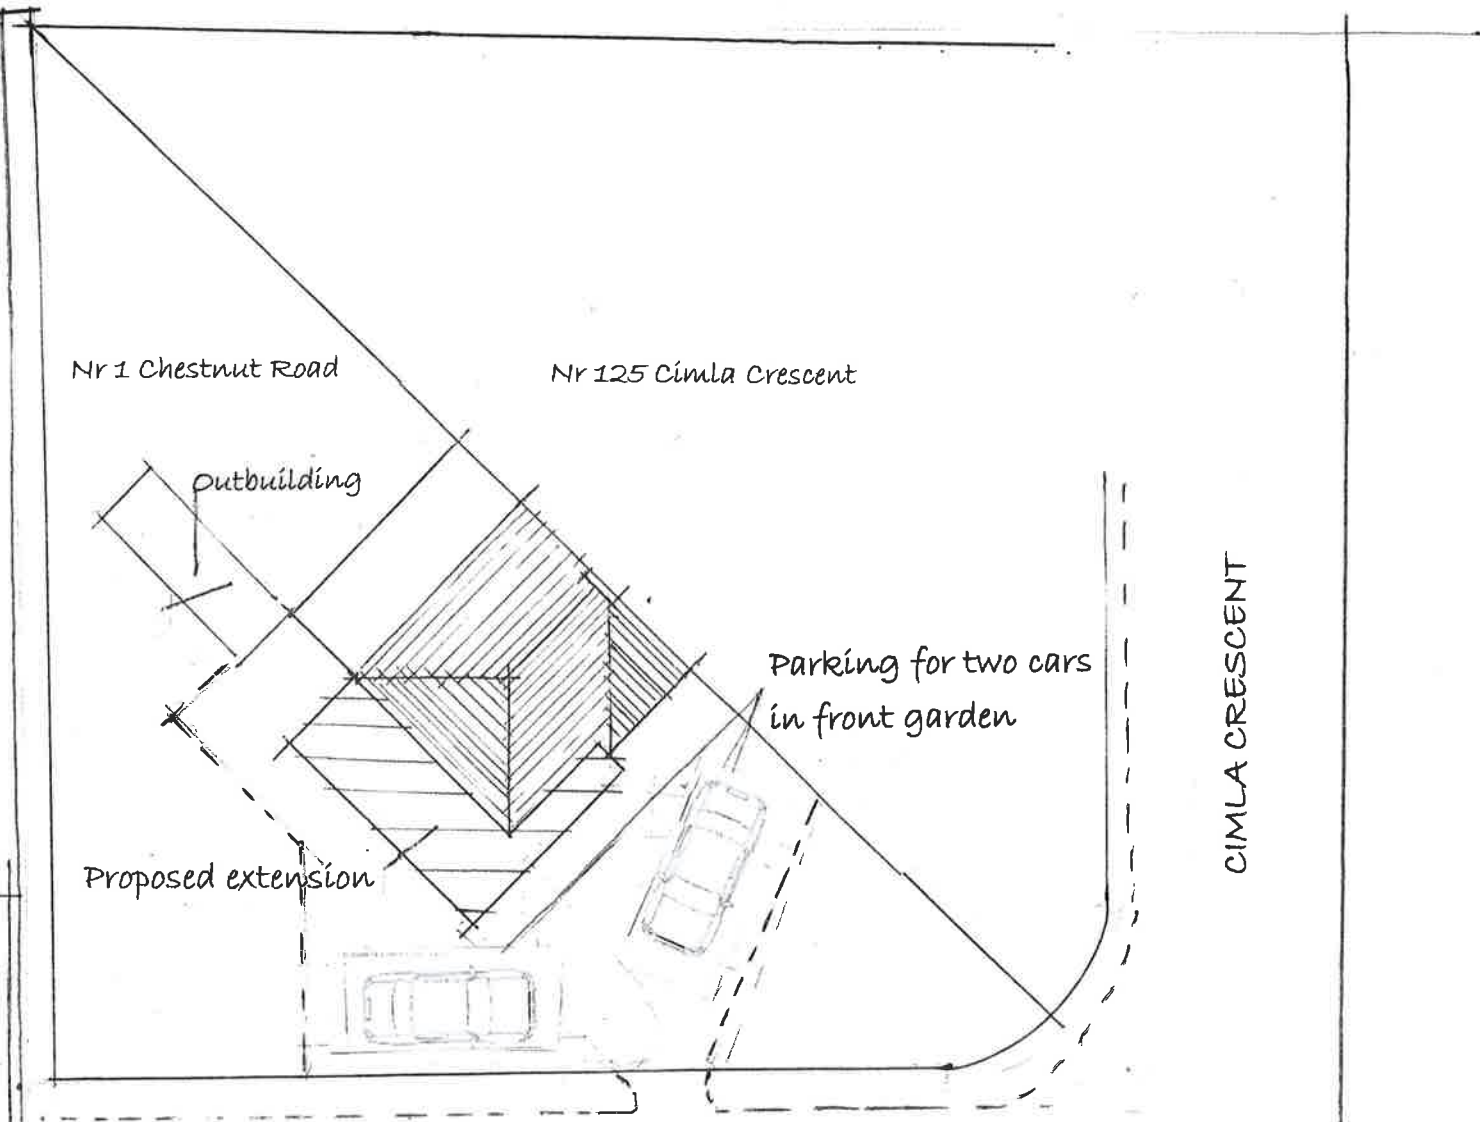


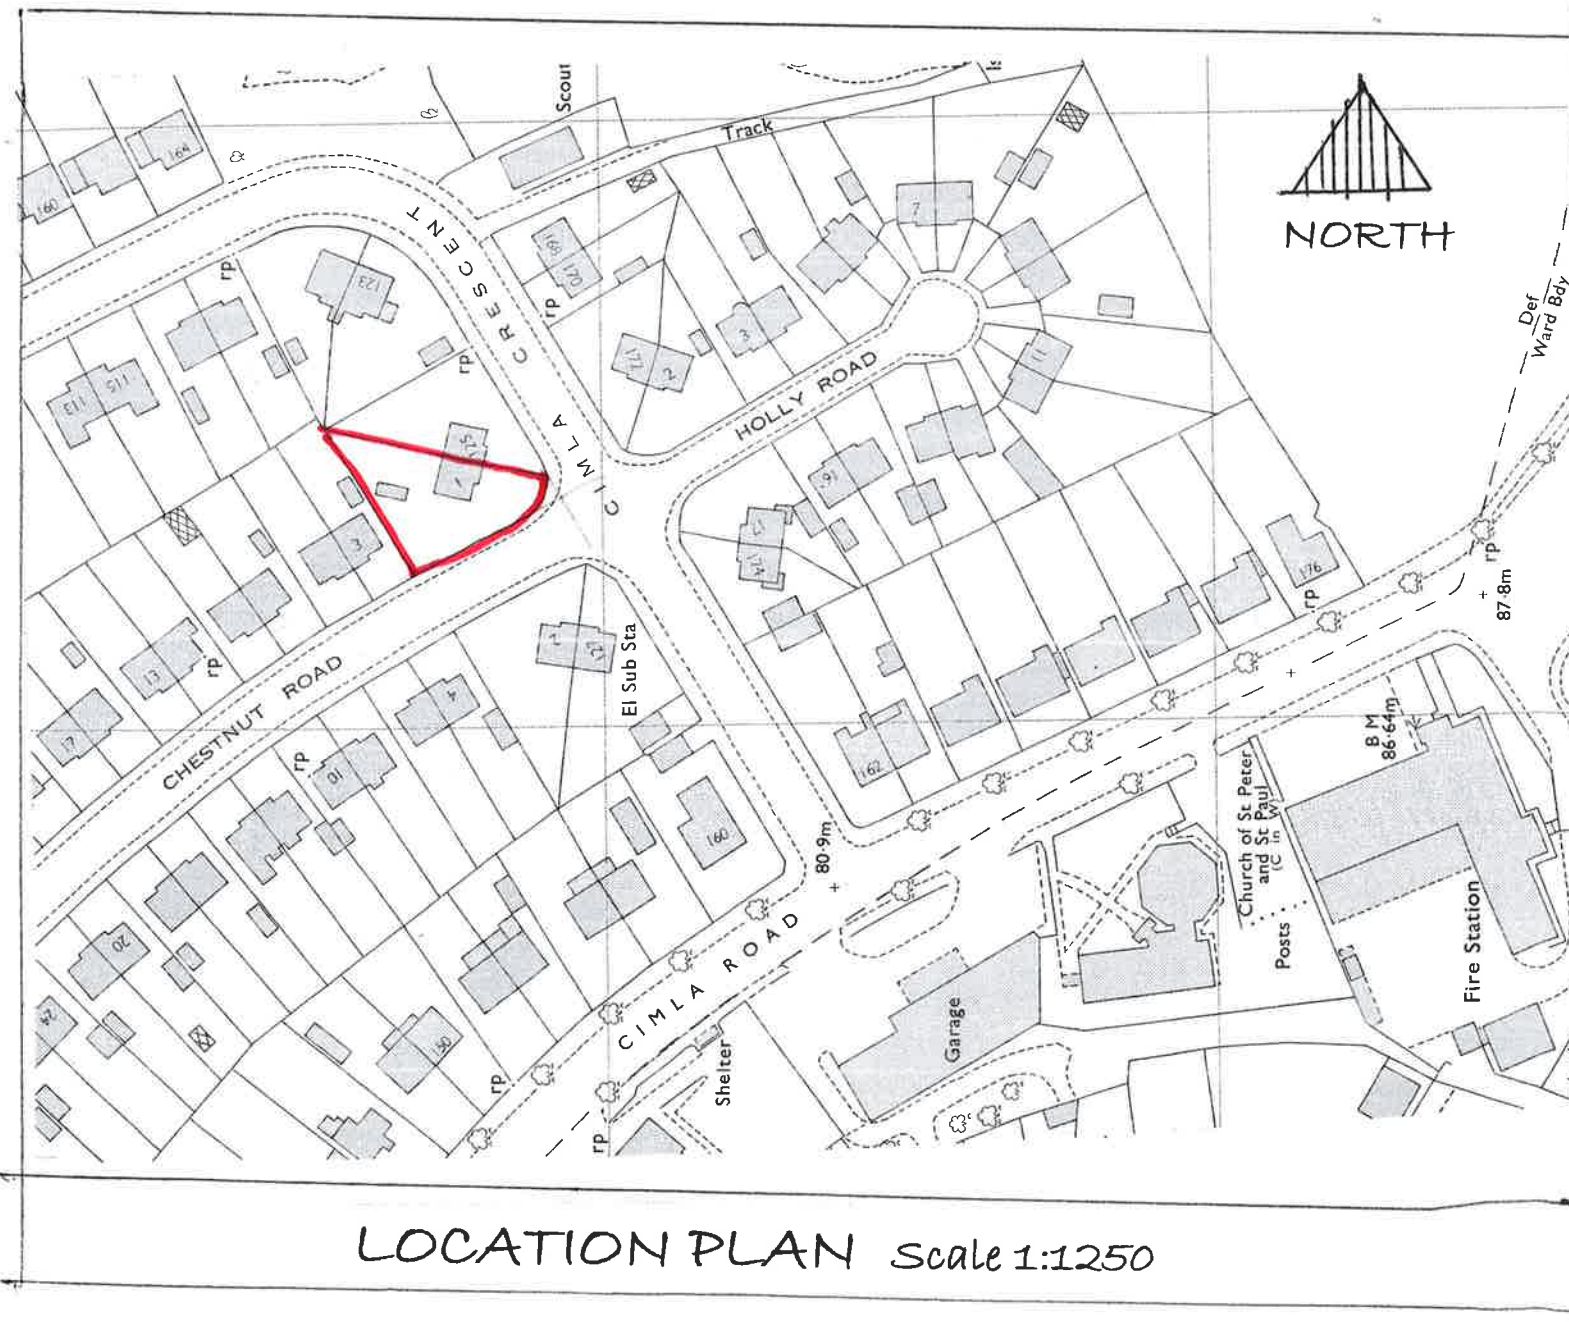

Building Project Services

Client

MR ALEC JERVIS & Ms REBECCA JENKINS

Project

PROPOSED KITCHEN EXTENSION AT
1 CHESTNUT ROAD CIMLA NEATH

Drawing Title

LOCATION AND SITE PLANS

Drawing No

J1CR/01

Revision

Scales

1:1250 & 200

Date

SEPTEMBER 2019

REVISION