






FRONT ELEVATION
Existing

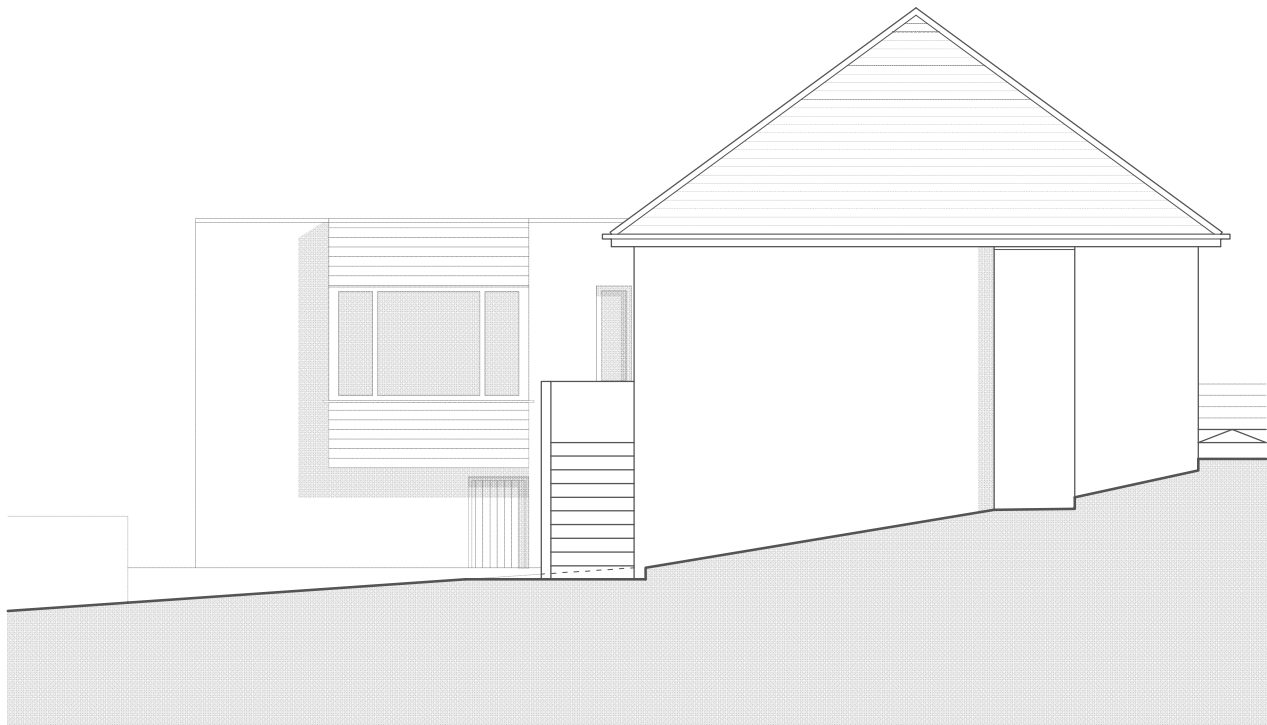

SIDE ELEVATION
Existing

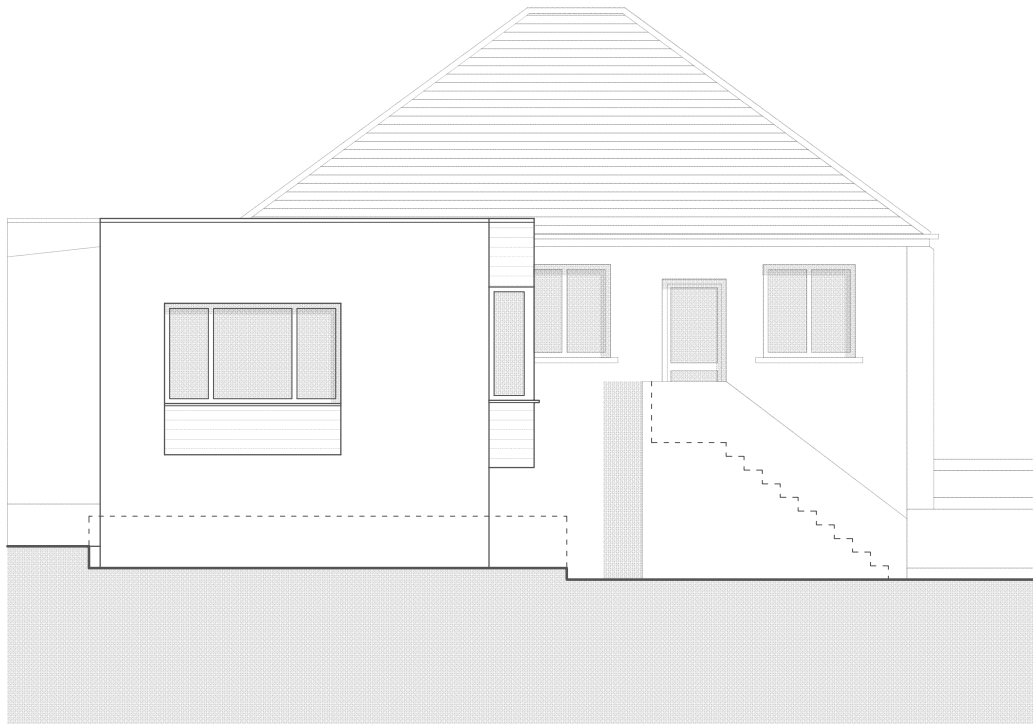

REAR ELEVATION
Existing

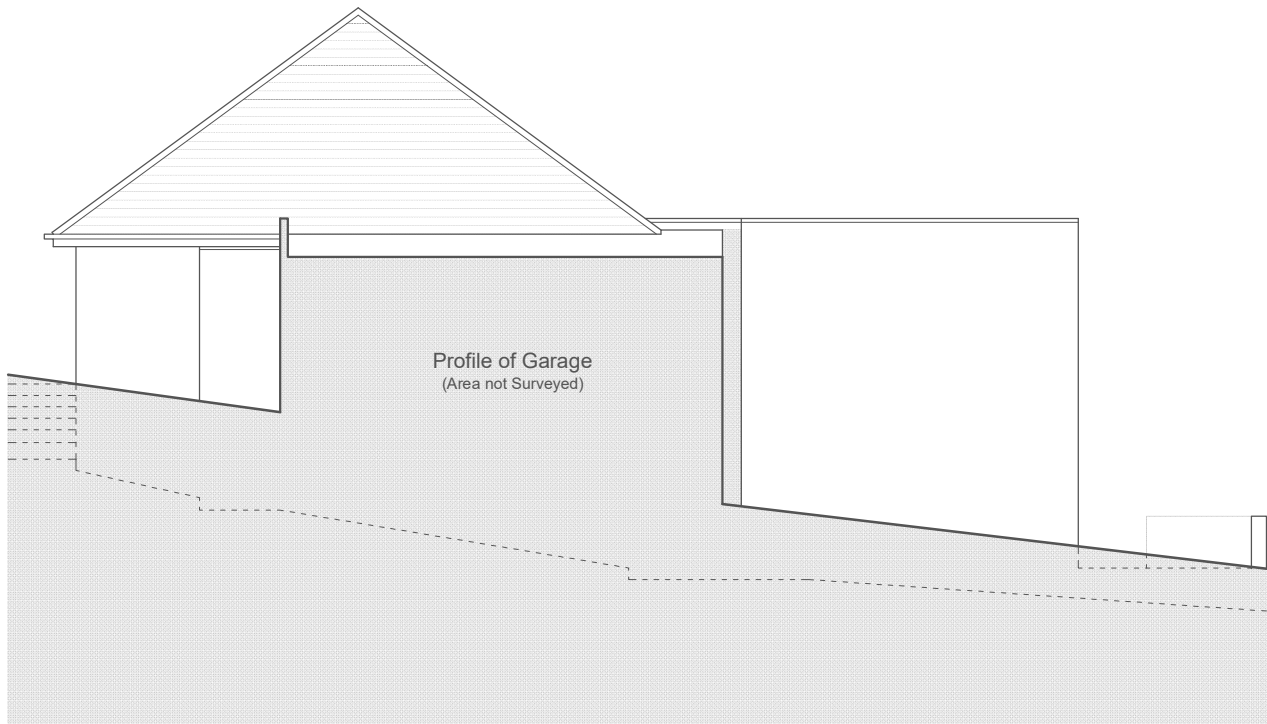

SIDE ELEVATION
Existing

This drawing is copyright ©
NOTE: All dimensions to be checked on
site and not scaled from the drawing

CLIENT Mr + Mrs Chris + Emma Hanford		PROJECT Extension and Refurbishment of 42 Smallwood Road Baglan Port Talbot		DRAWING TITLE Existing Elevations	
DATE October 2019	SCALE 1:100	PAPER A3	DRAWING REFERENCE 19-23-03	REV 00	PURPOSE Planning