


Superseded

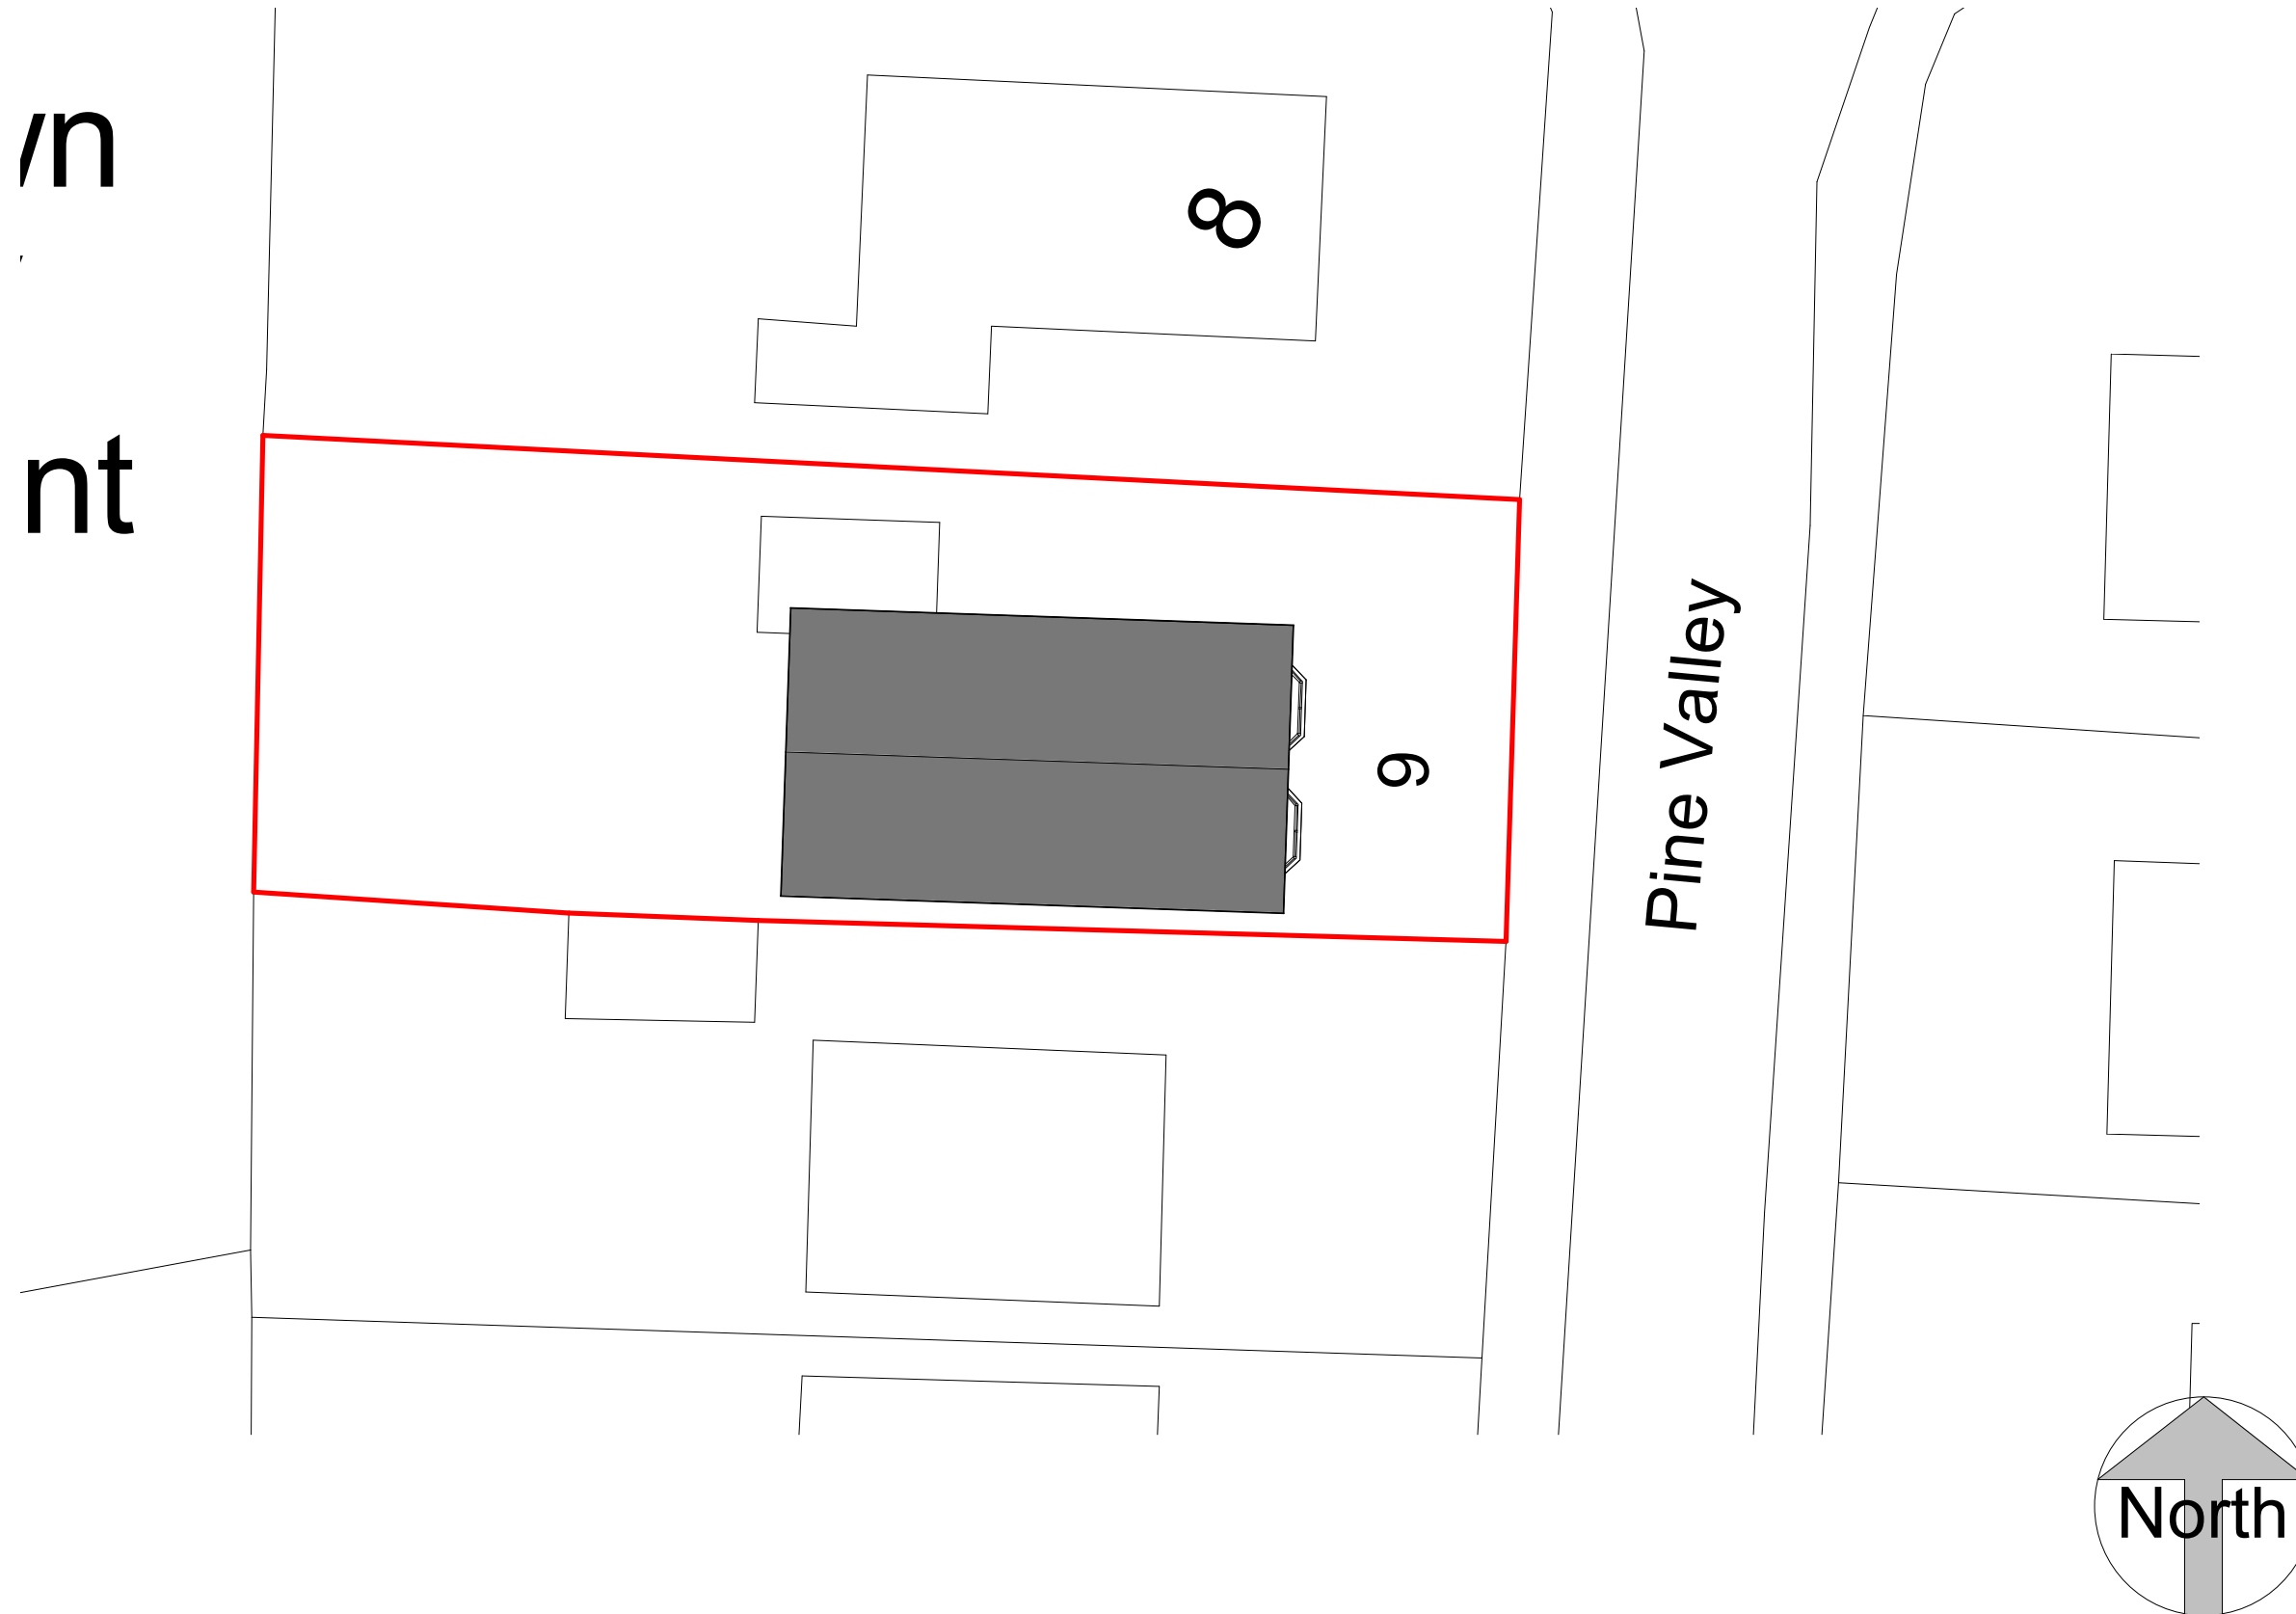

NOTES:



DRAWING STATUS	
1	1
2	2
3	3
100	100

Planning

PROJECT	
---------	--

9 Pine Valley Dormer Loft Conversion

TITLE

Existing Site Plan

CLIENT	
--------	--

Mr & Mrs Wilkinson

DRAWN BY
Gareth Owen

DATE
08.10.19

SCALE (@A3)
1 : 200

PROJECT NO.	GOCD SAW01
-------------	------------

DRAWING NO.
A101 SITE

REV
P1

GO CONCEPT DESIGNS, 9 DARWIN RD, PORT TALBOT, SA12 6BT
GOConceptDesigns@hotmail.com



1

Existing Site Plan

1 : 200

Superseded

it

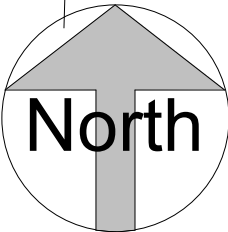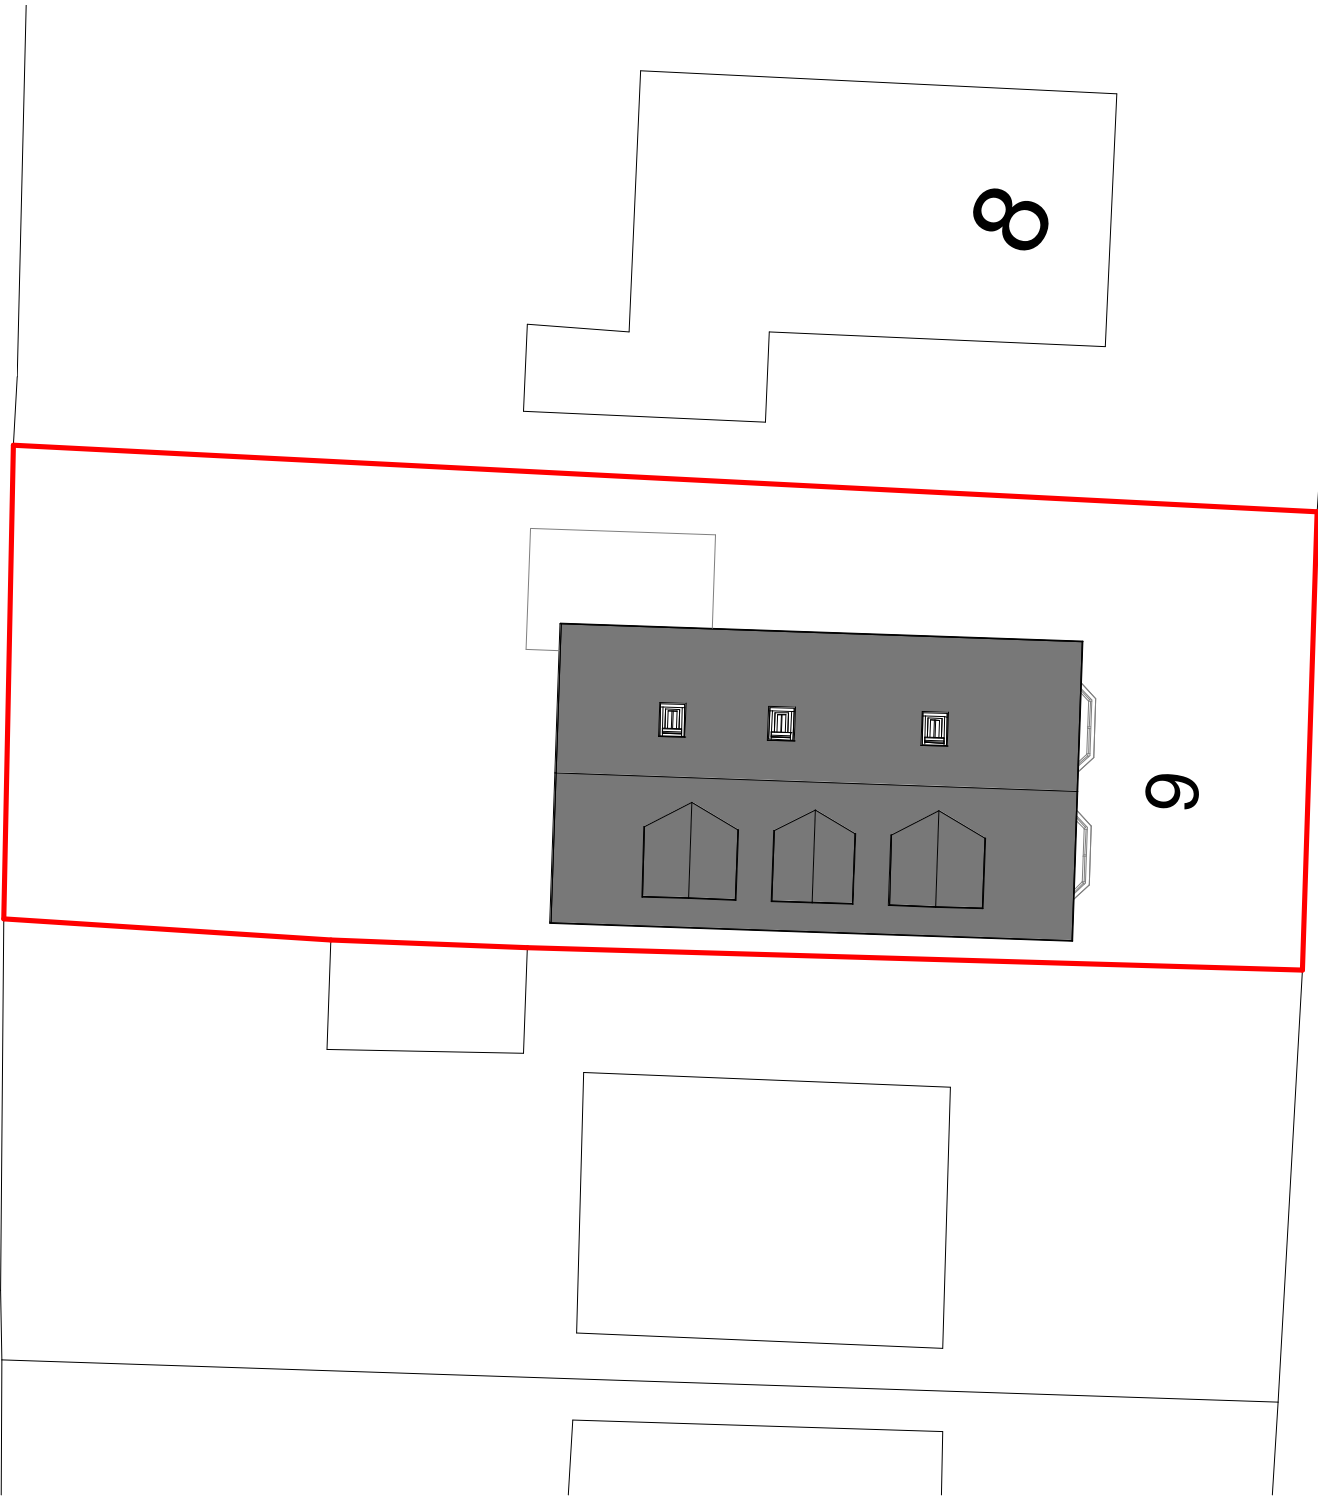

1

Proposed Site Plan

1 : 200

NOTES:



DRAWING STATUS

Planning

PROJECT

9 Pine Valley Dormer Loft Conversion

TITLE

Proposed Site Plan

CLIENT

Mr & Mrs Wilkinson

DRAWN BY
Gareth Owen

DATE
08.10.19

SCALE (@A3)
1 : 200

PROJECT NO.
GOCD SAW01

DRAWING NO.
A102 SITE

REV
P1

GO CONCEPT DESIGNS, 9 DARWIN RD, PORT TALBOT, SA12 6BT
GOConceptDesigns@hotmail.com