



Roller shutter door
(brown colour)

Vertical tile hanging (terracotta)
to match house

Profiled metal roofing
(terracotta colour)

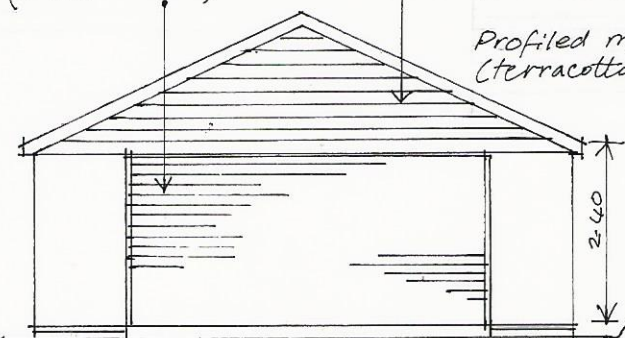


Front Elevation

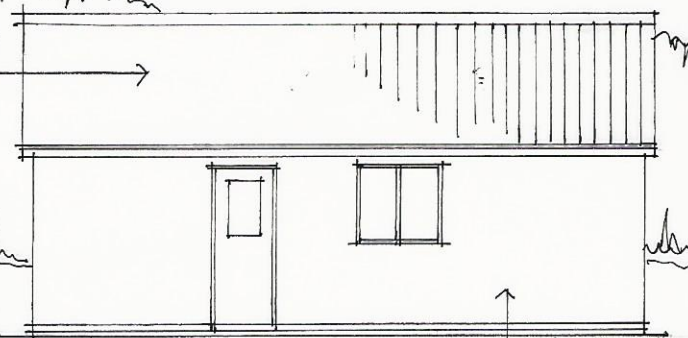


Side Elevation (south-west)

All walls to be buff render

Red brick plinth

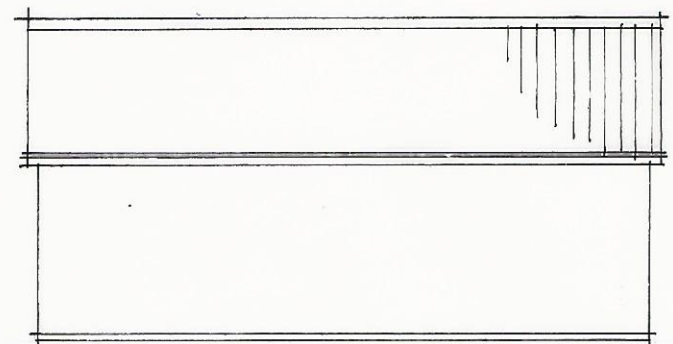

Side Elevation (north-east)

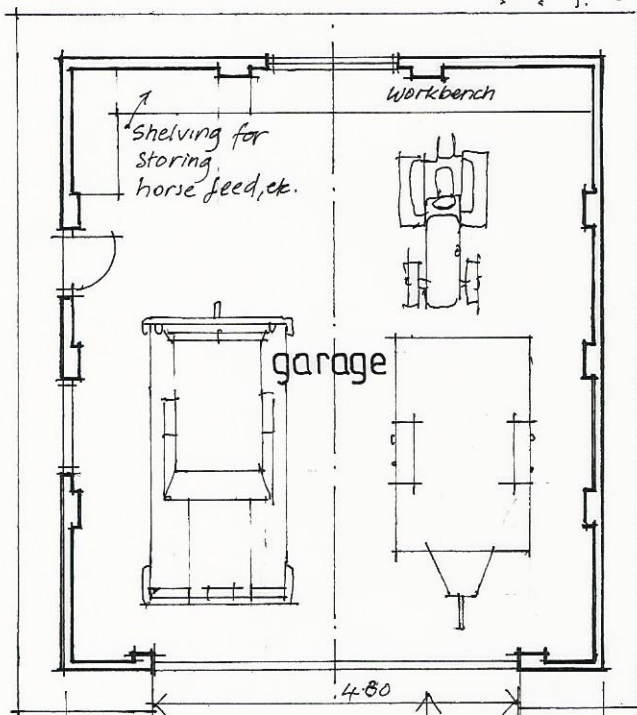


Floor Plan

gravel
drive +
approach.




Existing boundary hedge

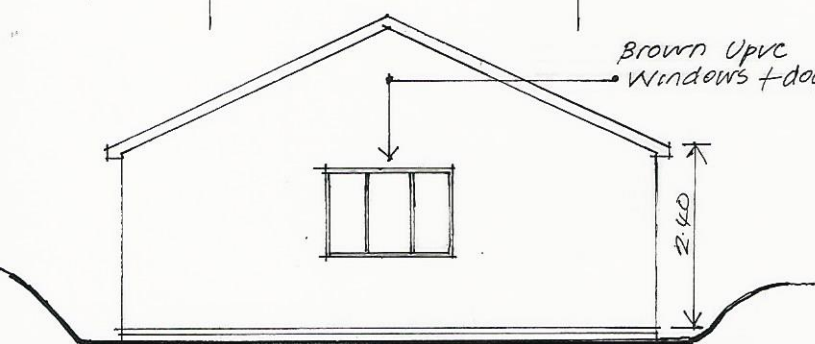

Rear Elevation

Brown UPVC
Windows + doors.

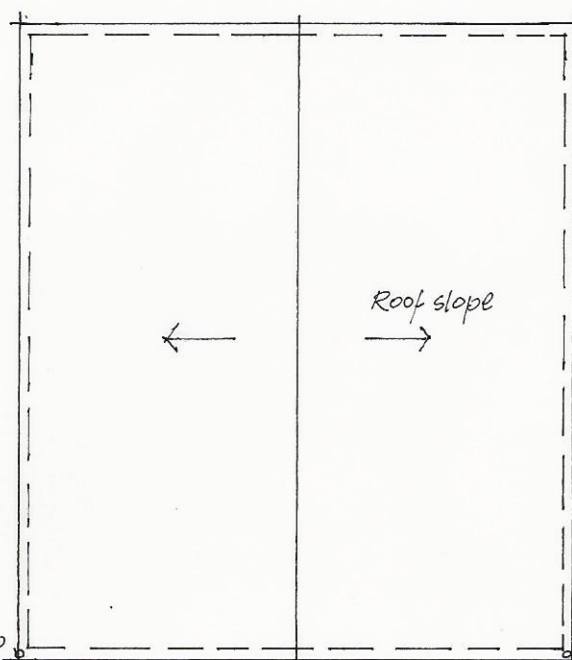

Roof Plan

SW
to soakaways

PROPOSED GARAGE AND STORE
(domestic use)

at LLYS Y COED, CORNISH ROW,
CWMAFAN, PORT TALBOT.

scale 1:100

drg. no. S02.

date 5.2.2019