



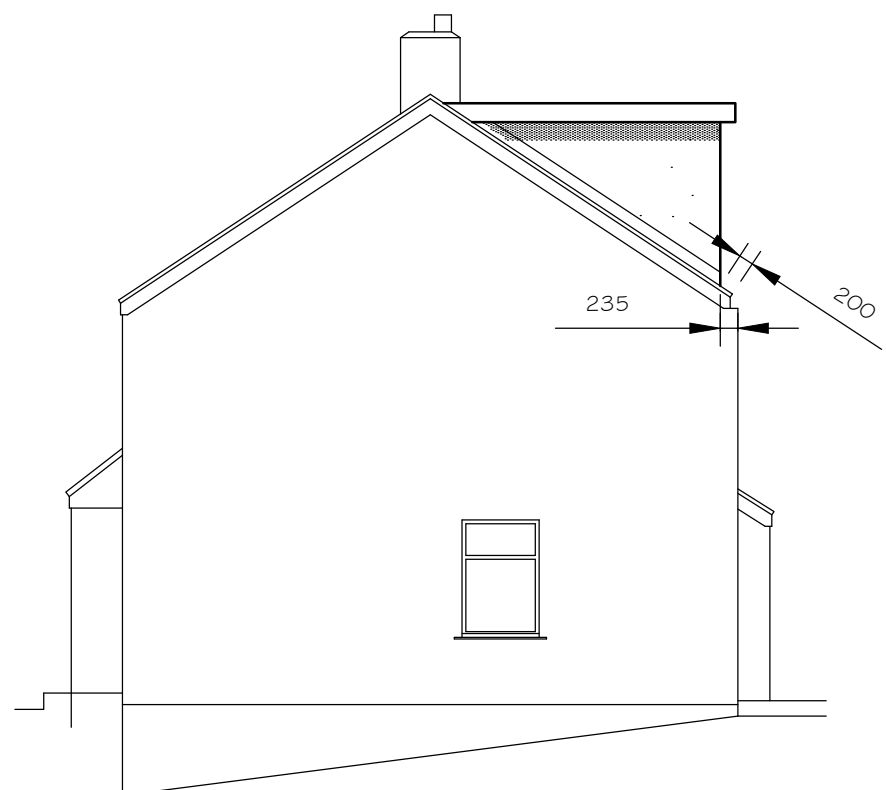


PROPOSED SIDE ELEVATION




PROPOSED REAR ELEVATION

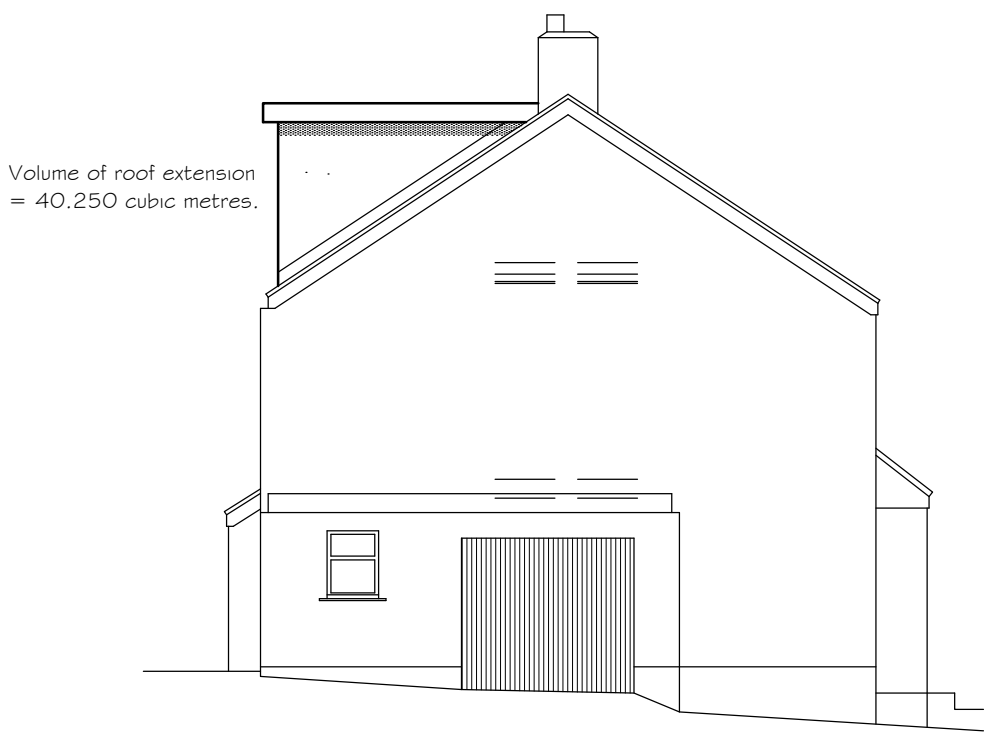

PROPOSED SIDE ELEVATION

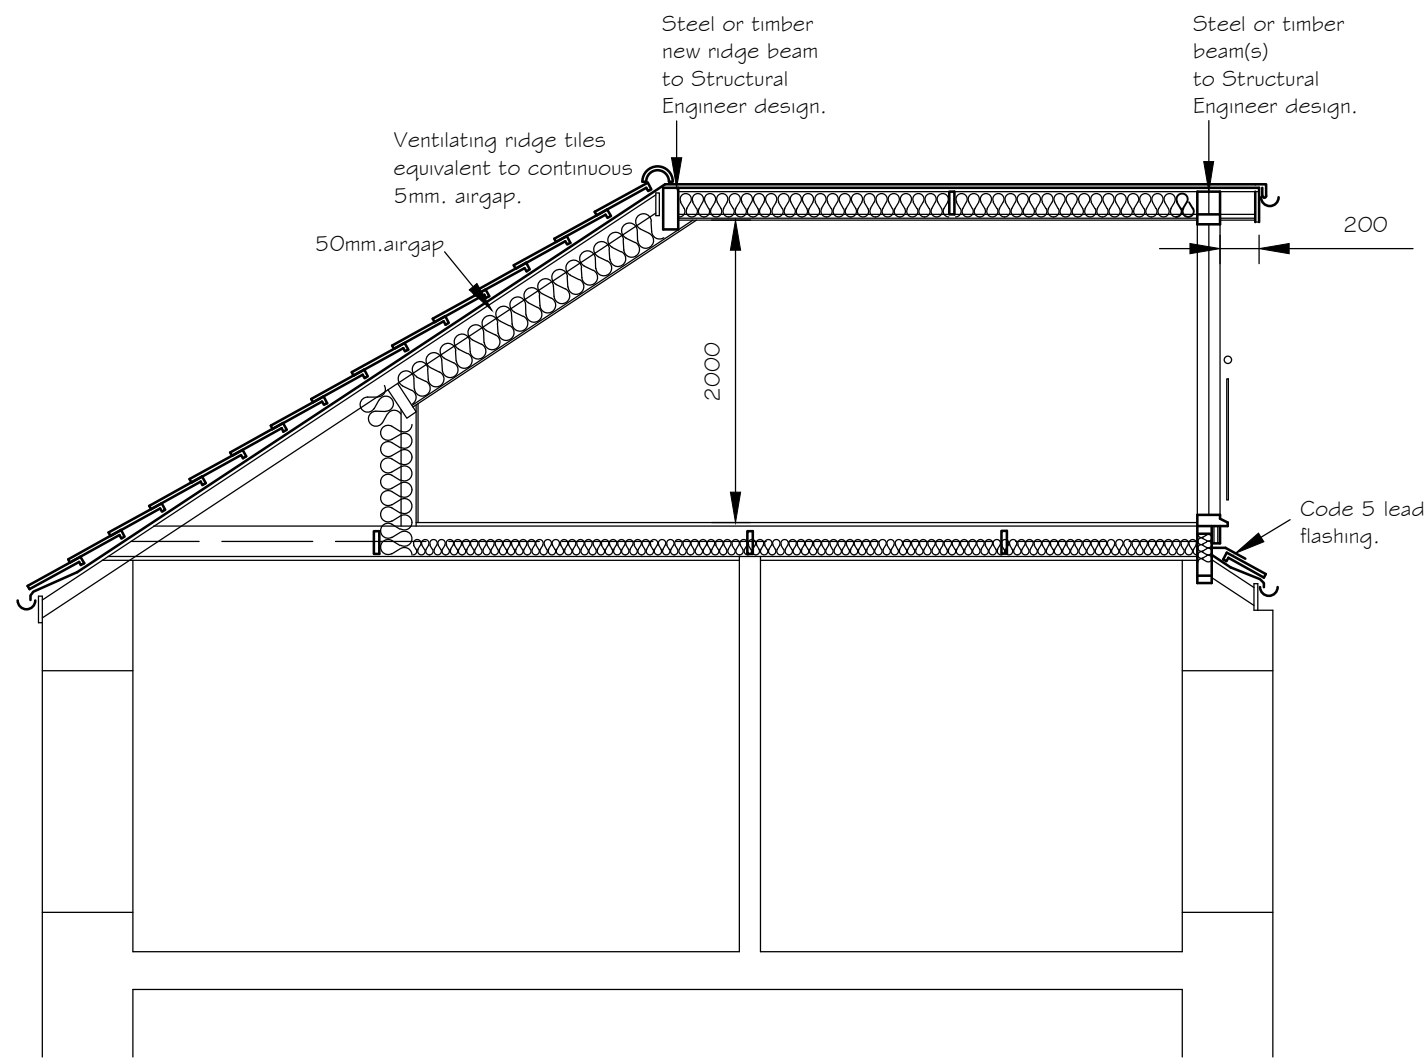


PROPOSED SECTION

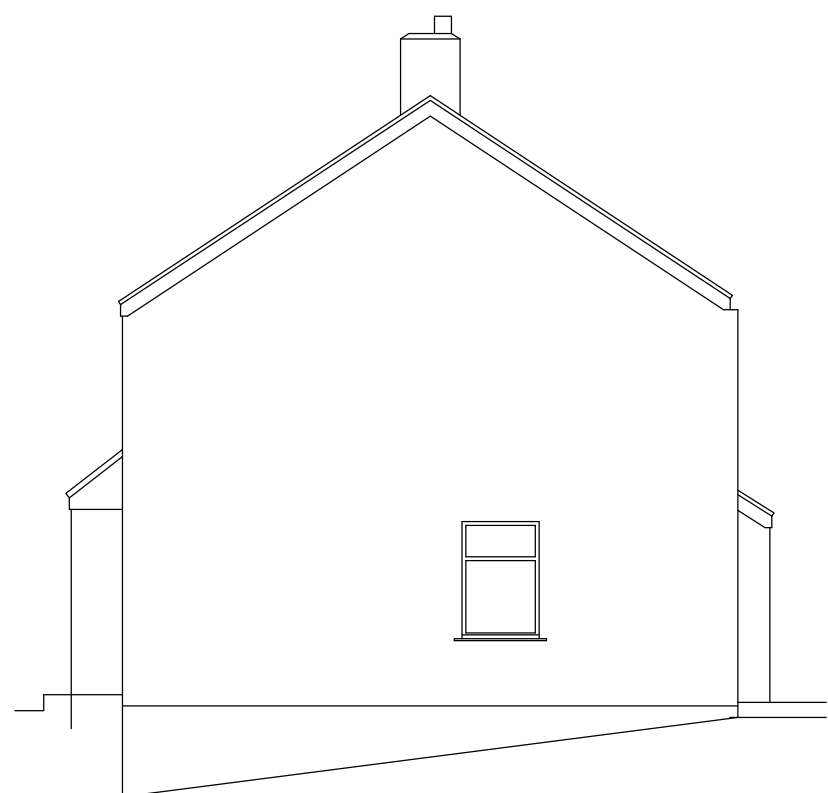


EXISTING SIDE ELEVATION




EXISTING REAR ELEVATION

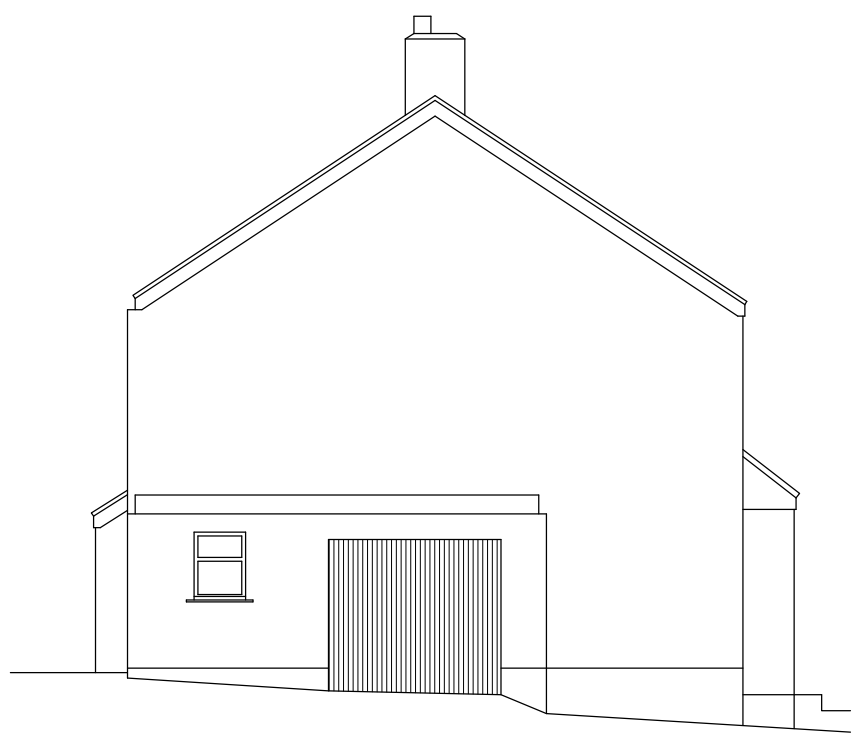


EXISTING SIDE ELEVATION

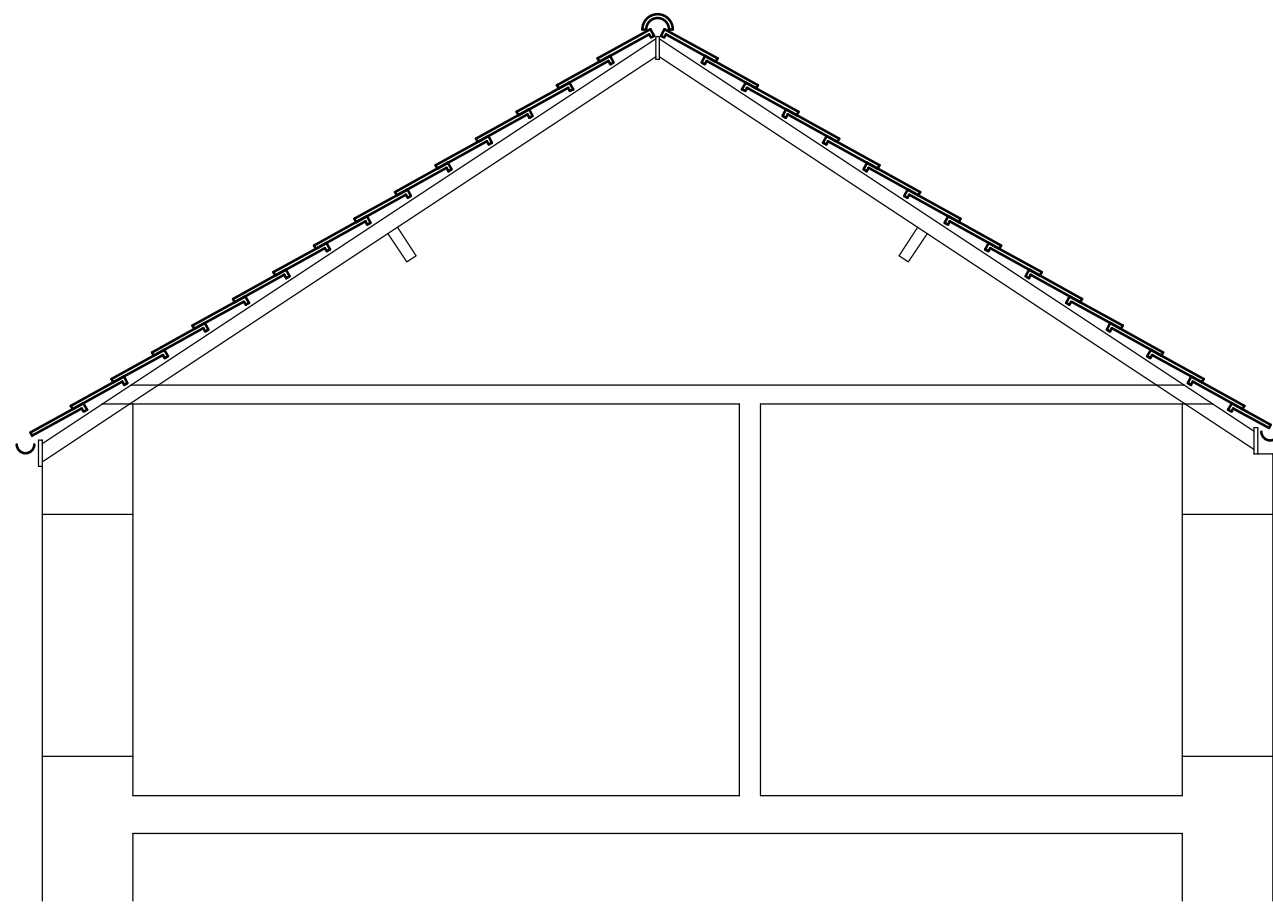


EXISTING SECTION

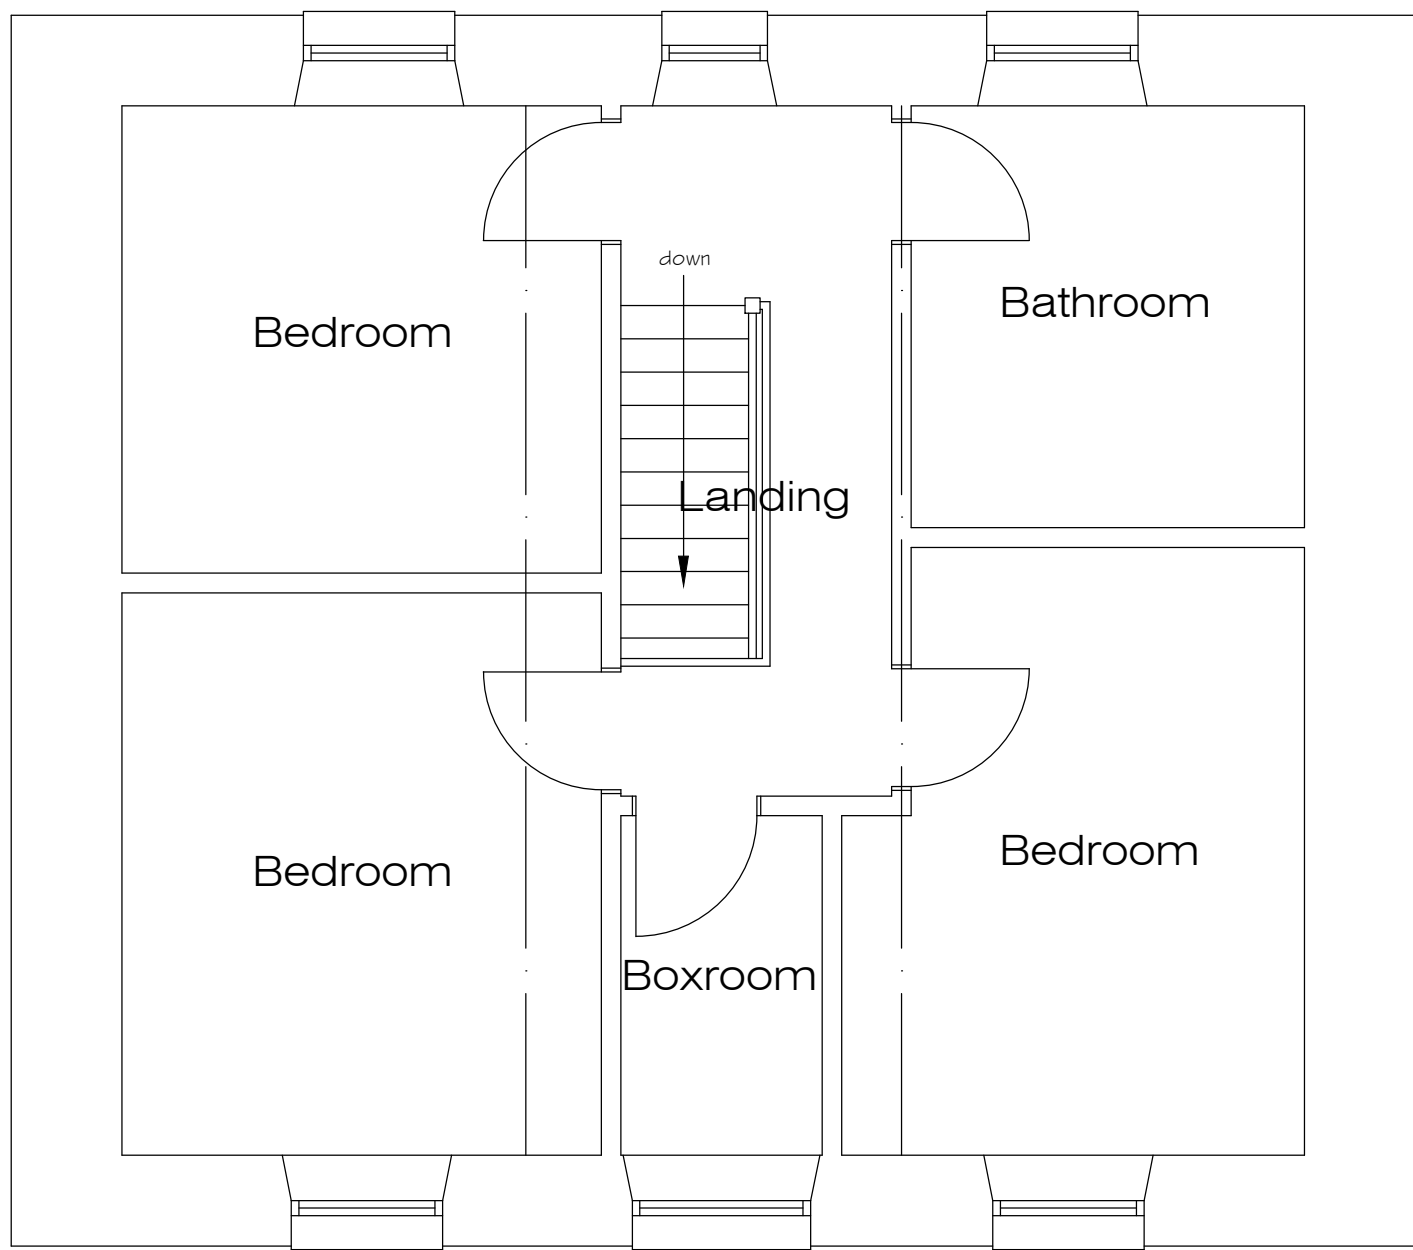

EXISTING FIRST FLOOR PLAN

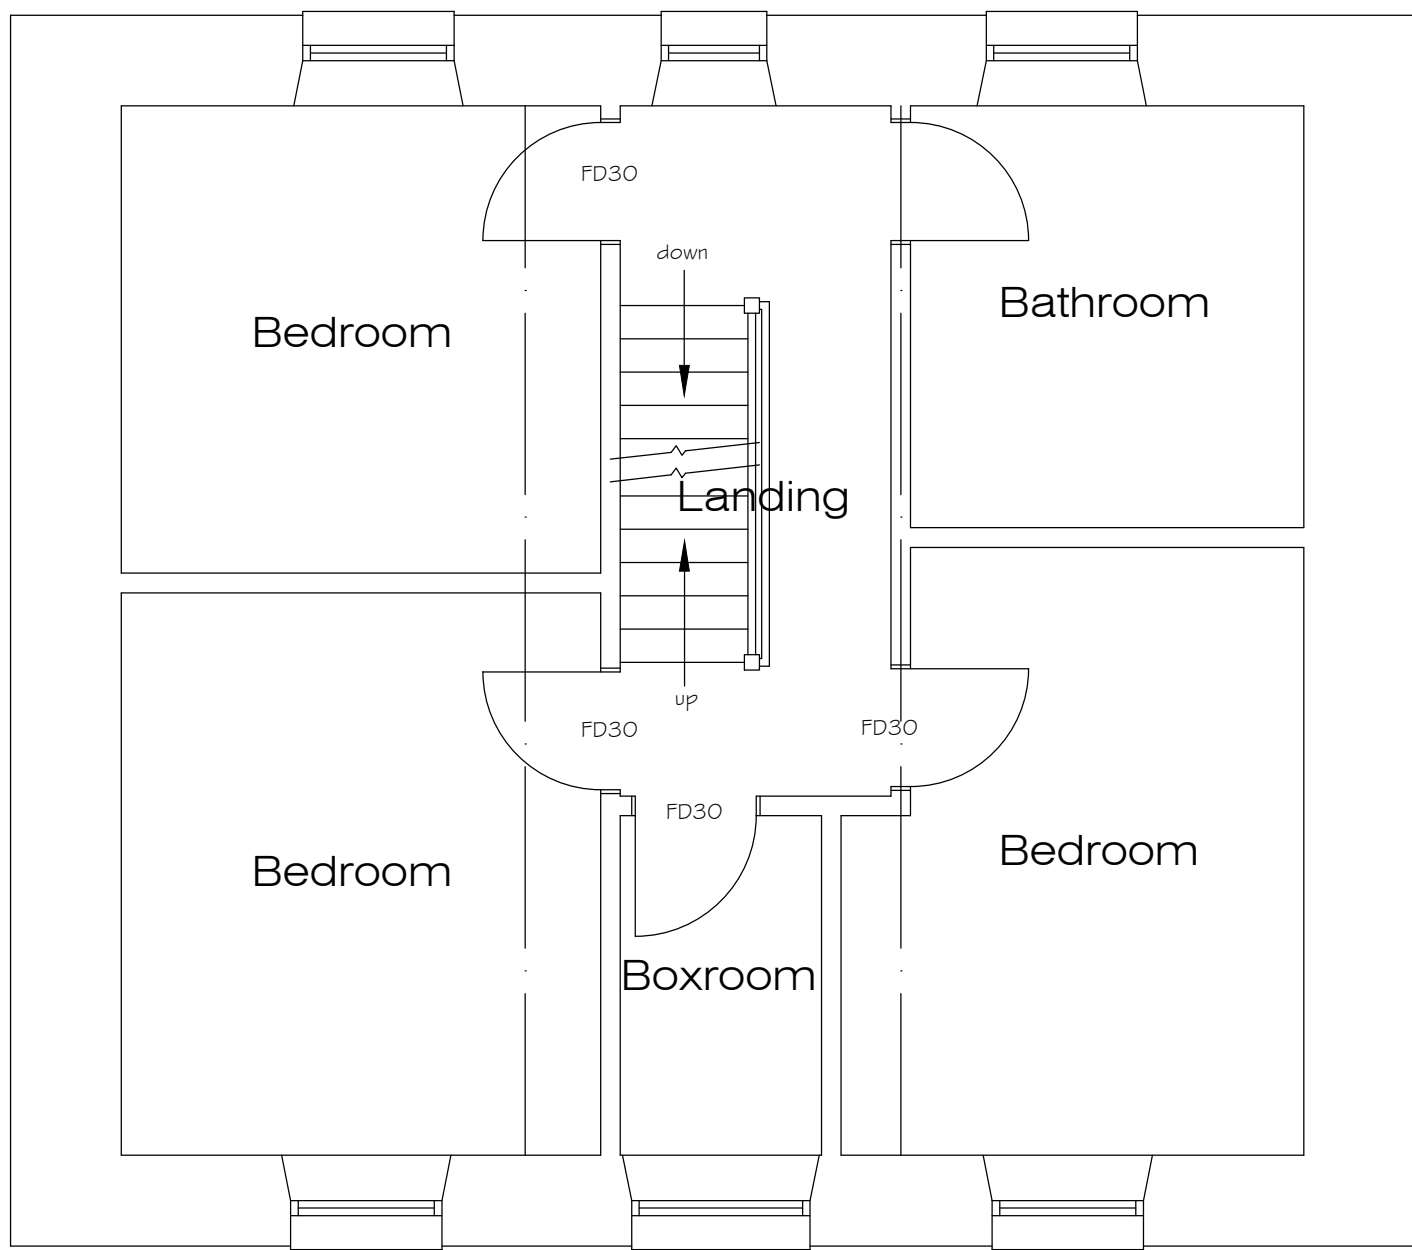

PROPOSED FIRST FLOOR PLAN

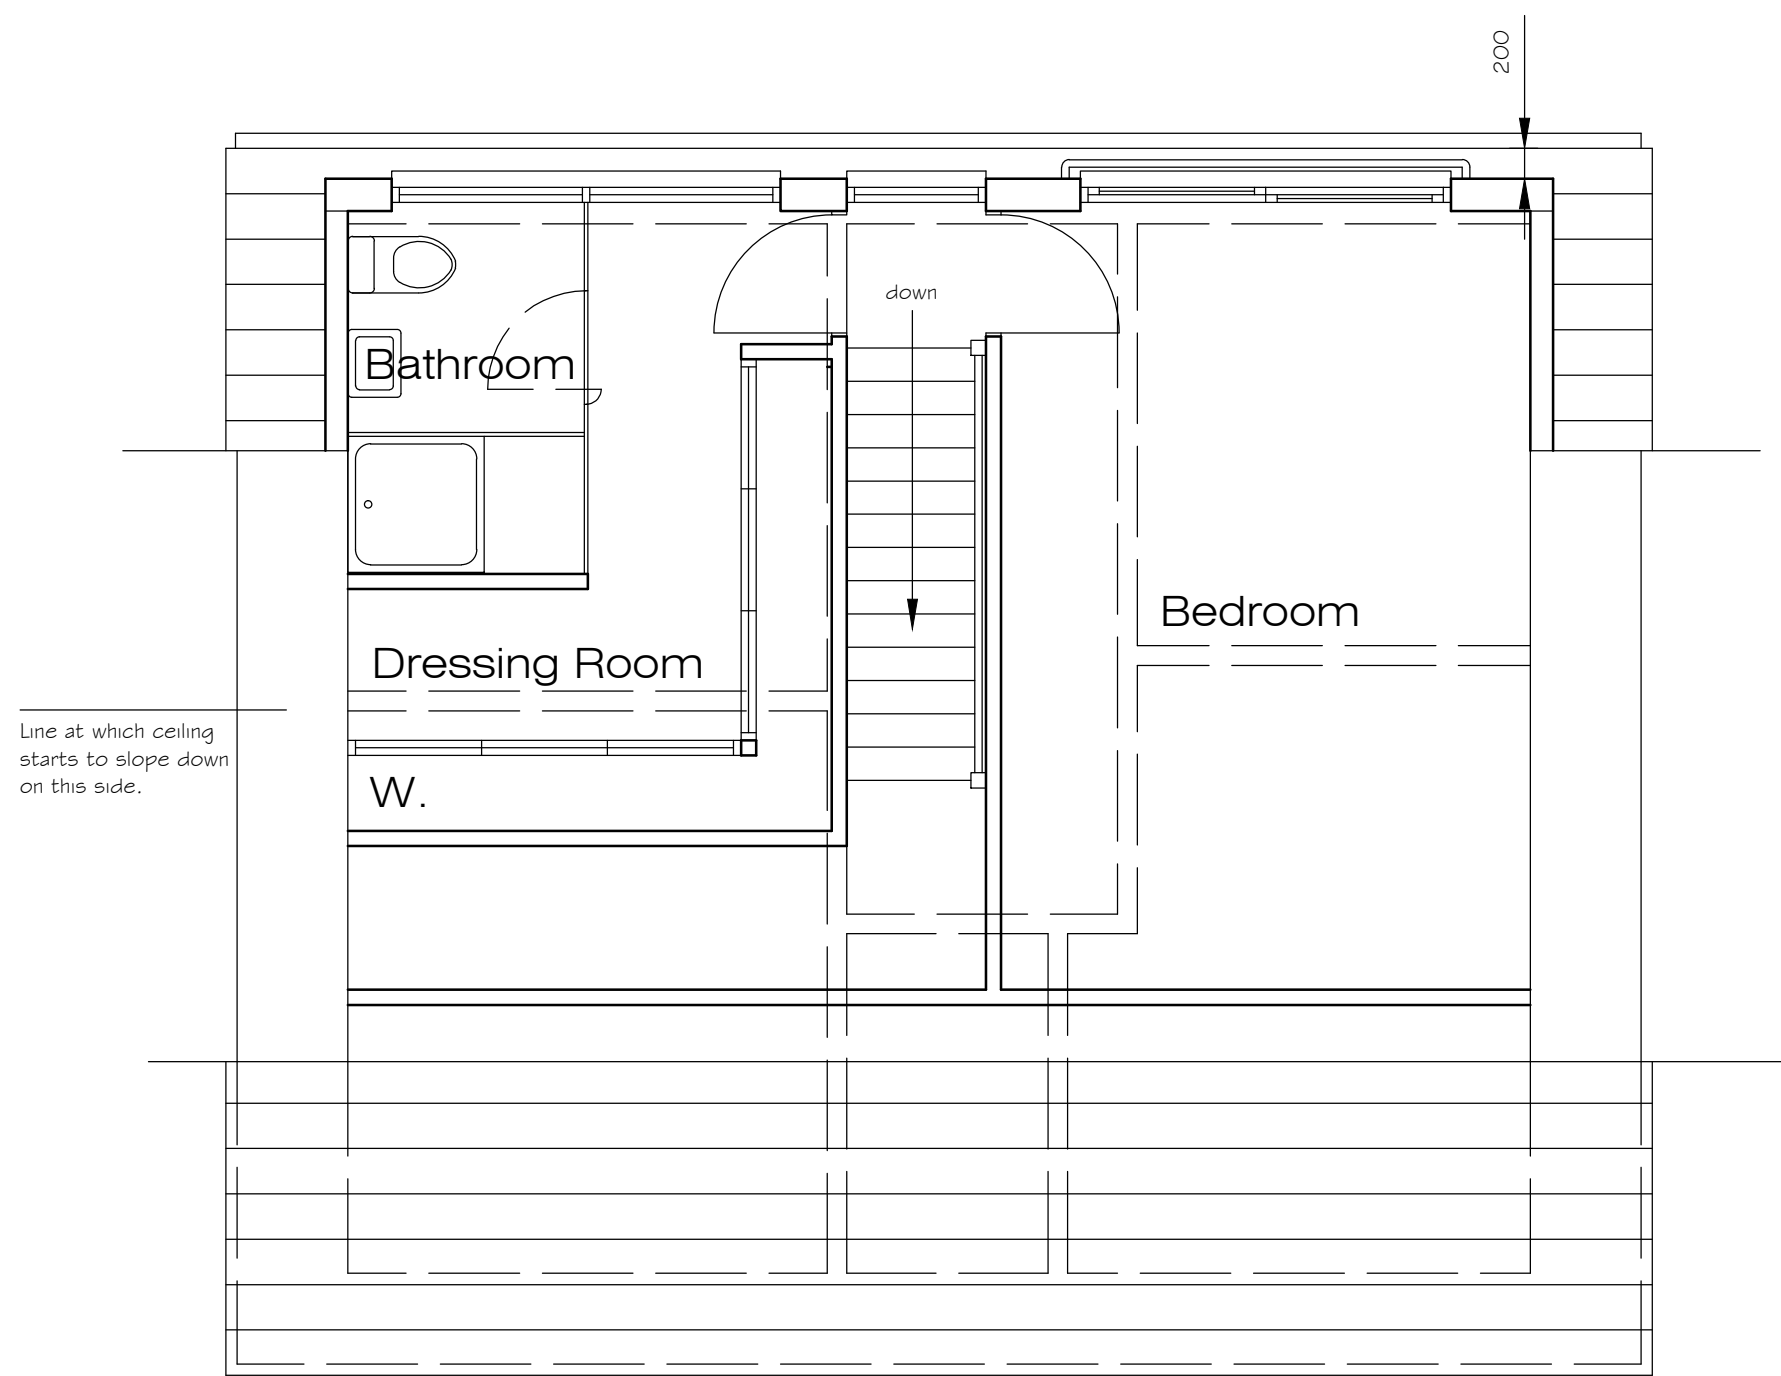

PROPOSED ATTIC PLAN



Architectural Design & Services
M.C.I.A.T.
38 De La Beche Road, Sketty,
Swansea, SA2 9AR.
Telephone: 01792 208039 Mobile: 07818 067467
e-mail: crescent3000@aol.com

Project
Proposed Attic Conversion and Roof Extension
at Coedffaldau, Coedffaldau Road, Rhiwlawr,
Swansea, SA9 2RL.

Description
PLANNING DRAWING

Scale 1/50 & 1/100 @ A1.	Date September, 2019.
Drawn	Checked

Drawing No. PH19/115/1
