




Reproduced from an Ordnance Survey map with the permission of the
Controller of Her Majesty's Stationary Office.
©Crown Copyright. All rights reserved.

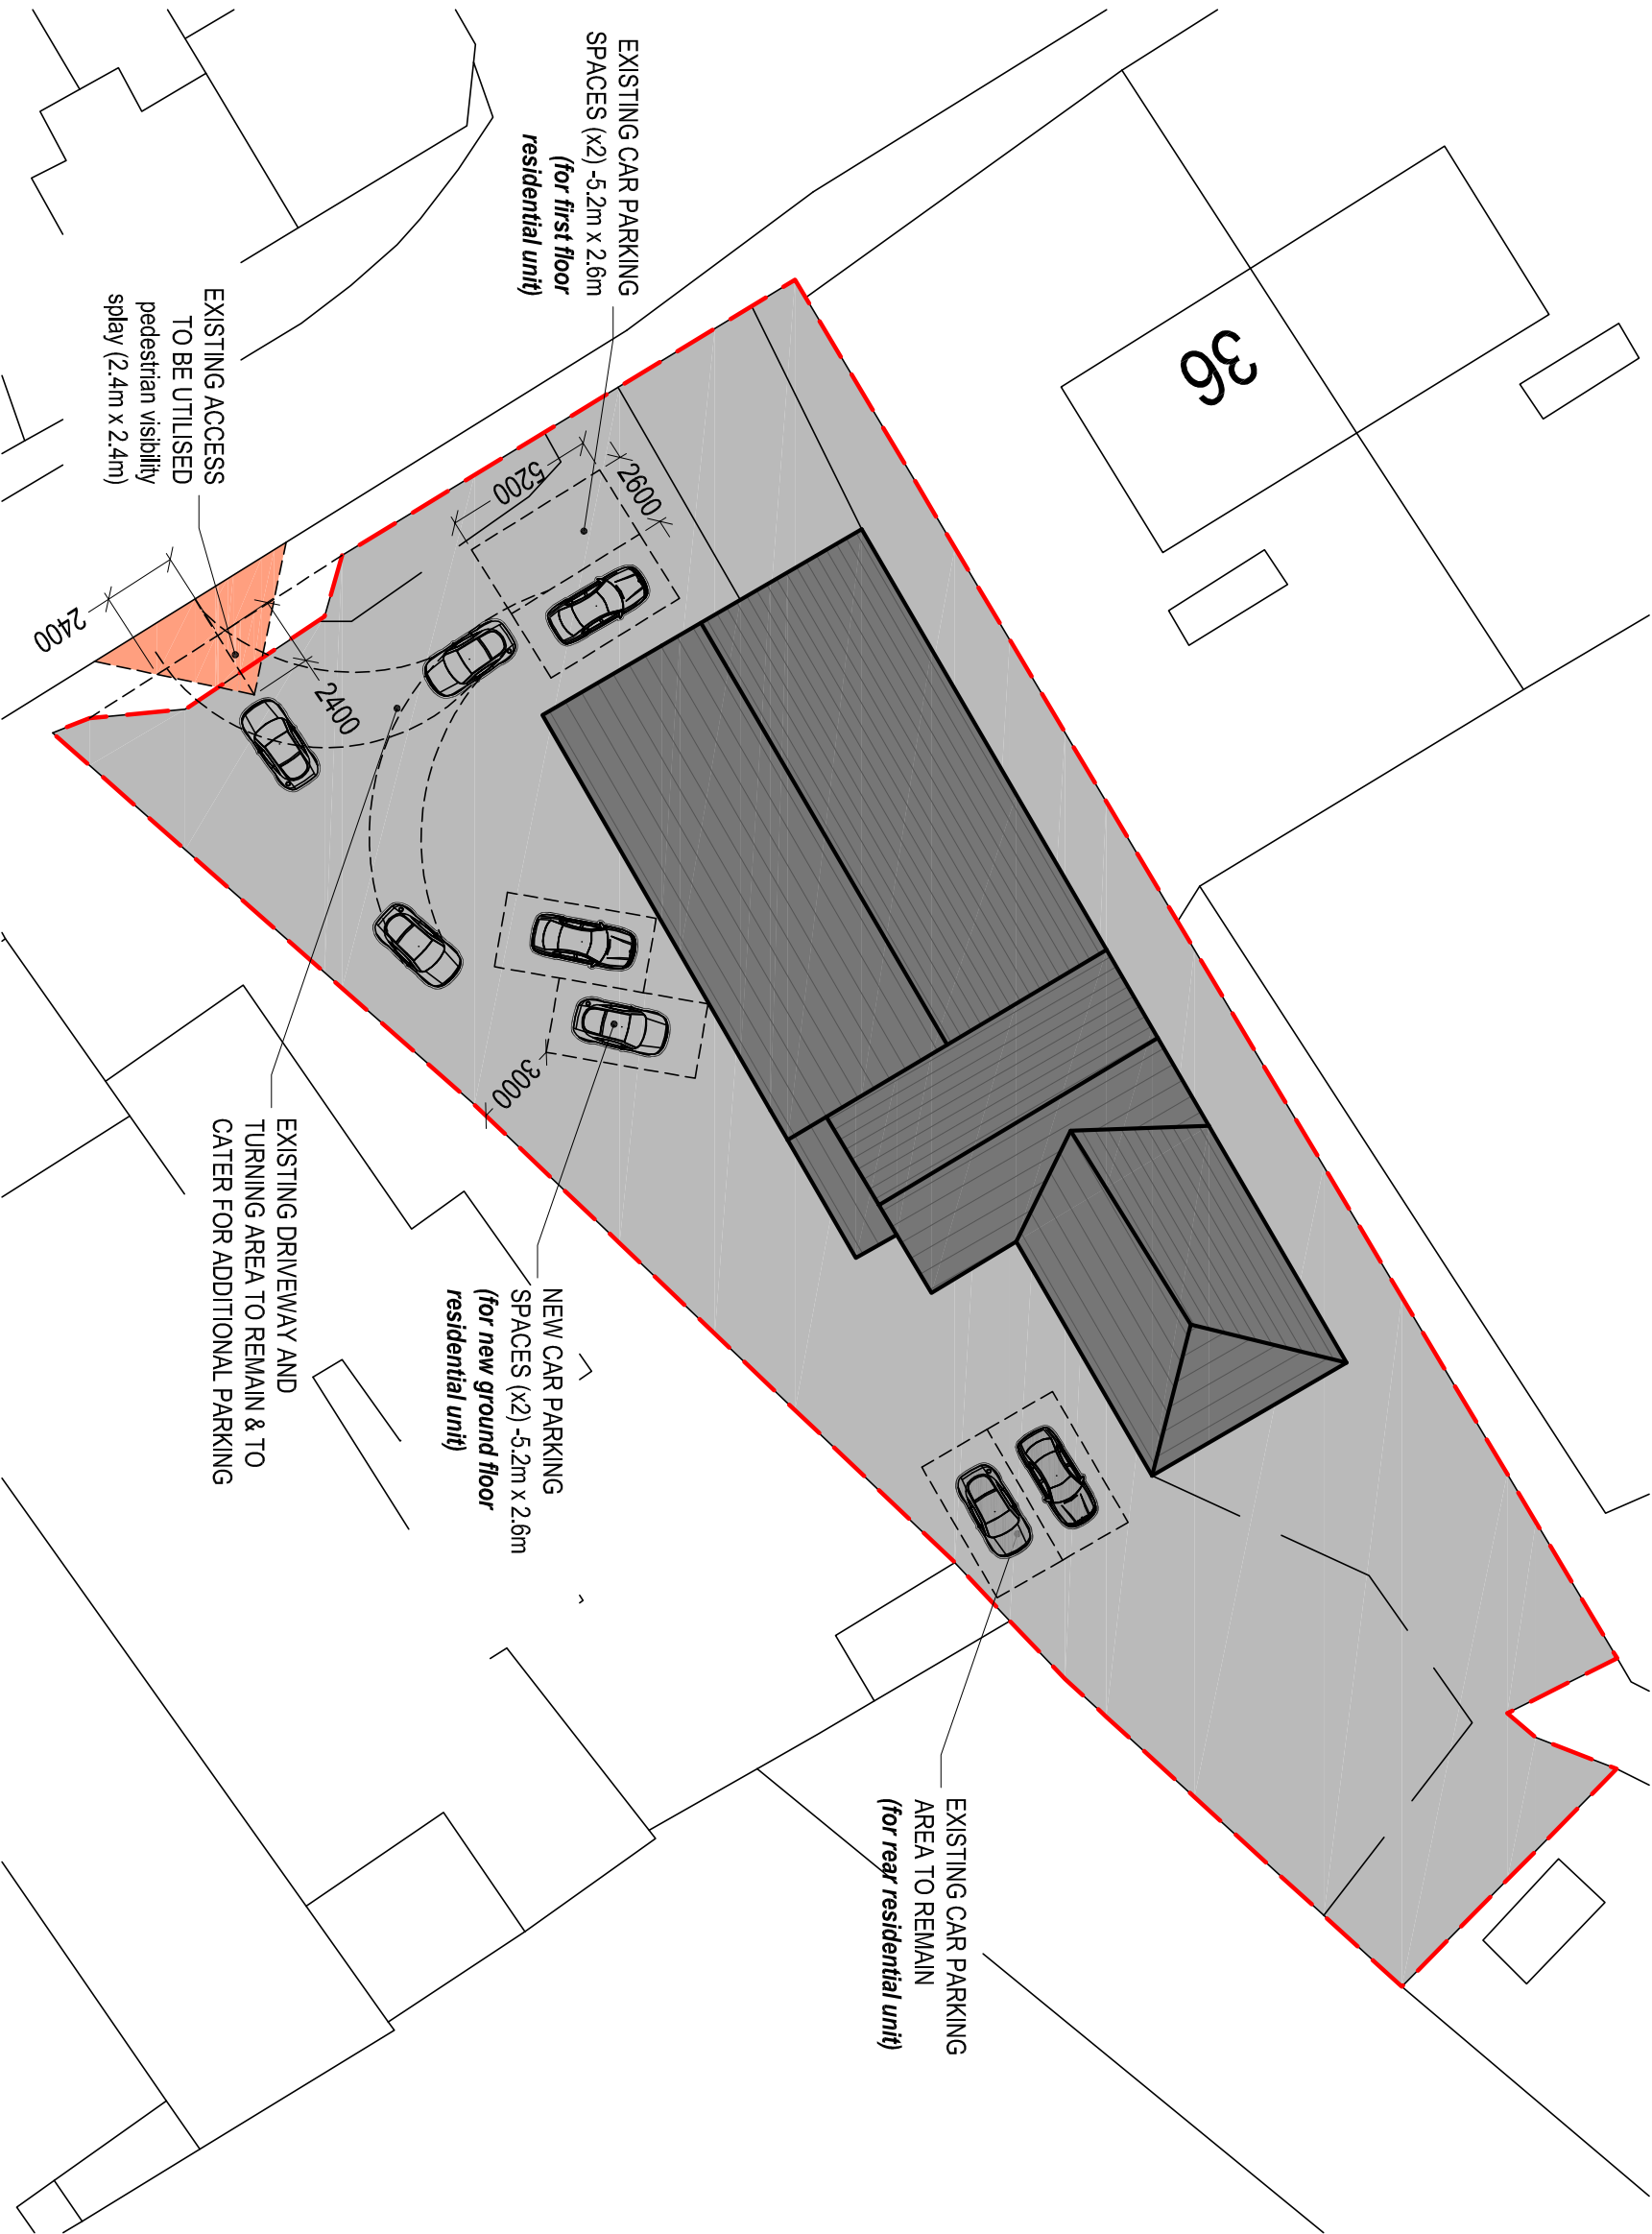

SITE BLOCK PLAN
Scale 1:250

Client:

Mr. T. Negus
Former Carmel Welsh
Independent Chapel
Heol Cae Gurwen
Ammanford
SA18 1HG

Project Title:

PROPOSED RE-DEVELOPEMENT
& CHANGE OF USE OF
GROUND FLOOR TO FORMER 'CARMEL'
WELSH INDEPENDENT CHAPEL

General Notes:

1. Do not scale from this drawing. Take figures from notes only.
2. Dimensions are in millimetres unless otherwise stated.

Drawing Issue:

PLANNING

Drawing Title:

PROPOSED SITE PLAN

Drawing No:

006

Revision:

Date:

30-09-2019

Revised:

Scale(s):

1:250

Paper Size:

A3



Cwm Planning & Design Ltd.
(architectural and Draughting Services)