


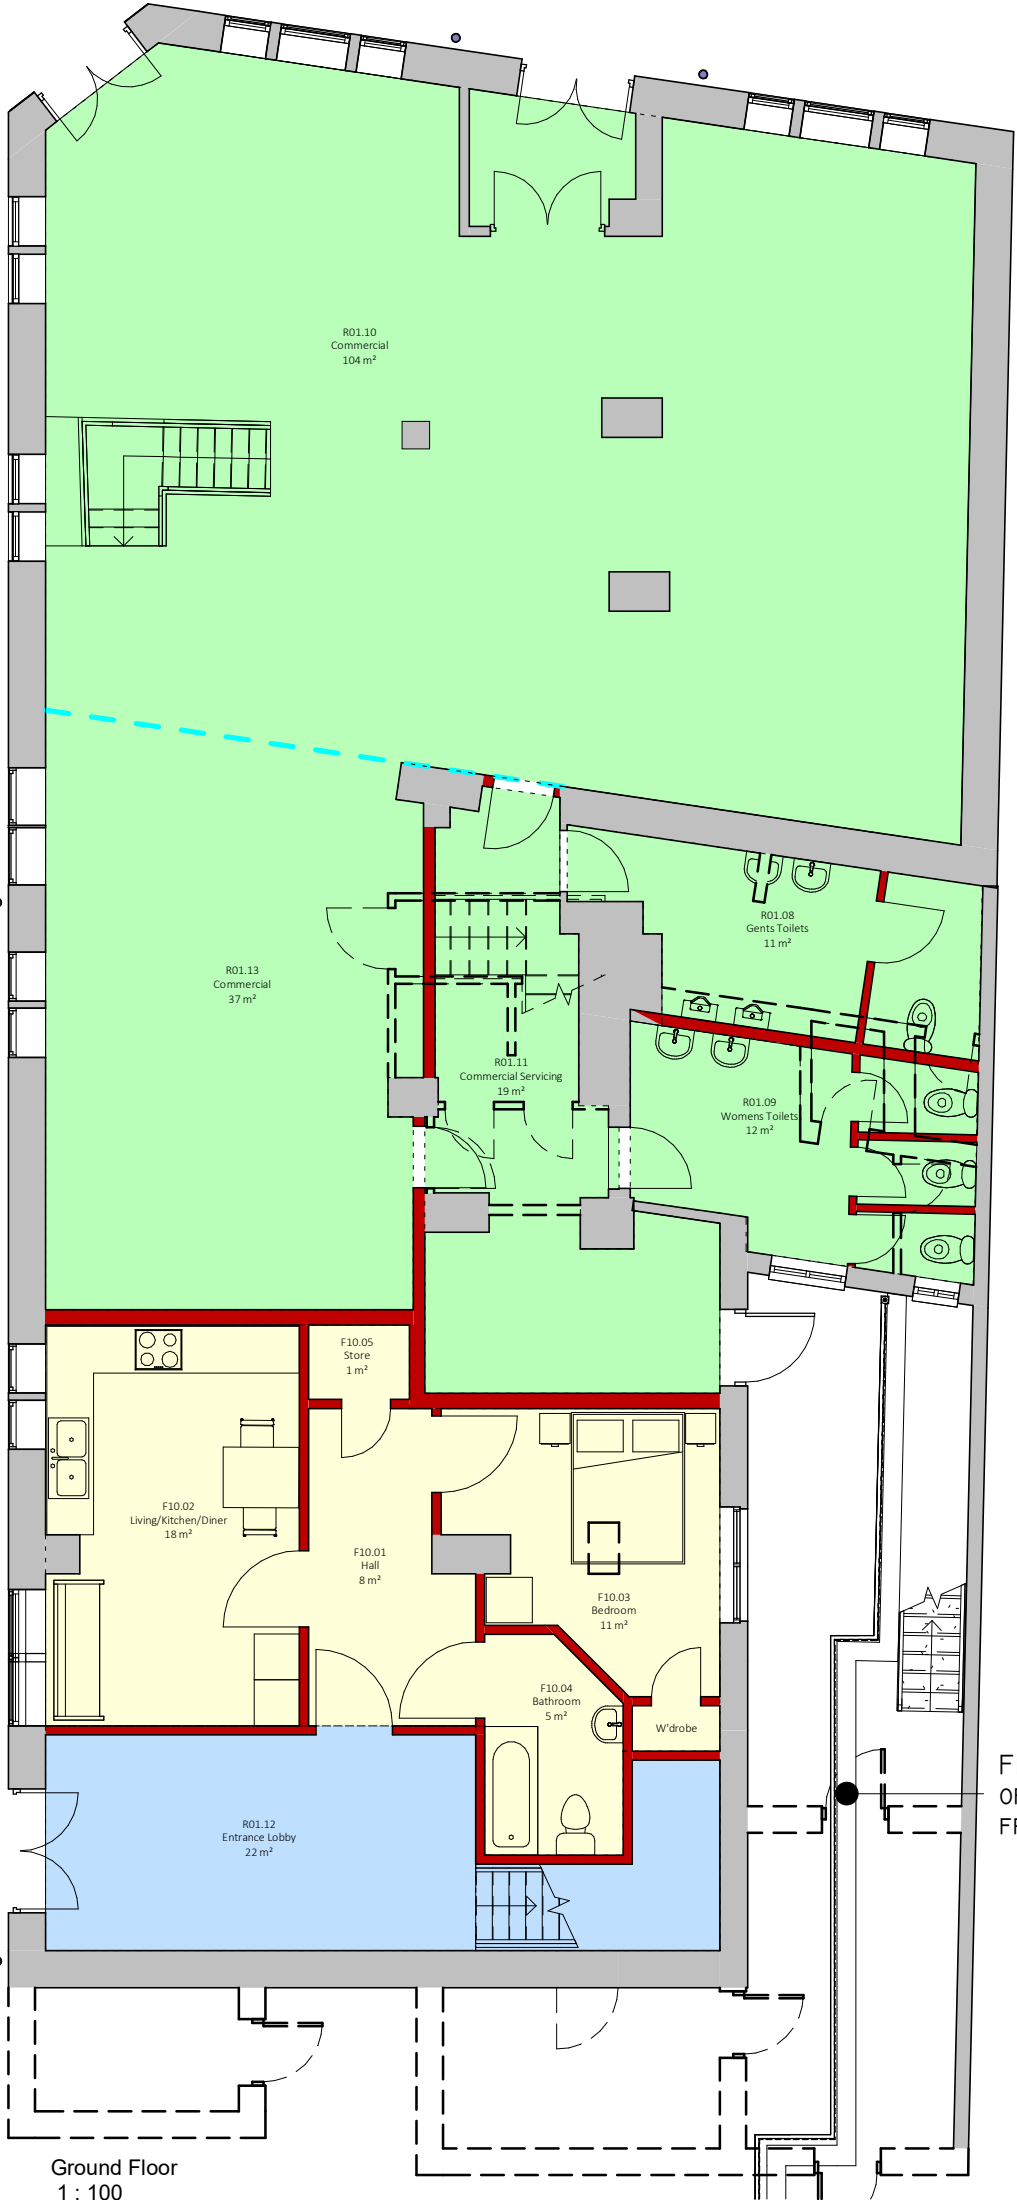

Ground Floor Room Schedule					
Flat No.	Level	Number	Name	Area	Total Area
10	1.0 - Ground Floor	F10.01	Hall	8 m ²	46m ²
	1.0 - Ground Floor	F10.02	Living/Kitchen/Diner	18 m ²	
	1.0 - Ground Floor	F10.03	Bedroom	11 m ²	
	1.0 - Ground Floor	F10.04	Bathroom	5 m ²	
	1.0 - Ground Floor	F10.05	Store	1 m ²	
	1.0 - Ground Floor	R01.08	Gents Toilets	11 m ²	
	1.0 - Ground Floor	R01.09	Womens Toilets	12 m ²	
	1.0 - Ground Floor	R01.10	Commercial	104 m ²	
	1.0 - Ground Floor	R01.11	Commercial Servicing	19 m ²	
	1.0 - Ground Floor	R01.12	Entrance Lobby	22 m ²	
	1.0 - Ground Floor	R01.13	Commercial	37 m ²	
	1.0 - Ground Floor				


darkin
architects

www.darkinarchitects.com

02921 197 196
143 Clifton Street, Cardiff, CF24 1LZ

01554 778 730
1 John Street, Llanelli, SA15 1UH

drawing on experience

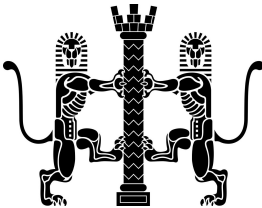

RIBA Chartered Practice

THIS DRAWING IS THE COPYRIGHT OF DARKIN ARCHITECTS AND MAY NOT BE COPIED, ALTERED OR REPRODUCED IN ANY FORM OR PASSED TO A THIRD PARTY WITHOUT THEIR CONSENT. DIMENSIONS MUST BE CHECKED AND VERIFIED ON SITE AND ANY DISCREPANCIES SHOULD BE REPORTED TO THE ARCHITECT. THIS DRAWING MUST NOT BE SCALED AND SHOULD BE READ IN CONJUNCTION WITH ALL OTHER CONSULTANT'S DRAWINGS. IF IN DOUBT ASK FOR CONFIRMATION.

NOTES

No.	Description	By	Date
A	Updated as per topographical survey	TOM	16.05.2019
B	Detail added	TOM	29.05.2019
C	1.8m high fence added	AYL	19.06.2019

CLIENT:

Aim2Sustain

PROJECT

Big Cam

PROJECT ADDRESS

The Big Cam,
9 Windsor Rd,
Neath
SA11 1LS

Drawing Title

Proposed Ground Floor Plan

Drawn by <i>TOM</i>	Checked by <i>DLD</i>	© Copyright Darkin Architects 2019
Project Ref <i>RC176</i>	Scale <i>1 : 100</i>	Paper Size A3
Drawing Number <i>104</i>	Revision <i>C</i>	Date <i>04/09/19</i>