

THIS DRAWING IS THE COPYRIGHT OF DARKIN ARCHITECTS AND MAY NOT BE COPIED, ALTERED OR REPRODUCED IN ANY FORM OR PASSED TO A THIRD PARTY WITHOUT THEIR CONSENT. DIMENSIONS MUST BE CHECKED AND VERIFIED ON SITE AND ANY DISCREPANCIES SHOULD BE REPORTED TO THE ARCHITECT. THIS DRAWING MUST NOT BE SCALED AND SHOULD BE READ IN CONJUNCTION WITH ALL OTHER CONSULTANT'S DRAWINGS. IF IN DOUBT ASK FOR CONFIRMATION.

NOTES

Rev	Description	B y	Date
D	Detail added	TOM	29.05.2019
E	Amendments to internal walls	AYL	19.06.2019
F	Walls adjusted, stair added	TOM	26.06.2019



CLIENT:
Aim2Sustain

PROJECT
Big Cam

PROJECT ADDRESS
The Big Cam,
9 Windsor Rd,
Neath
SA11 1LS

Drawing Title
Proposed 2nd & 3rd Floor Plans

Drawn by TOM	Checked DLD	© Copyright Darkin Architects 2015
Project Ref RC176	Scale 1 : 100	Paper Size A2
Drawing No: 107	Revision F	Date 02.04.2019

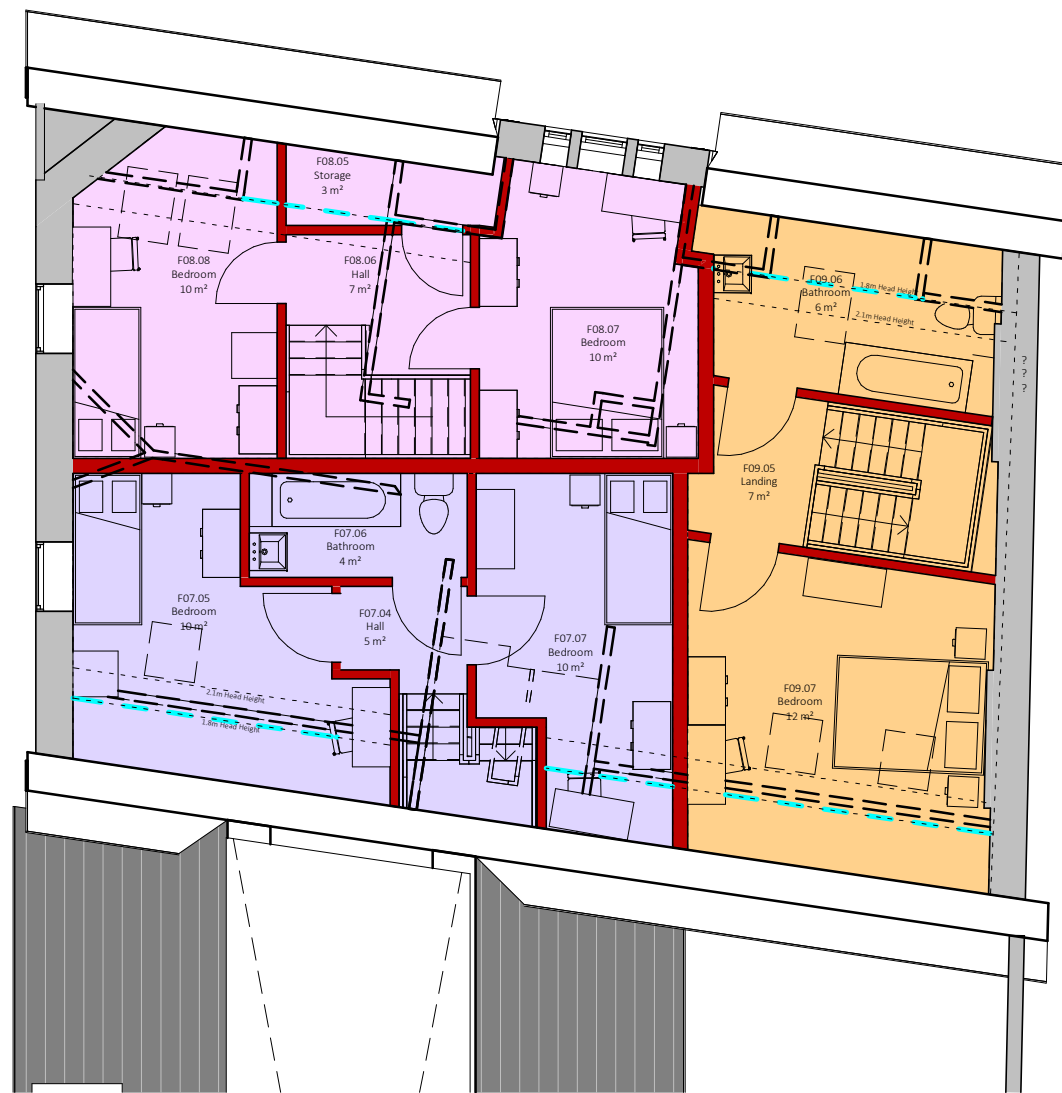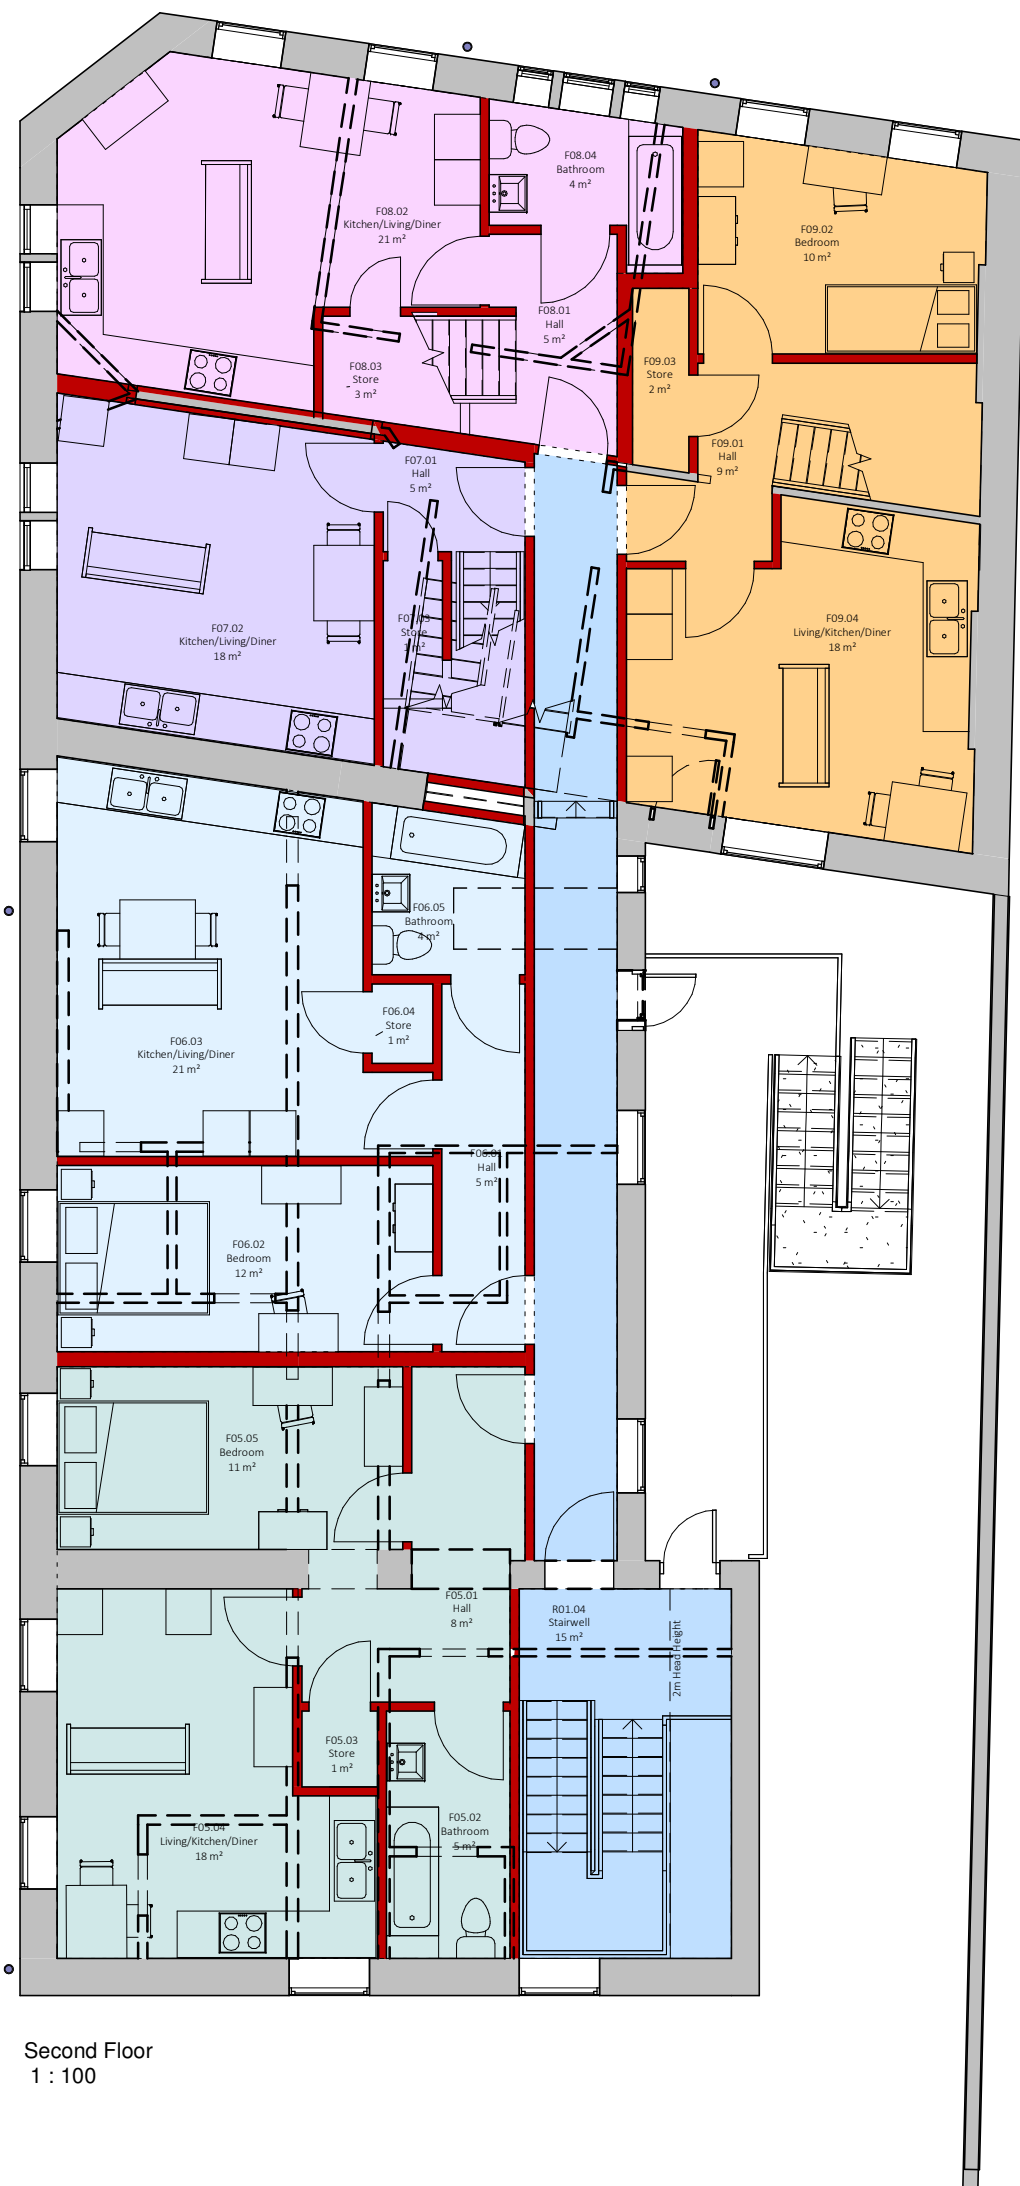

Third Floor
1 : 100

Second & Third Floor Room Schedule					
Flat No.	Level	Number	Name	Area	Total Area
5	3.0 - Second Floor	F05.01	Hall	8 m ²	47.4m ²
	3.0 - Second Floor	F05.02	Bathroom	5 m ²	
	3.0 - Second Floor	F05.03	Store	1 m ²	
	3.0 - Second Floor	F05.04	Living/Kitchen/Diner	18 m ²	
	3.0 - Second Floor	F05.05	Bedroom	11 m ²	
6	3.0 - Second Floor	F06.01	Hall	5 m ²	46m ²
	3.0 - Second Floor	F06.02	Bedroom	12 m ²	
	3.0 - Second Floor	F06.03	Kitchen/Living/Diner	21 m ²	
	3.0 - Second Floor	F06.04	Store	1 m ²	
	3.0 - Second Floor	F06.05	Bathroom	4 m ²	
7	3.0 - Second Floor	F07.01	Hall	5 m ²	61.3m ²
	3.0 - Second Floor	F07.02	Kitchen/Living/Diner	18 m ²	
	3.0 - Second Floor	F07.03	Store	1 m ²	
	4.0 - Third Floor	F07.04	Hall	5 m ²	
	4.0 - Third Floor	F07.05	Bedroom	10 m ²	
	4.0 - Third Floor	F07.06	Bathroom	4 m ²	
	4.0 - Third Floor	F07.07	Bedroom	10 m ²	
8	3.0 - Second Floor	F08.01	Hall	5 m ²	66.4m ²
	3.0 - Second Floor	F08.02	Kitchen/Living/Diner	21 m ²	
	3.0 - Second Floor	F08.03	Store	3 m ²	
	3.0 - Second Floor	F08.04	Bathroom	4 m ²	
	4.0 - Third Floor	F08.05	Storage	3 m ²	
	4.0 - Third Floor	F08.06	Hall	7 m ²	
	4.0 - Third Floor	F08.07	Bedroom	10 m ²	
	4.0 - Third Floor	F08.08	Bedroom	10 m ²	
9	3.0 - Second Floor	F09.01	Hall	9 m ²	75m ²
	3.0 - Second Floor	F09.02	Bedroom	10 m ²	
	3.0 - Second Floor	F09.03	Store	2 m ²	
	3.0 - Second Floor	F09.04	Living/Kitchen/Diner	18 m ²	
	4.0 - Third Floor	F09.05	Landing	7 m ²	
	4.0 - Third Floor	F09.06	Bathroom	6 m ²	
	4.0 - Third Floor	F09.07	Bedroom	12 m ²	