




Reproduced from an Ordnance Survey map with the permission of the
Controller of Her Majesty's Stationary Office.
©Crown Copyright. All rights reserved.

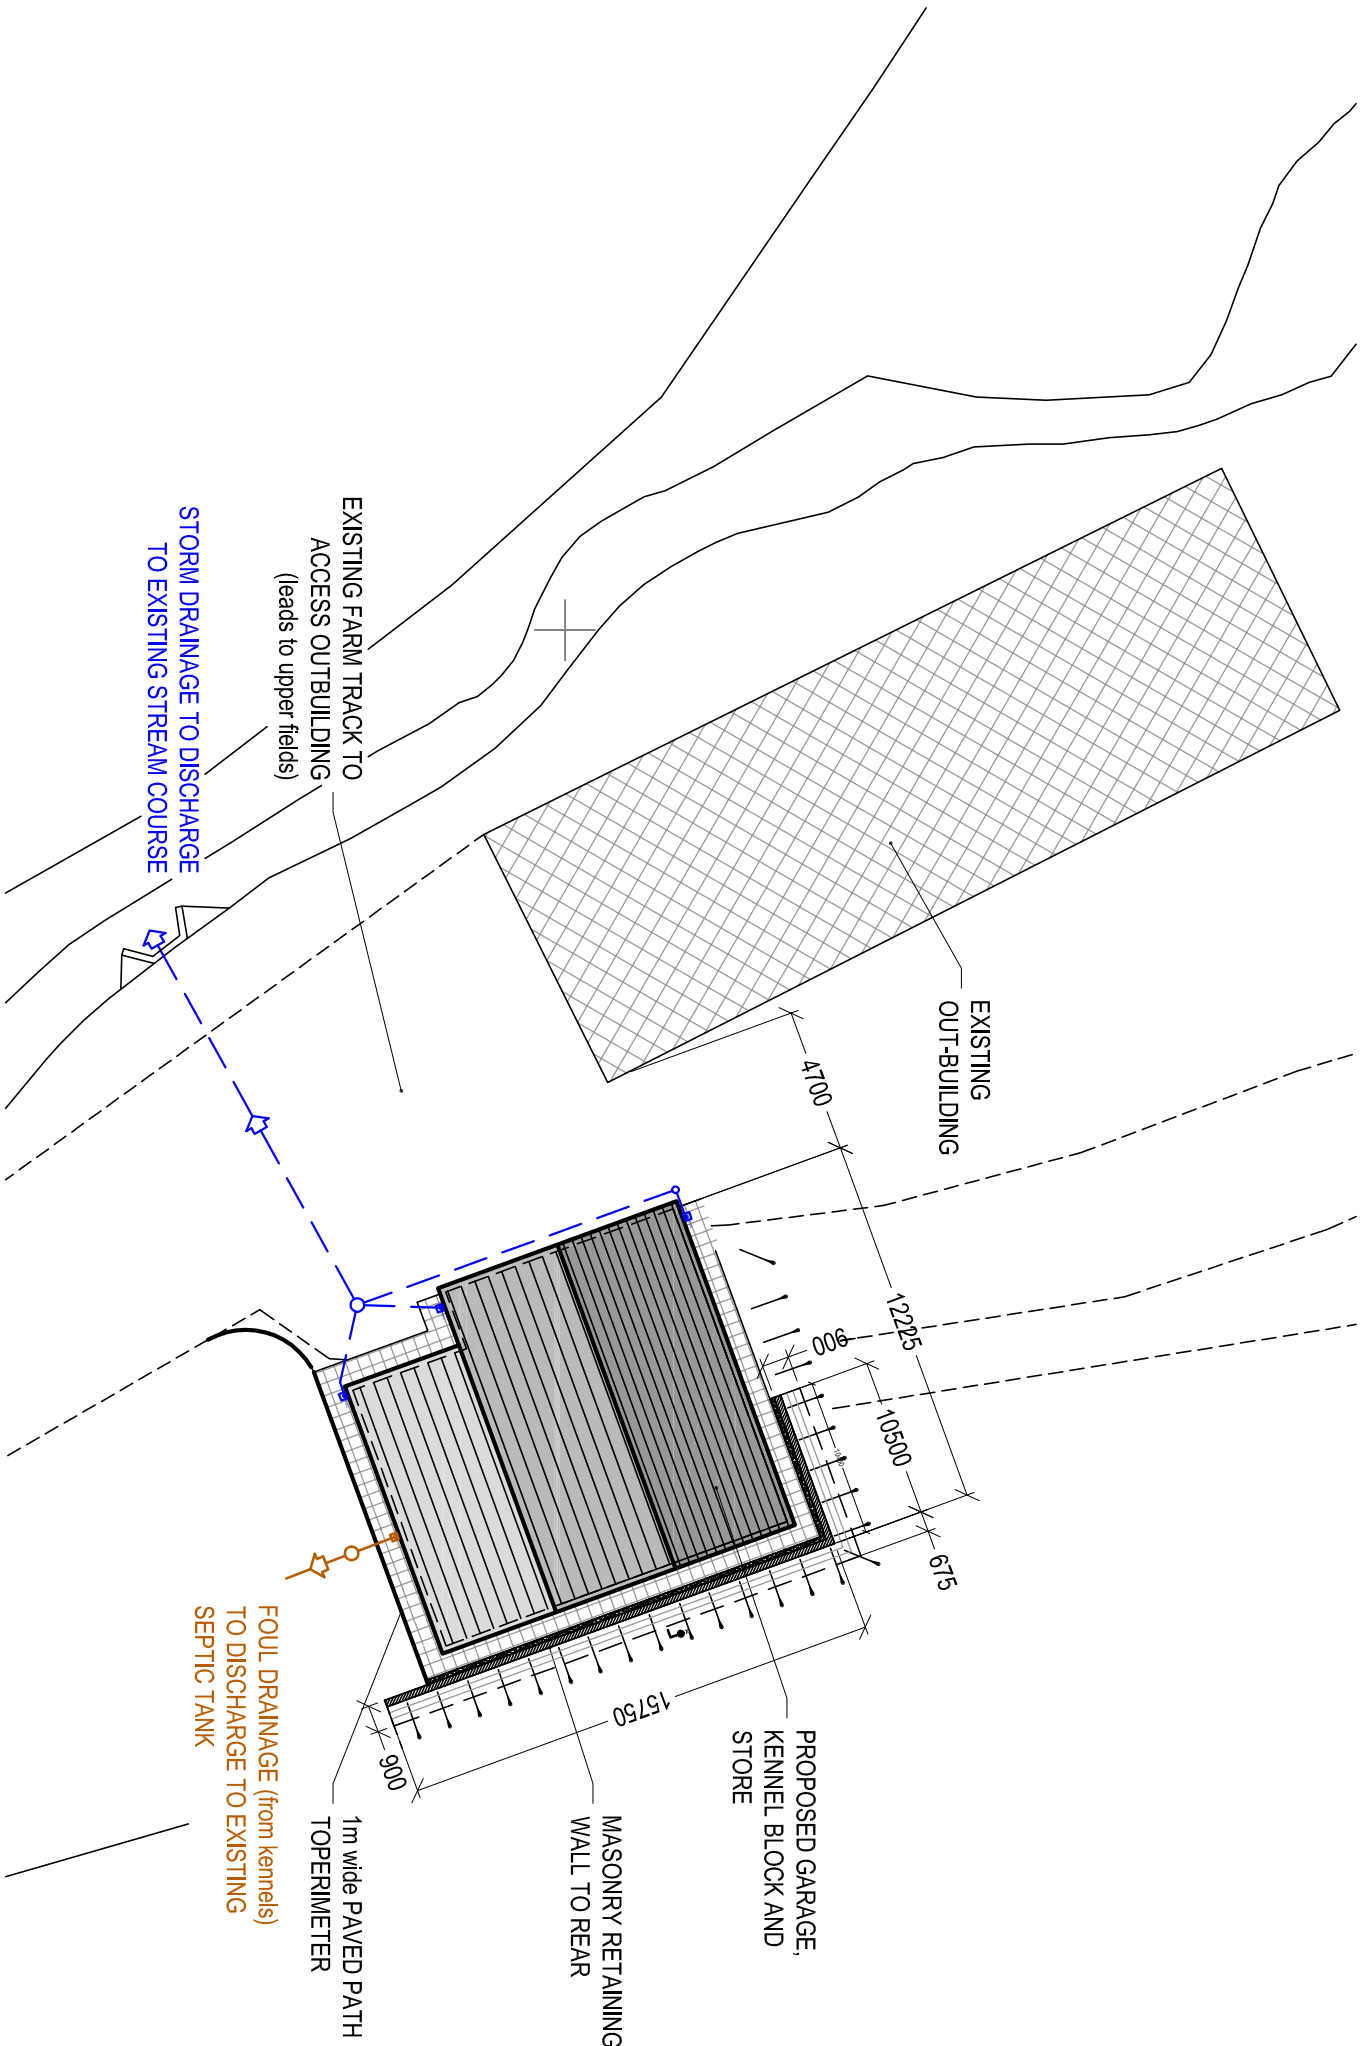

 Cwm Planning & Design Ltd. (Civil, Structural & Architectural)		Client: Mr. & Mrs R. Bowden Gwauniarll Farm Seven Sisters SA10 9EW		Project Title: PROPOSED GARAGE, STORE & KENNELS		General Notes: 1. Do not scale from this drawing, take figured dimensions only. 2. Dimensions are in millimeters unless otherwise stated. Drawing Issue: PLANNING		Drawing Title: PROPOSED SITE PLAN		Drawing No: 002	Revision: A
Date: 28-08-2019		Revised: 06-10-2019		Scale(s): 1:250		Paper Size: A3					