


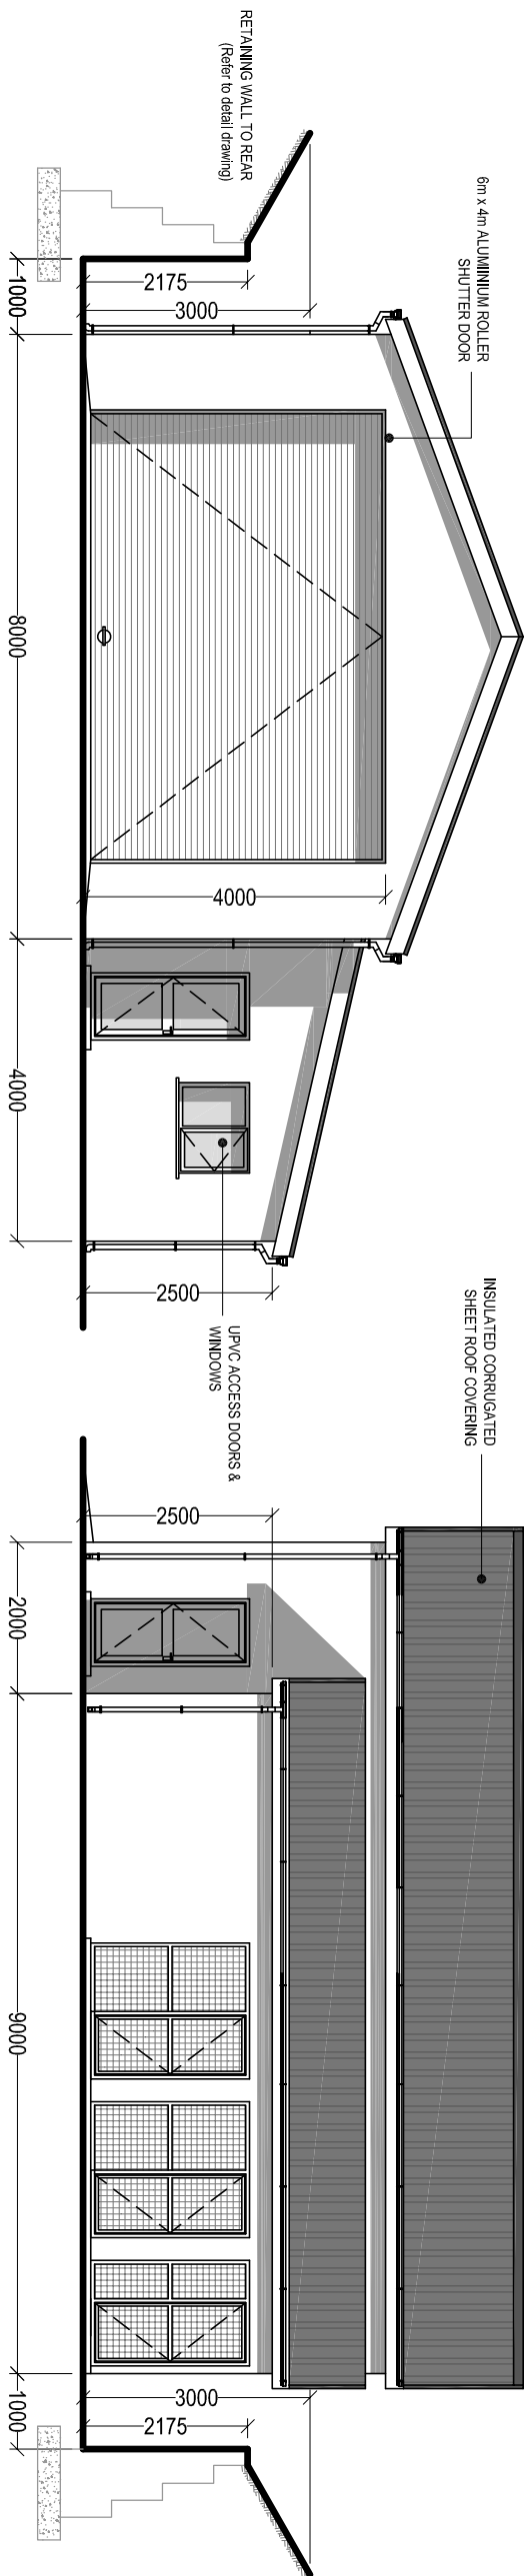


PROPOSED FRONT ELEVATION

Scale 1:100

PROPOSED SIDE ELEVATION

Scale 1:100

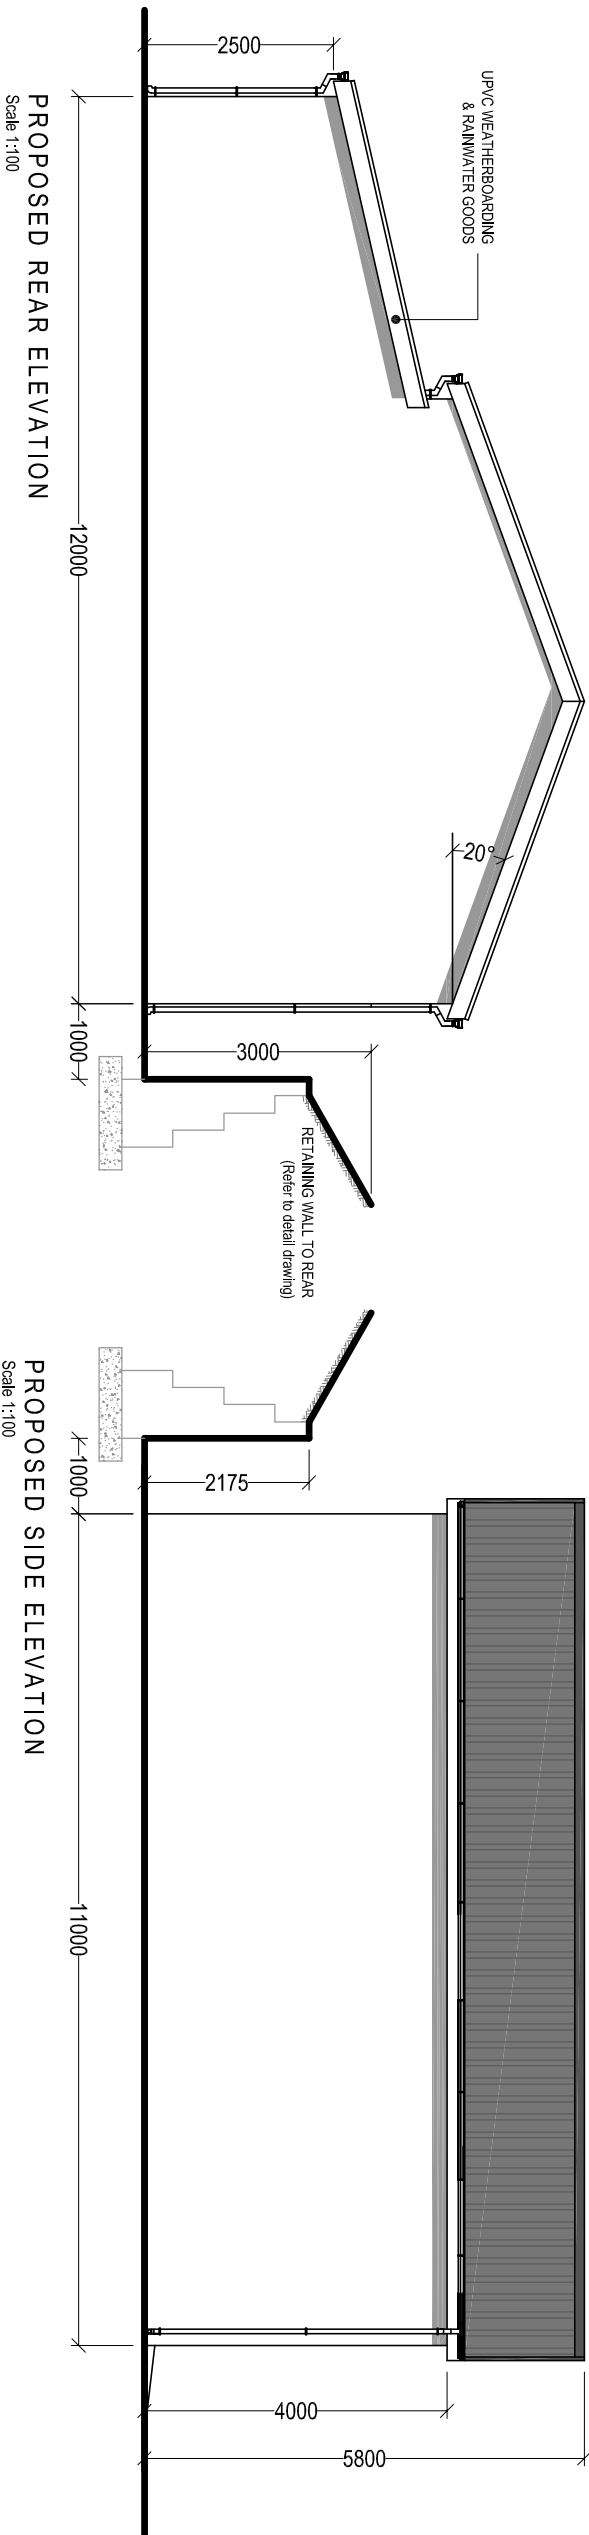

PROPOSED REAR ELEVATION

Scale 1:100

PROPOSED SIDE ELEVATION

Scale 1:100

Cwm Planning & Design Ltd. (Civil, Structural & Architectural)		Client: Mr. & Mrs R. Bowden Gwauniarll Farm Seven Sisters SA10 9EW		Project Title: PROPOSED GARAGE, STORE & KENNELS		General Notes: 1. Do not scale from this drawing, take figured dimensions only. 2. Dimensions are in millimeters unless otherwise stated.		Drawing Title: PROPOSED ELEVATIONS	
Drawing Issue:		Drawing No:		Revision:		Date:		Revised:	
PLANNING		003		A		03-09-2019		06-10-2019	
Scale(s):		1:100		Paper Size:		A3			