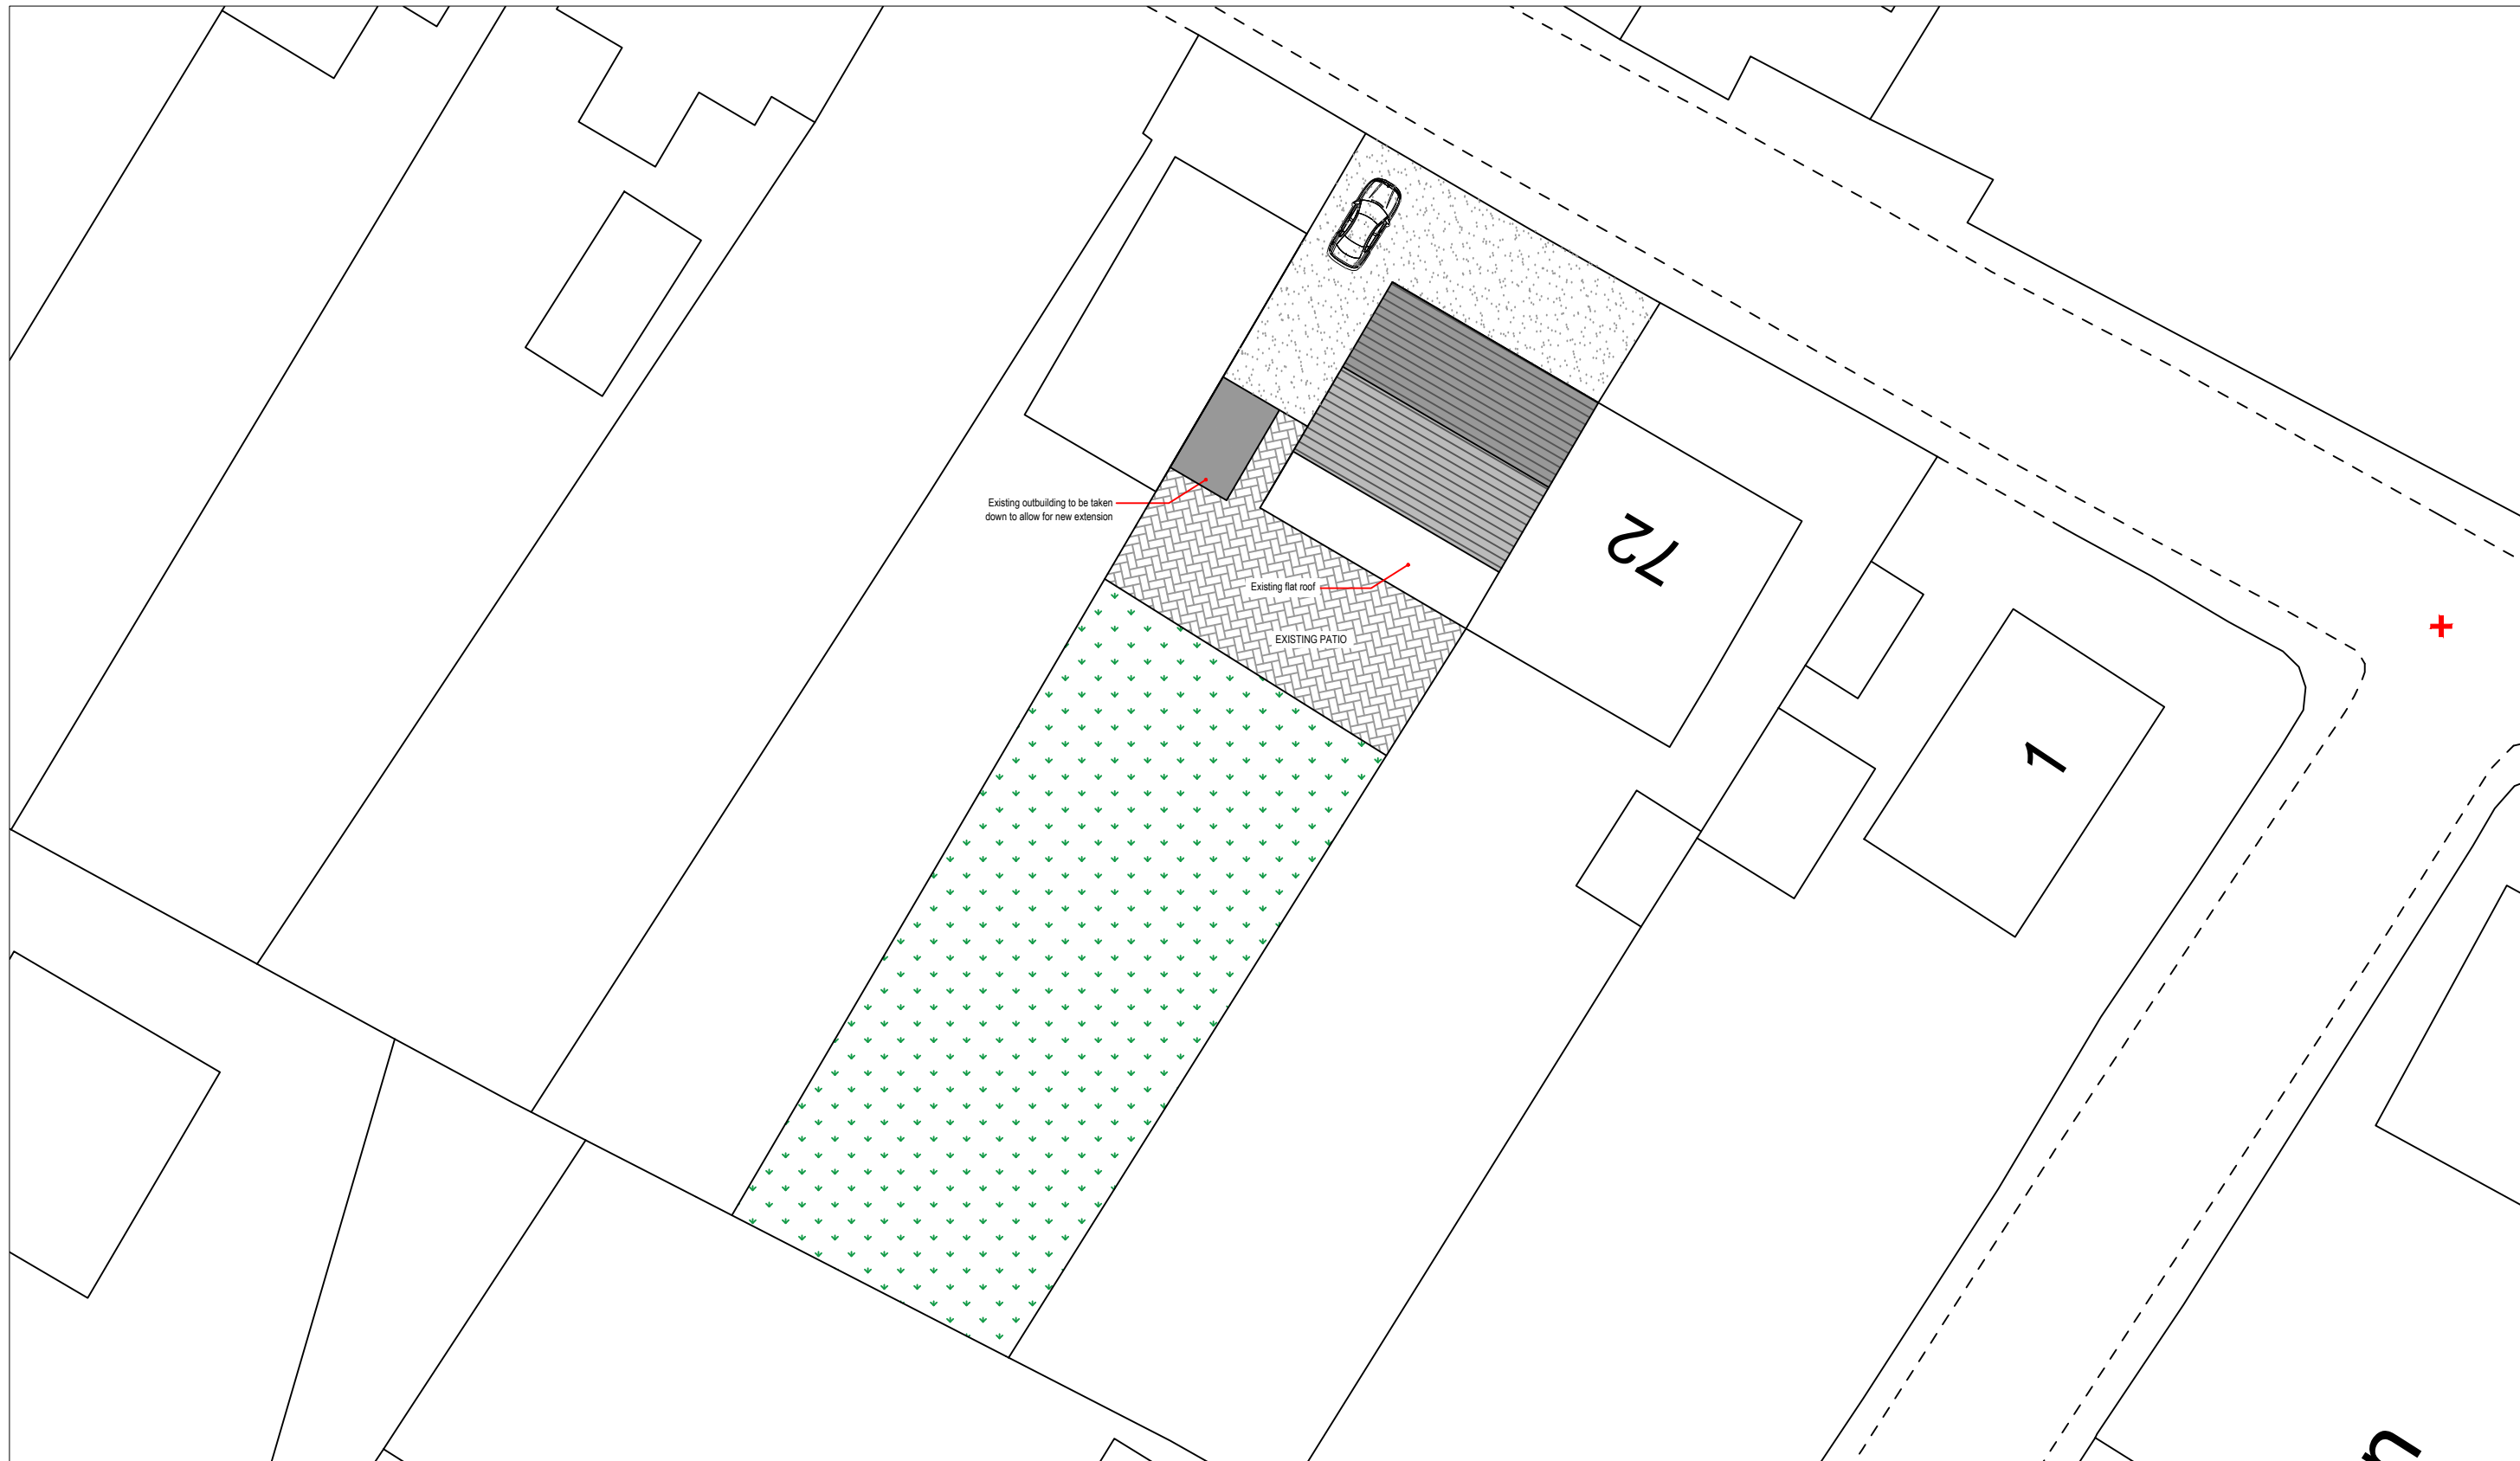


M&M Design Consultancy
architectural, draughting & consultancy services

Client:

Mr & Mrs Flew

Project Title:

Proposed Extension at
74 Alltygrug Road,
Ystalyfera

General Notes:

1. Do not scale from this drawing, take figured dimensions only.
2. Dimensions are in millimeters unless otherwise stated.

Drawing Issue:

PLANNING

Drawing Title:

EXISTING SITE PLAN

Job Number: 19-012

Drawing Number: 101

Date: September 2019

Revision:

Scale(s): 1:250

Paper Size: A3