


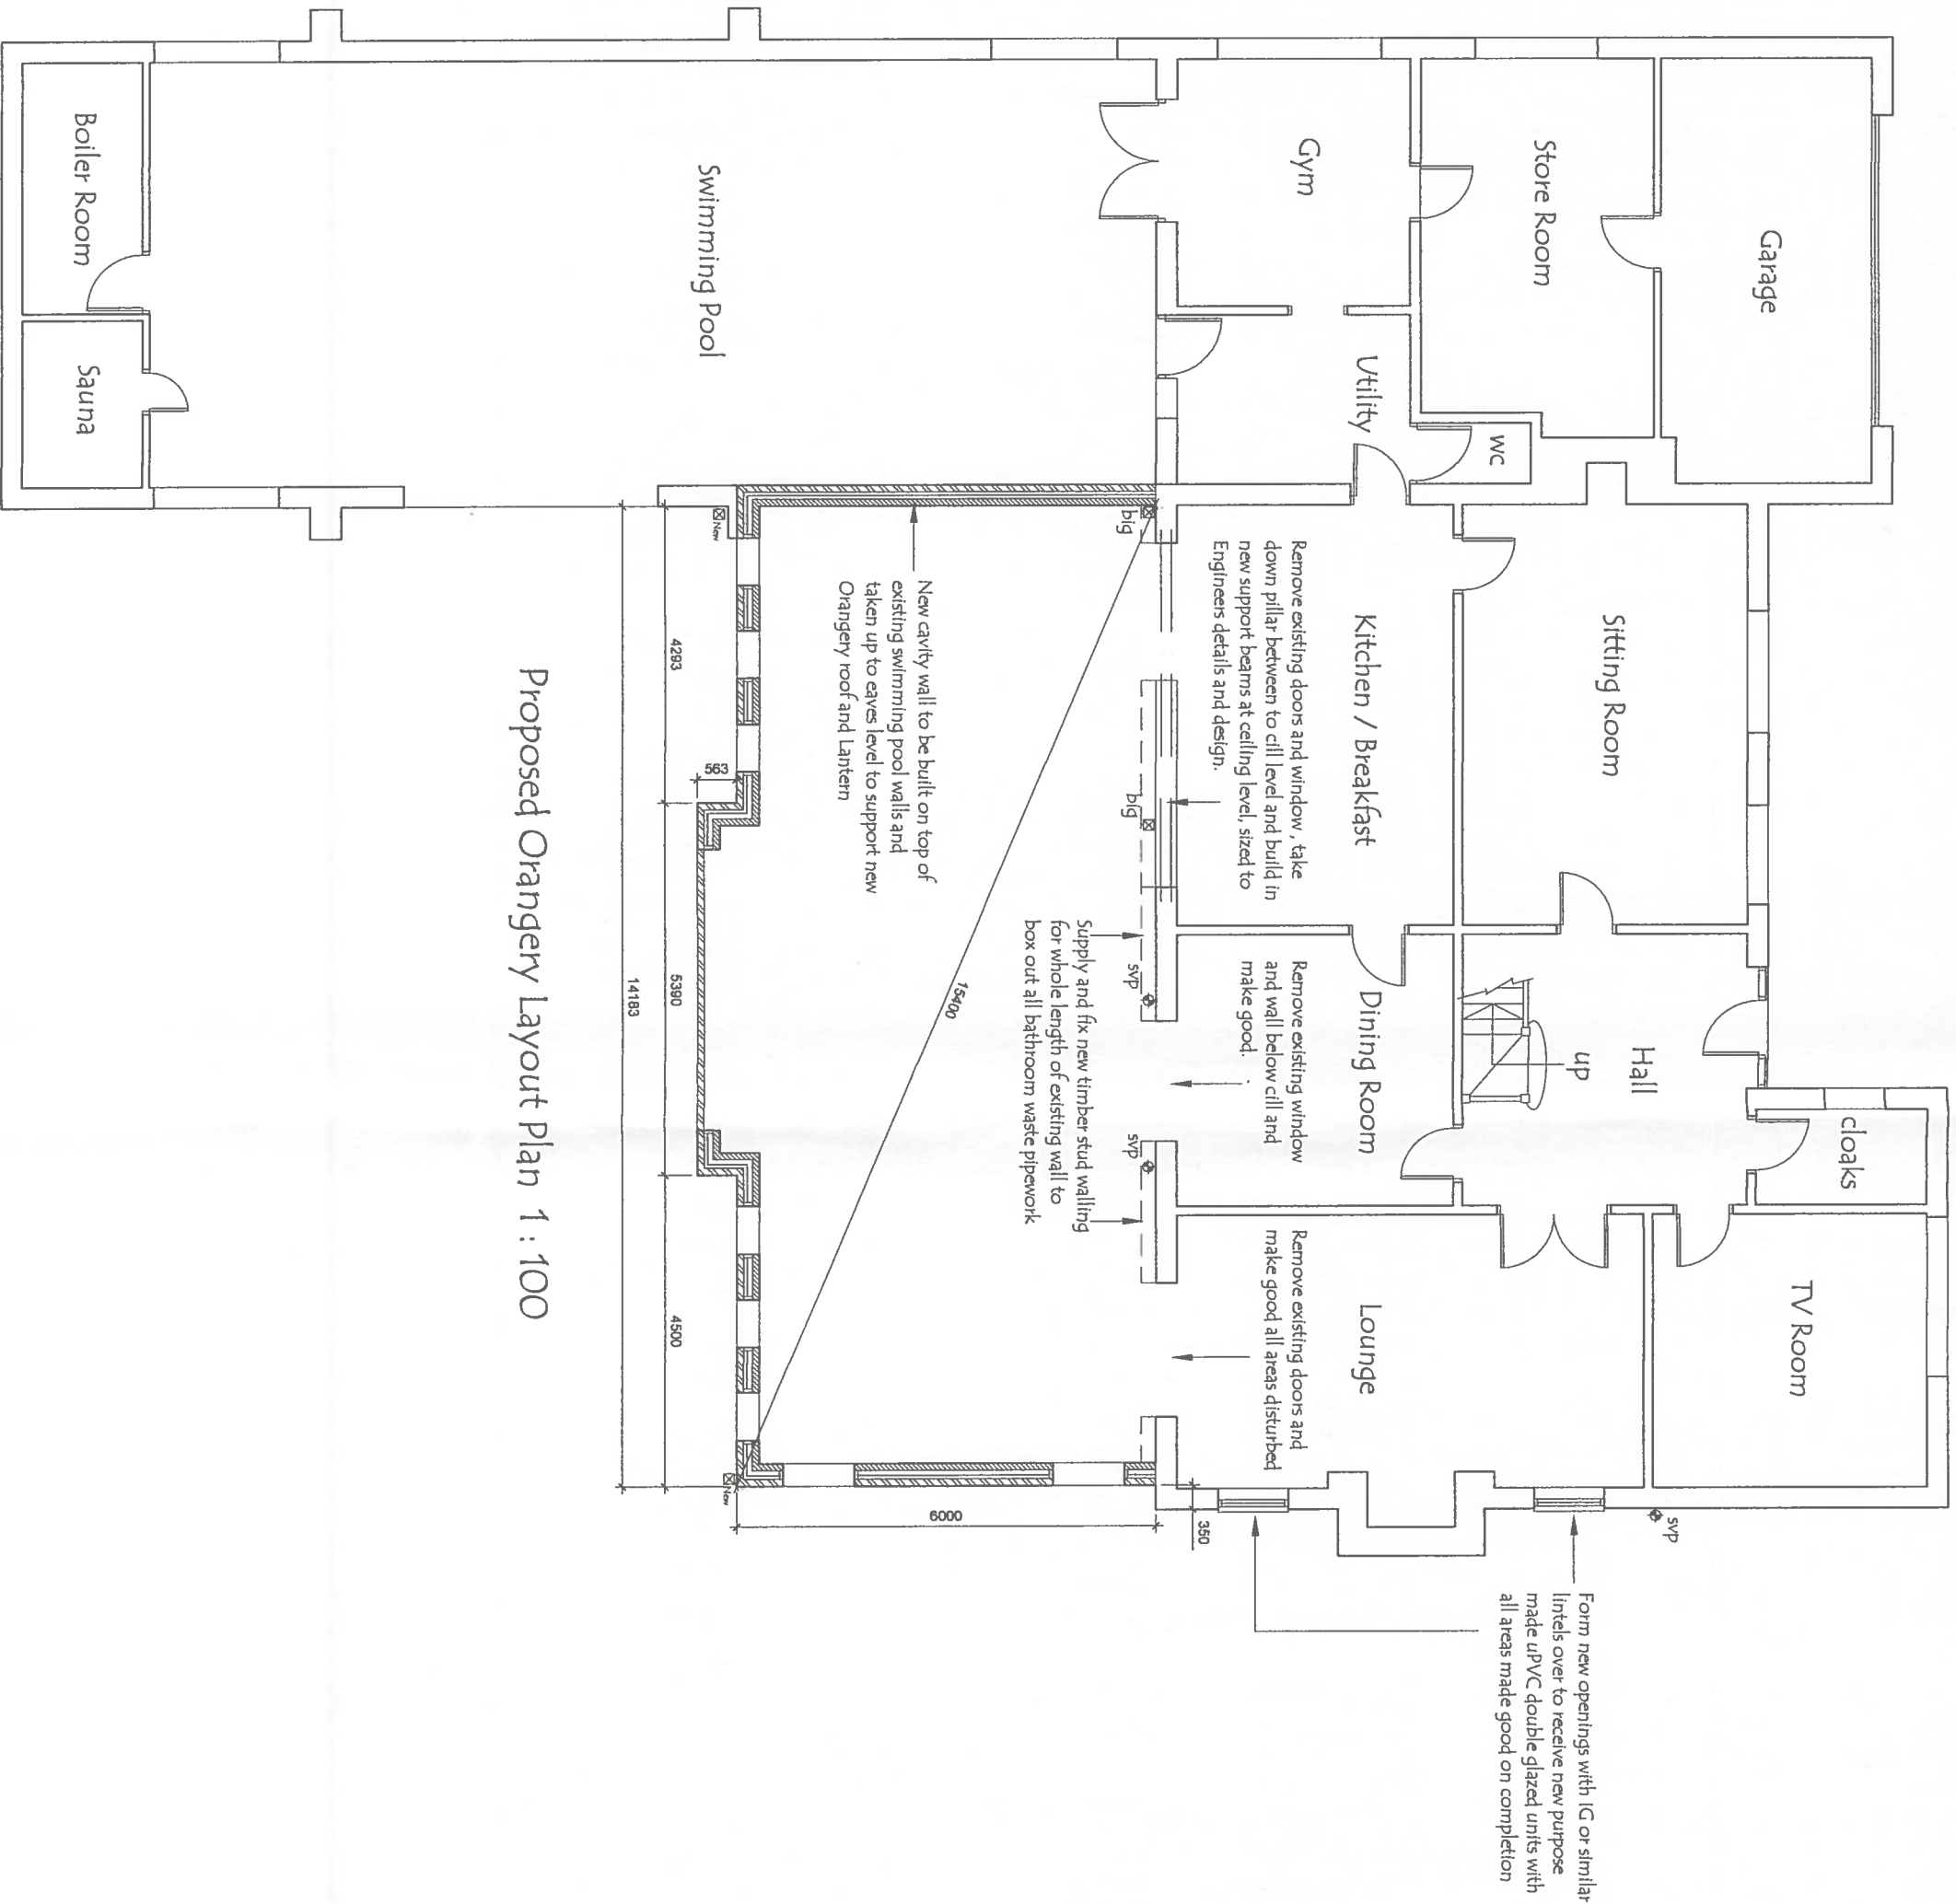

Proposed Orangery Layout Plan 1 : 100

Date:	Revisions:	Ref:
	A	
	B	
	C	
	D	

Mr. & Mrs. Amphlett,
Woodside,
70 Neath Road,
Tonna,
Neath,
SA11 3DJ

Project:
Proposed Rear Orangery

D/No: CN-07-1125584/04 Date: Oct. 2019

Drawn by: Richard Thomas
e mail: richard.thomas@leekes.co.uk
mobile: 07770 319442

Scale: 1:100 Paper Size: A3 Date Ref

Customer Approval Drawing:
I / we hereby approve these plans and authorize Leekes Ltd to proceed with the contract as detailed:

Customer Approval:

Date:

NB: If drawing has been rec'd by e mail, then please confirm by return Quoting Drawing & Issue No's; as shown above stating acceptance of plans proposed.

Leekes

You're home

Registered Head Office

Leekes Ltd

Mynydd Business Park

Pontyclun

Rhondda Cynon Taf


CF72 8XU

Tel: 0845 050 8240


www.leekes.co.uk

Copyright Drawing NOT to be re-produced without written permission from: Leekes Ltd.
Company Reg No: 563751

Copies to: Builders, Installers, Main File.
NB: DO NOT Scale from drawings for setting out or manufacture.
Any discrepancies to be notified as soon as possible.

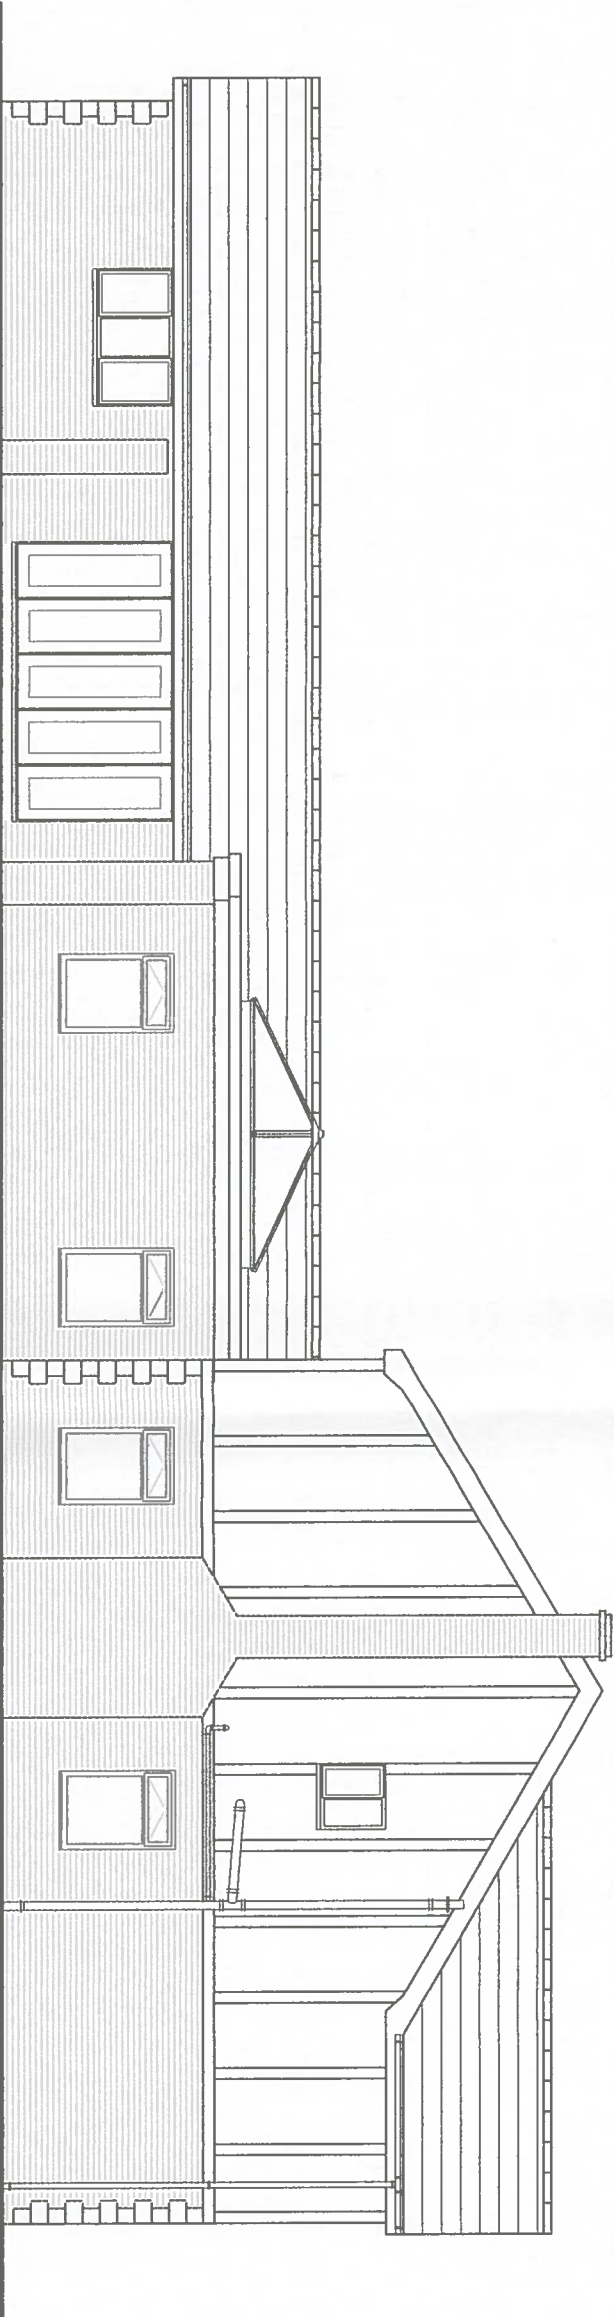

Proposed Side Elevation

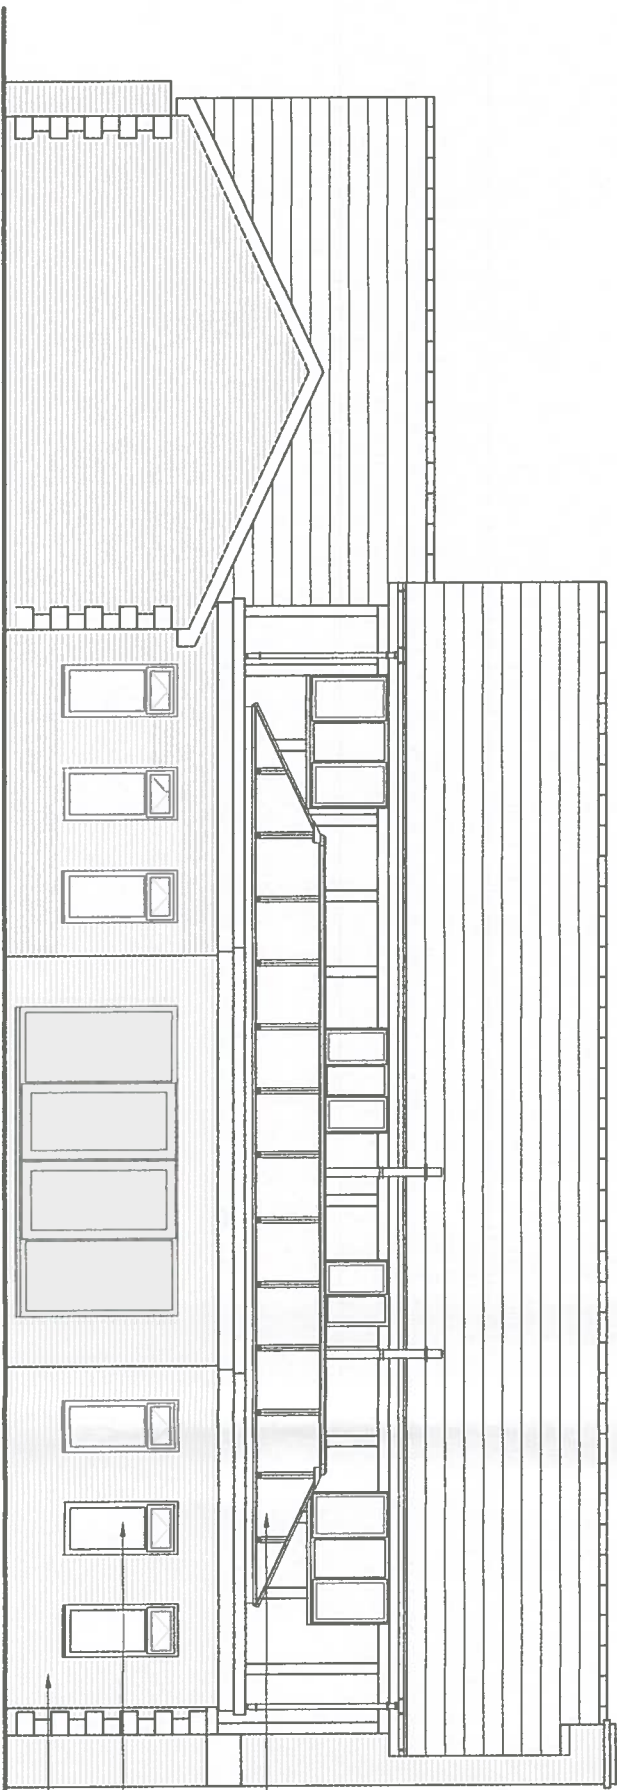

Proposed Rear Elevation

uPVC roof lantern coloured
to match windows and doors

uPVC windows and doors
(Golden Oak - RALB001)

Facing brick external walls
to match existing property

Date:	Revisions:	Ref:
	A	
	B	
	C	
	D	

Mr. & Mrs. Amphlett,
Woodside,
70 Neath Road,
Tonna,
Neath,
SA11 3DJ

Project:
Proposed Rear Orangery

D/No: CN-07-1125684/03 Date: Oct. 2019

Drawn by: Richard Thomas
e-mail: richard.thomas@leekes.co.uk
mobile: 07870 313942

Scale: 1:100 Paper Size: A3 Doc Ref: Rev

Customer/Approval Drawings:
I / we hereby approve these plans and authorize Leekes Ltd to proceed with the contract as detailed:

Customer Approval:

Date:


NB: If drawing has been recd by e mail, then please confirm by return. Quoting Drawing & Issue No.s: as shown above stating acceptance of plans proposed.

Leekes
You're home

Registered Head Office
Leekes Ltd
Mynydd Business Park
Pontyclun
Rhonda Cynon Taff
CF72 8XU
Tel: 0845 050 8240
www.leekes.co.uk

Copyright Drawing **NOT** to be re-produced without written permission from: Leekes Ltd.
Company Reg No: 563751

Copies to: Builders, Installers, Main File.
NB: **DO NOT** Scale from drawings for setting out or manufacture.
Any discrepancies to be notified as soon as possible.

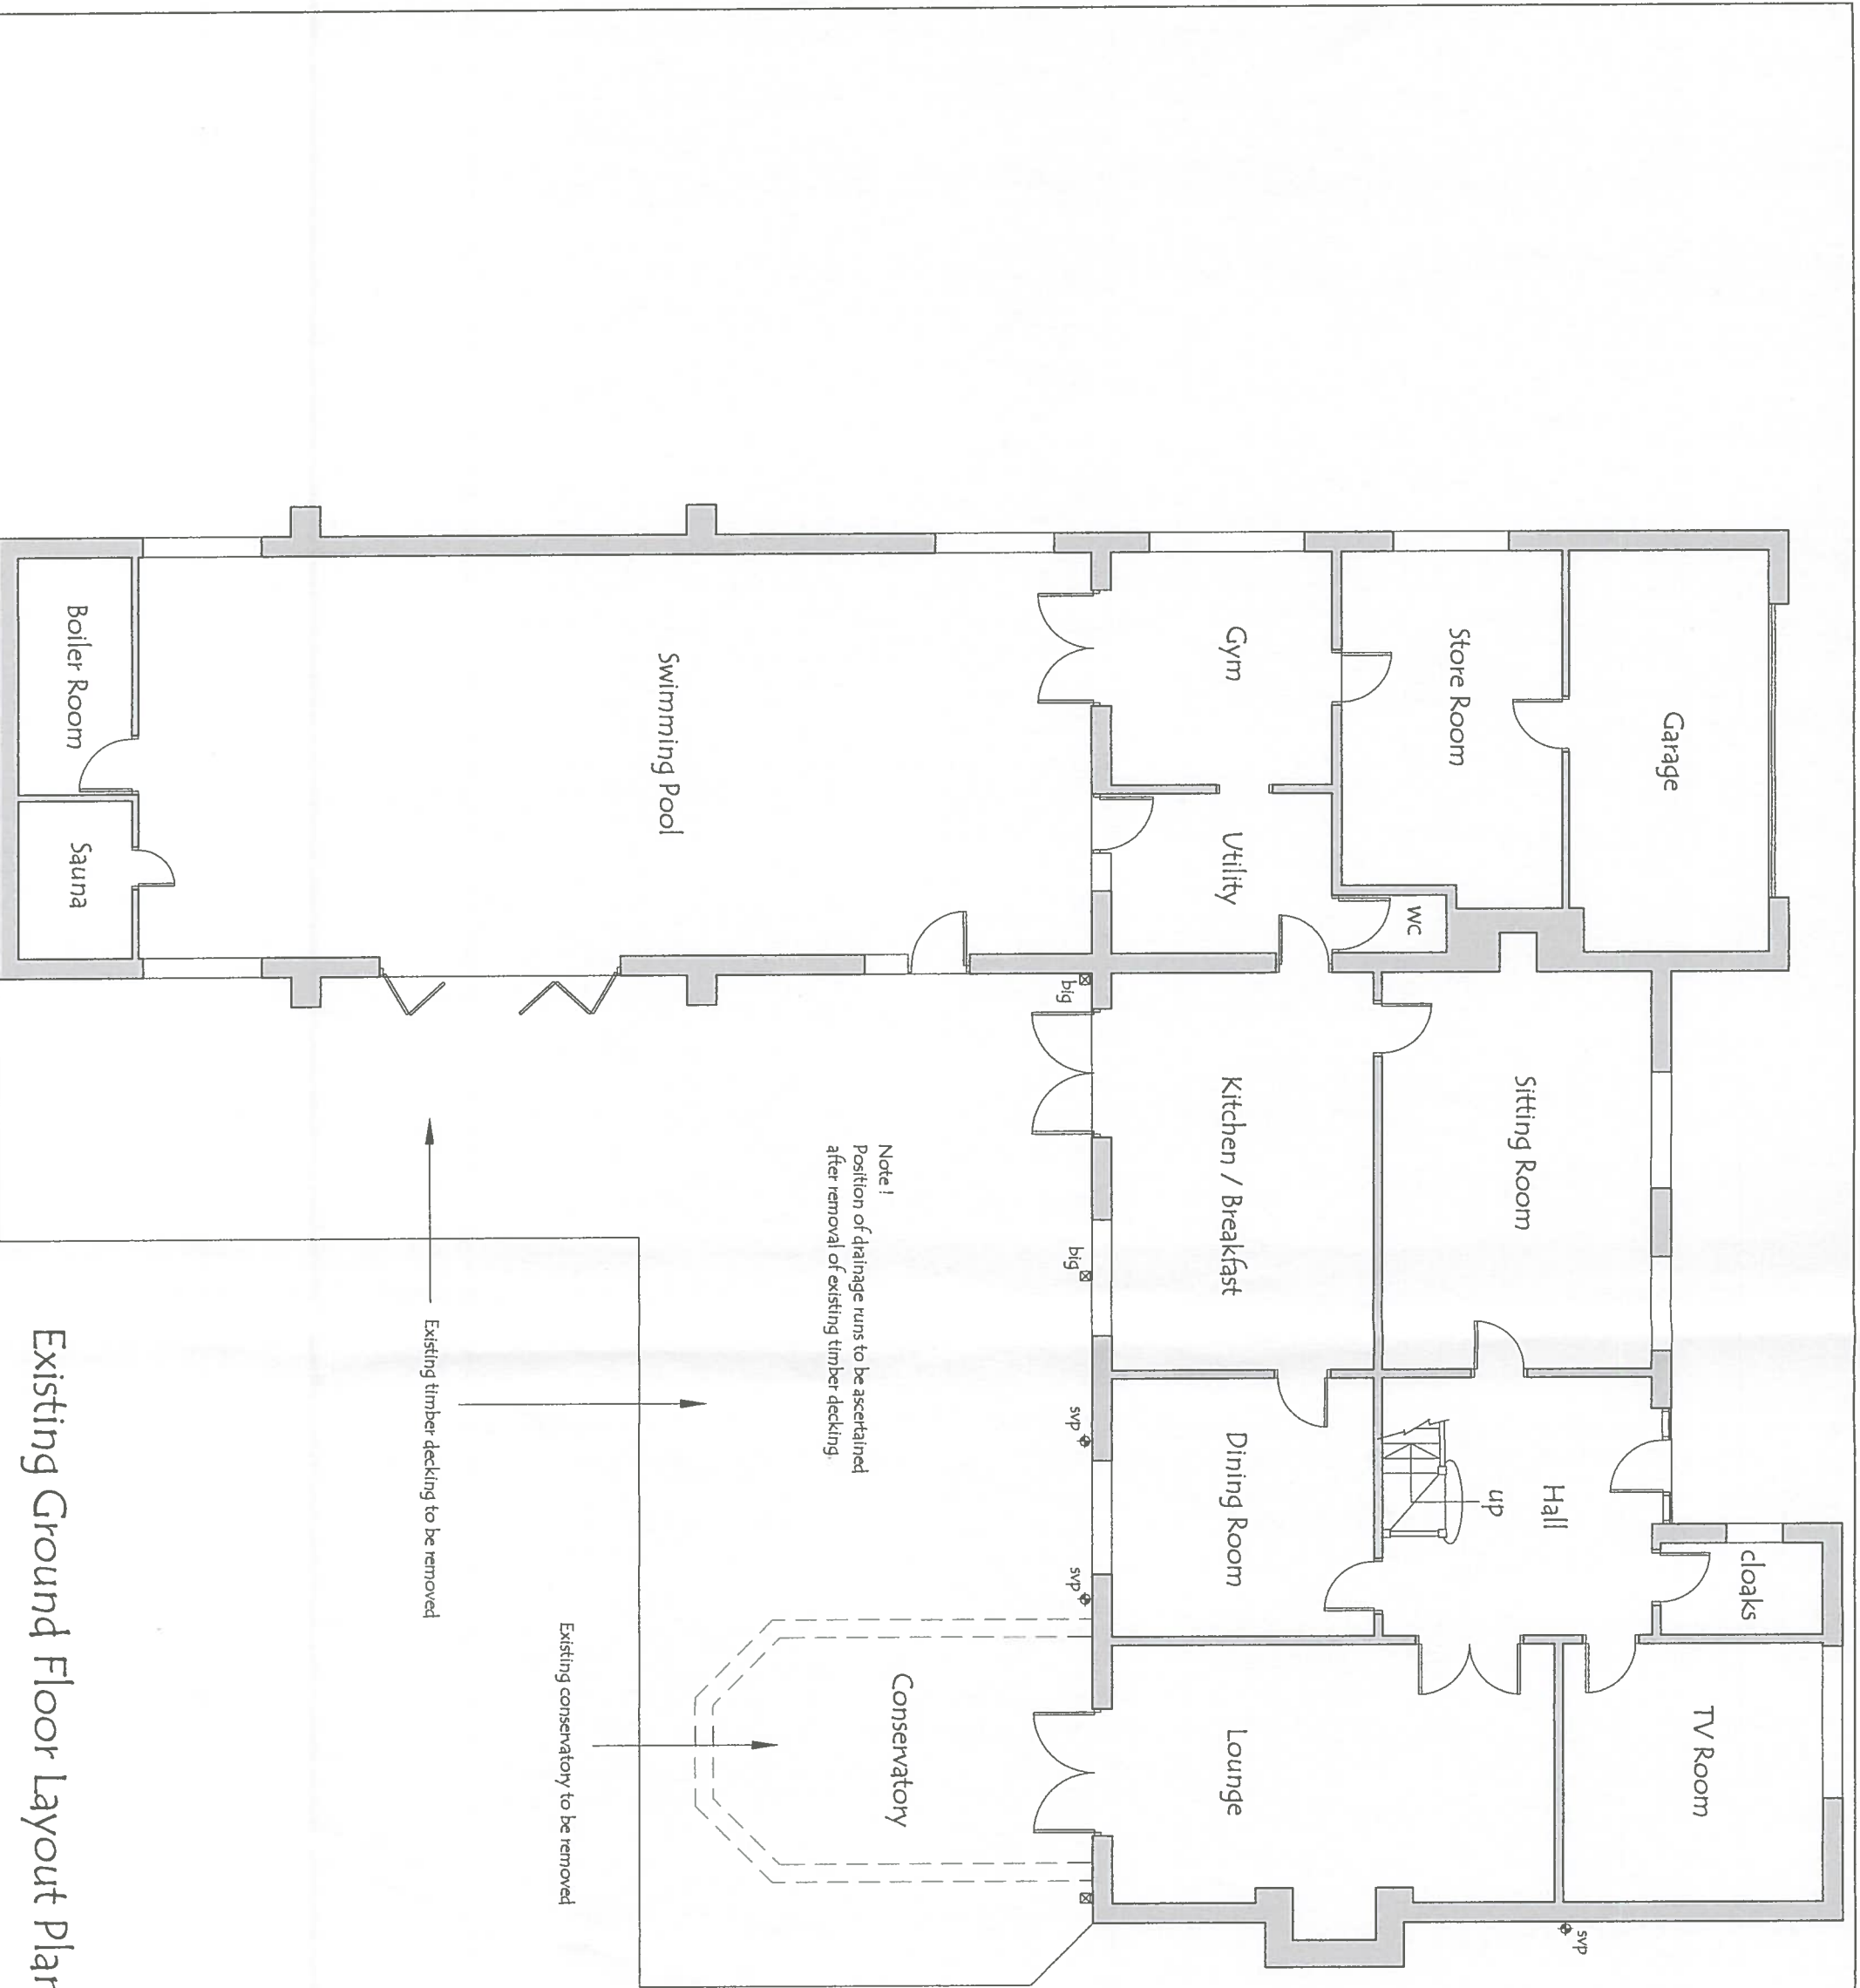

Existing Ground Floor Layout Plan

General Notes

- No work to be carried out which encroaches on or affects adjoining properties without prior consent of owners.
- Contractor to confirm all details and dimensions on site prior to commencement and to confirm all amendments with client and Leekes.
- Locate all drains, sewers and services on site prior to commencement.
- Allow for all debris from demolitions, surplus excavation etc., to be carted away to an approved tip.

Date:	Revisions:	Ref:
	A	
	B	
	C	
	D	

Mr. & Mrs. Amphlett,
Woodside,
70 Neath Road,
Tonna,
Neath,
SA11 3DJ

Project: Proposed Rear Orangery

D/No: CN-07-1125584/02 Date: Oct. 2019

Drawn By: Richard Thomas
e mail: richard.thomas@leekes.co.uk
mobile: 07870 313842

Scale: 1:100 Paper Size: A3 Doc Ref: Rev:

Customer Approval Drawings:

I / we hereby approve these plans and authorize Leekes Ltd to proceed with the contract as detailed:

Customer Approval:

Date:


NB: If drawing has been rec'd by e mail, then please confirm by return **Quoting Drawing & Issue No's**, as shown above stating acceptance of plans proposed.




Registered Head Office
Leekes Ltd
Mwyndy Business Park
Pontyclun
Rhonda Cynon Taff
CF72 8XU
Tel: 0845 050 8240
www.leekes.co.uk

Copyright Drawing **NOT** to be re-produced without written permission from: Leekes Ltd.
Company Reg No. 563751

Copies to: Builders, Installers, Main File.
NB: **DO NOT** Scale from drawings for setting out or manufacture.
Any discrepancies to be notified as soon as possible.

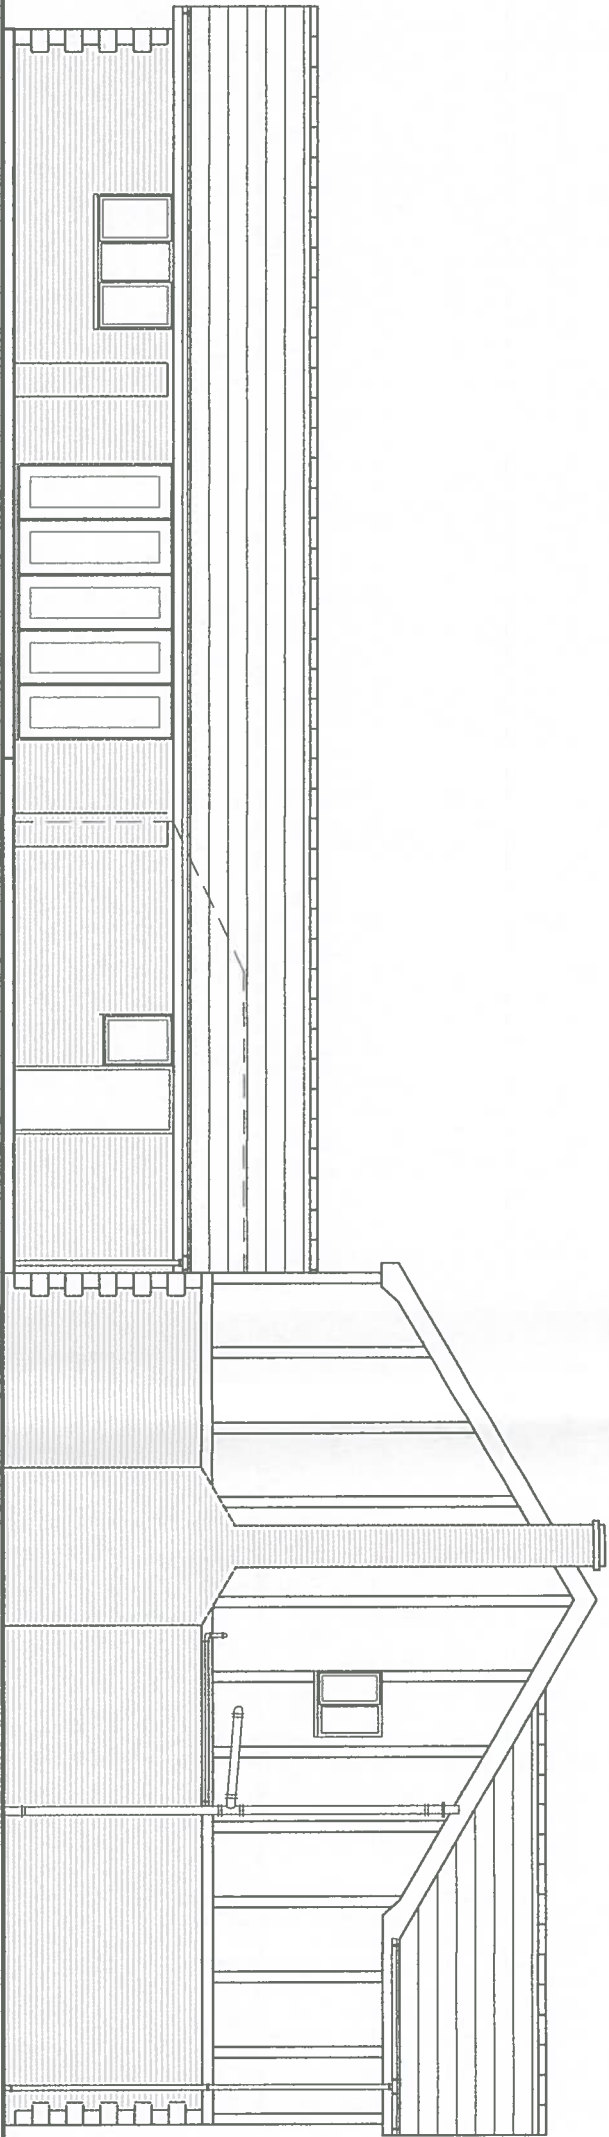

Existing Side Elevation

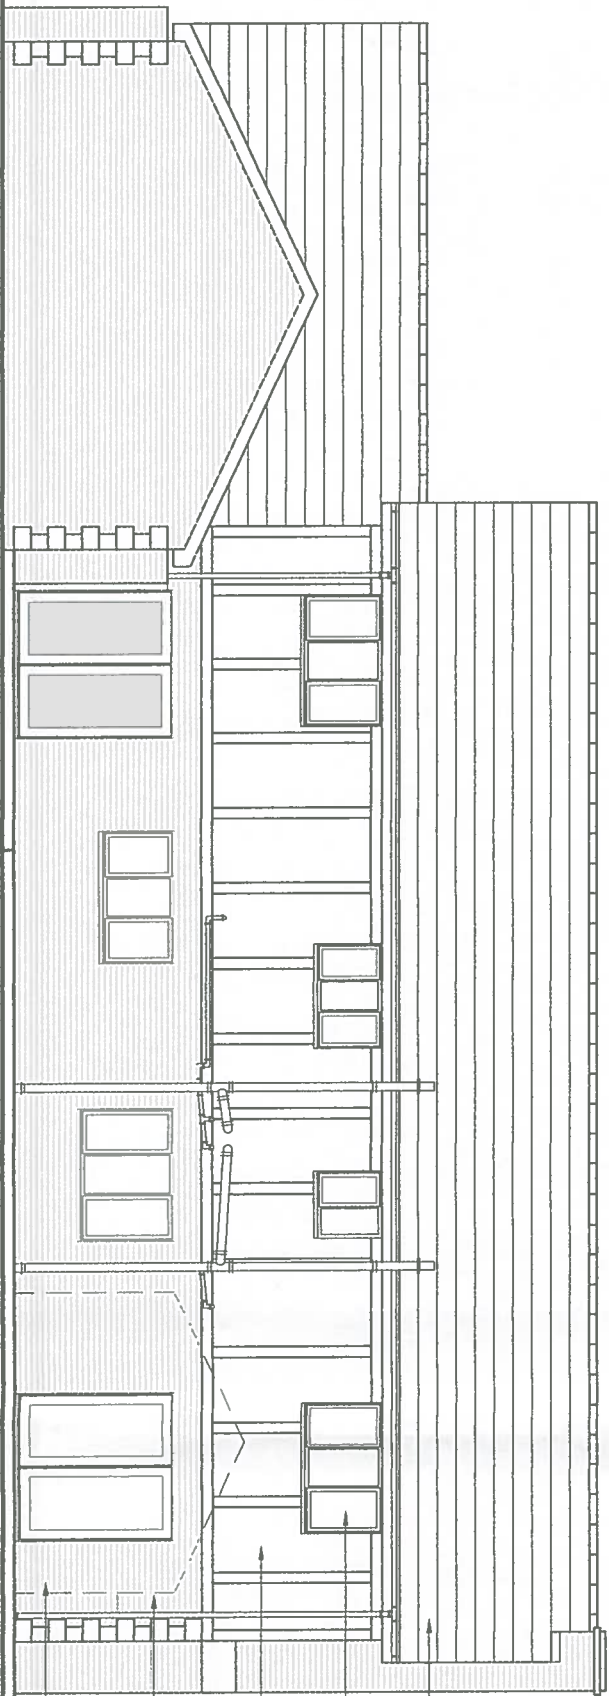

Existing Rear Elevation

Date:	Revisions:	Ref:
	A	
	B	
	C	
	D	

Mr. & Mrs. Amphlett,
Woodside,
70 Neath Road,
Tonna,
Neath,
SA11 3DJ

Project:
Proposed Rear Orangery

D/No: CN-07-1125584/01 Date: Oct. 2019

Drawn by: Richard Thomas
e mail: richard.thomas@leekes.co.uk
mobile: 07970 313942

Scale: 1:100

Paper Size: A3

Doc Ref:
Rev

Customer Approval Drawings:

I / we hereby approve these plans and authorize Leekes Ltd to proceed with the contract as detailed:

Customer Approval:

Date:

NB: If drawing has been rec'd by e mail, then please confirm by return Quoting Drawing & Issue No's, as shown above stating acceptance of plans proposed.

Leekes

You're home

Registered Head Office

Leekes Ltd

Mynydd Business Park

Portyclun

Rhondda Cynon Taff

CF72 8XU

Tel: 0845 050 8240

www.leekes.co.uk

Copyright Drawing **NOT** to be re-produced without written permission from: Leekes Ltd.
Company Reg No: 563751

Copies to: Builders, Installers, Main File
NB: **DO NOT** Scale from drawings for setting out or manufacture.
Any discrepancies to be notified as soon as possible.