


SCALE 1:100



EXISTING SIDE ELEVATION

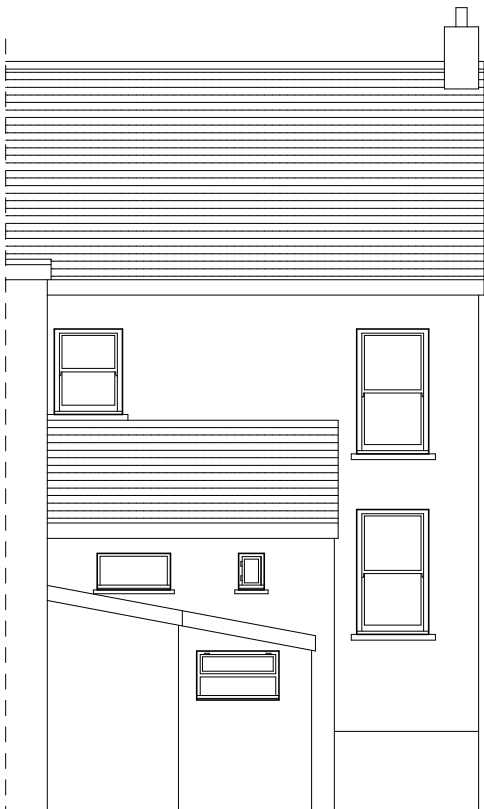

EXISTING REAR ELEVATION

This drawing is the copyright of Elgin Architecture & Design. It may not be copied, altered or reproduced in any form or passed to any third party without the permission of the author of this drawing. Dimensions must be checked and verified on site and any discrepancies should be reported immediately. If there is any doubt please contact us for further clarification.	Client:		Project Address:			Residential & Commercial Architectural Solutions	
	Jacqueline Thomas		63 Bryn Road, Cwmmllynfell, Neath Port Talbot, SA9 2FR				
	Address:		Drawing:			Huw Williams	
			Date:	Scale:	Sheet:	T (01554) 775659	
October 2019			1:100		M +44(0)7980 911959		
		Drawing No.:			Rev.:	E elgin.solutions@gmail.com	
		1917-04				A 88 Elgin Road Pwll Llanelli SA15 4AF	

