


SCALE 1:100

fibreglass or rubberised flat roof finish at same level
as adjacent property flat roof

white upvc fascia, soffit and rain water fittings
to match existing house


fine aggregate roughcast rendered finish painted in
pastel shade of green to match existing walls

make existing window larger as indicated, build in new
reinforced concrete lintels as required

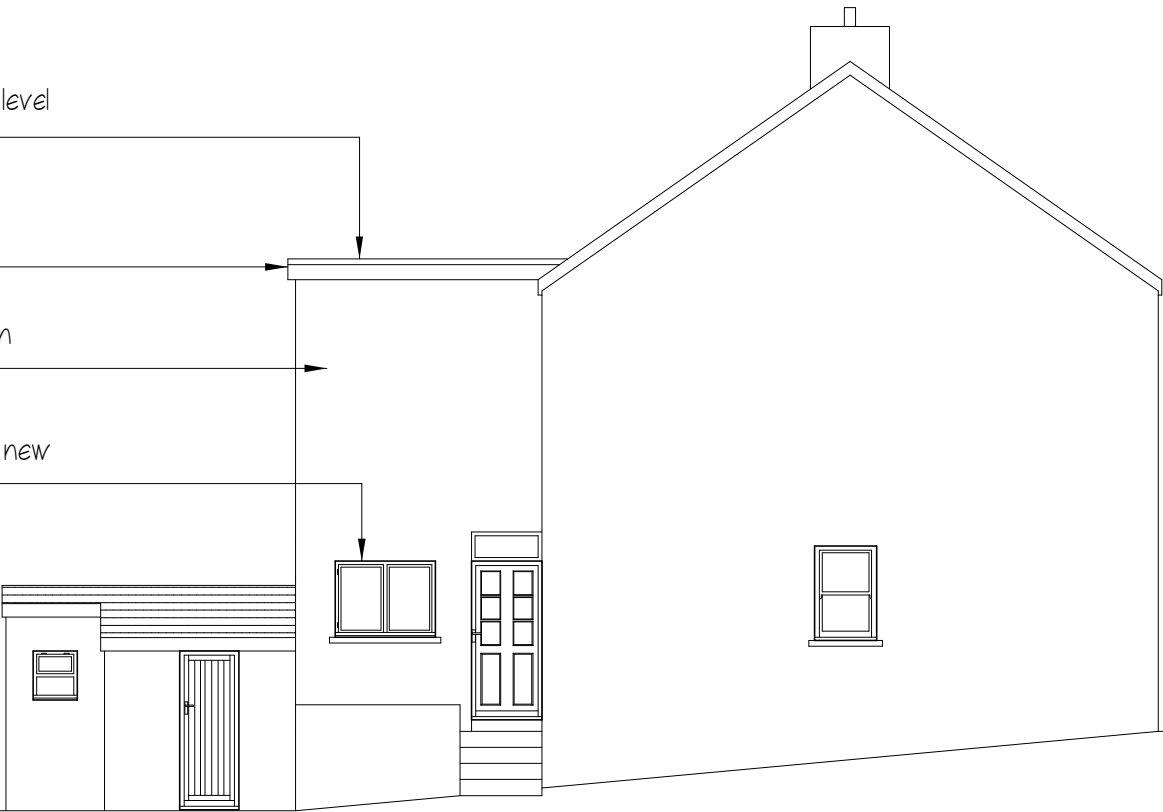

PROPOSED SIDE ELEVATION

existing soil and vent pipe to be extended
vertically for new bathroom foul drainage
connection

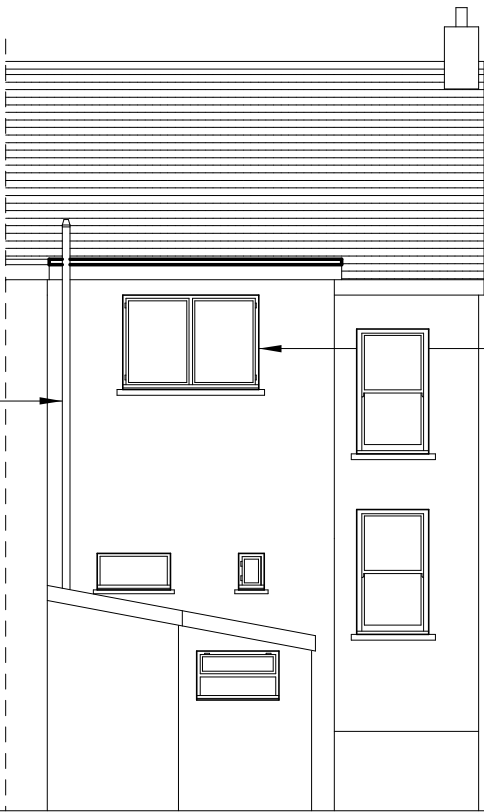

white double glazed upvc window
on pre-cast concrete sill to match existing house

PROPOSED REAR ELEVATION

This drawing is the copyright of Elgin Architecture & Design. It may not be copied, altered or reproduced in any form or passed to any third party without the permission of the author of this drawing. Dimensions must be checked and verified on site and any discrepancies should be reported immediately. If there is any doubt please contact us for further clarification.	Client: Jacqueline Thomas		Project Address: 63 Bryn Road, Cwmlllynfell, Neath Port Talbot, SA9 2FR			Residential & Commercial Architectural Solutions Huw Williams T (01554) 775659 M +44(0)7980 911959 E elgin.solutions@gmail.com A 88 Elgin Road Pwll Llanelli SA15 4AF 
	Address:		Drawing: Proposed Elevations			
			Date: October 2019	Scale: 1:100	Sheet:	
			Drawing No.: 2019-07		Rev.:	