


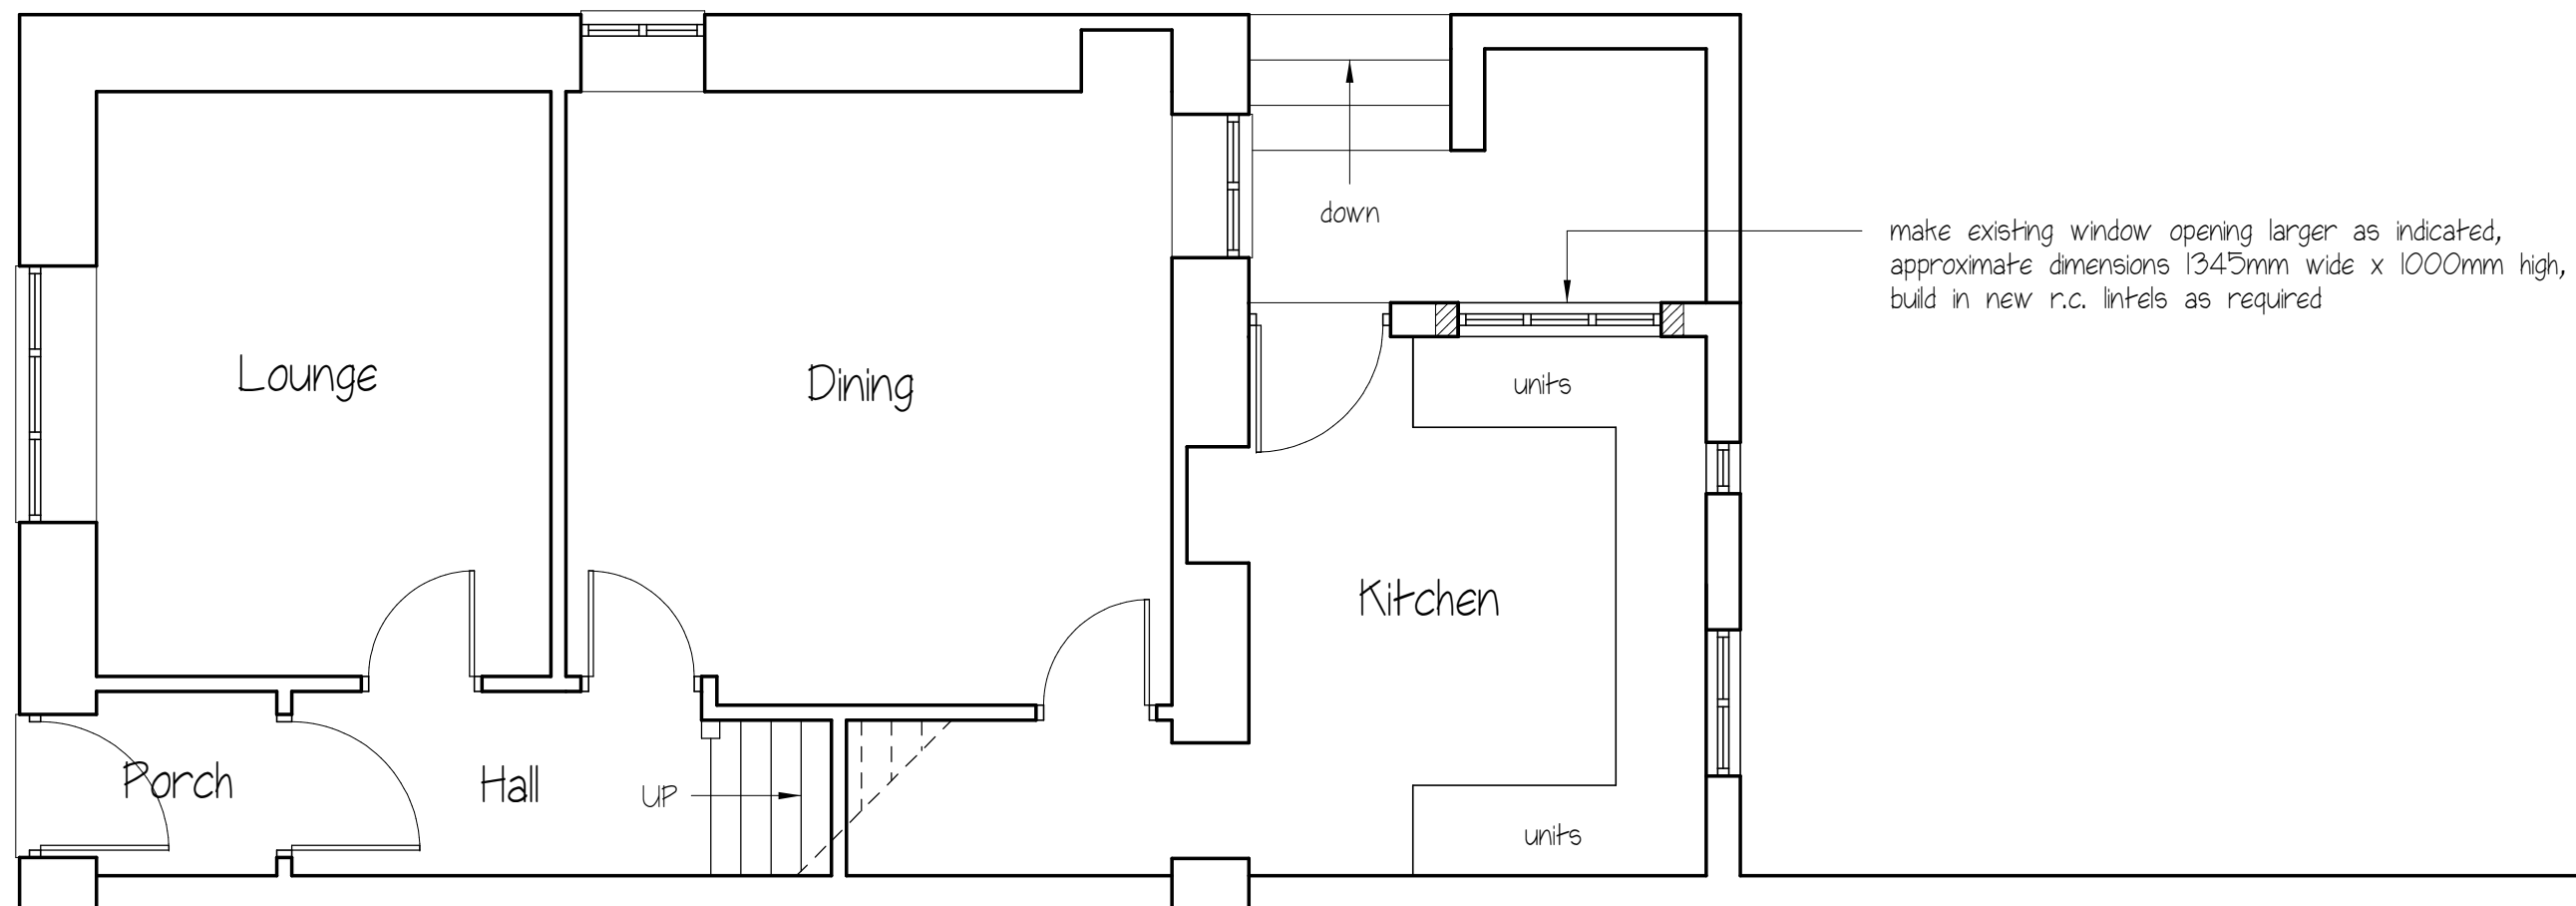

PROPOSED GROUND FLOOR PLAN
SCALE 1:50

This drawing is the copyright of Elgin Architecture & Design. It may not be copied, altered or reproduced in any form or passed to any third party without the permission of the author of this drawing. Dimensions must be checked and verified on site and any discrepancies should be reported immediately. If there is any doubt please contact us for further clarification.	Client:		Project Address: 63 Bryn Road, Cwmmllynfell, Neath Port Talbot, SA9 2FR			Residential & Commercial Architectural Solutions Huw Williams T (01554) 775659 M +44(0)7980 911959 E elgin.solutions@gmail.com A 88 Elgin Road Pwll Llanelli SA15 4AF	
	Jacqueline Thomas		Drawing: Proposed Ground Floor Plan				
	Address:		Date: October 2019	Scale: 1:50	Sheet:		
			Drawing No.: 2019-05		Rev.:		