


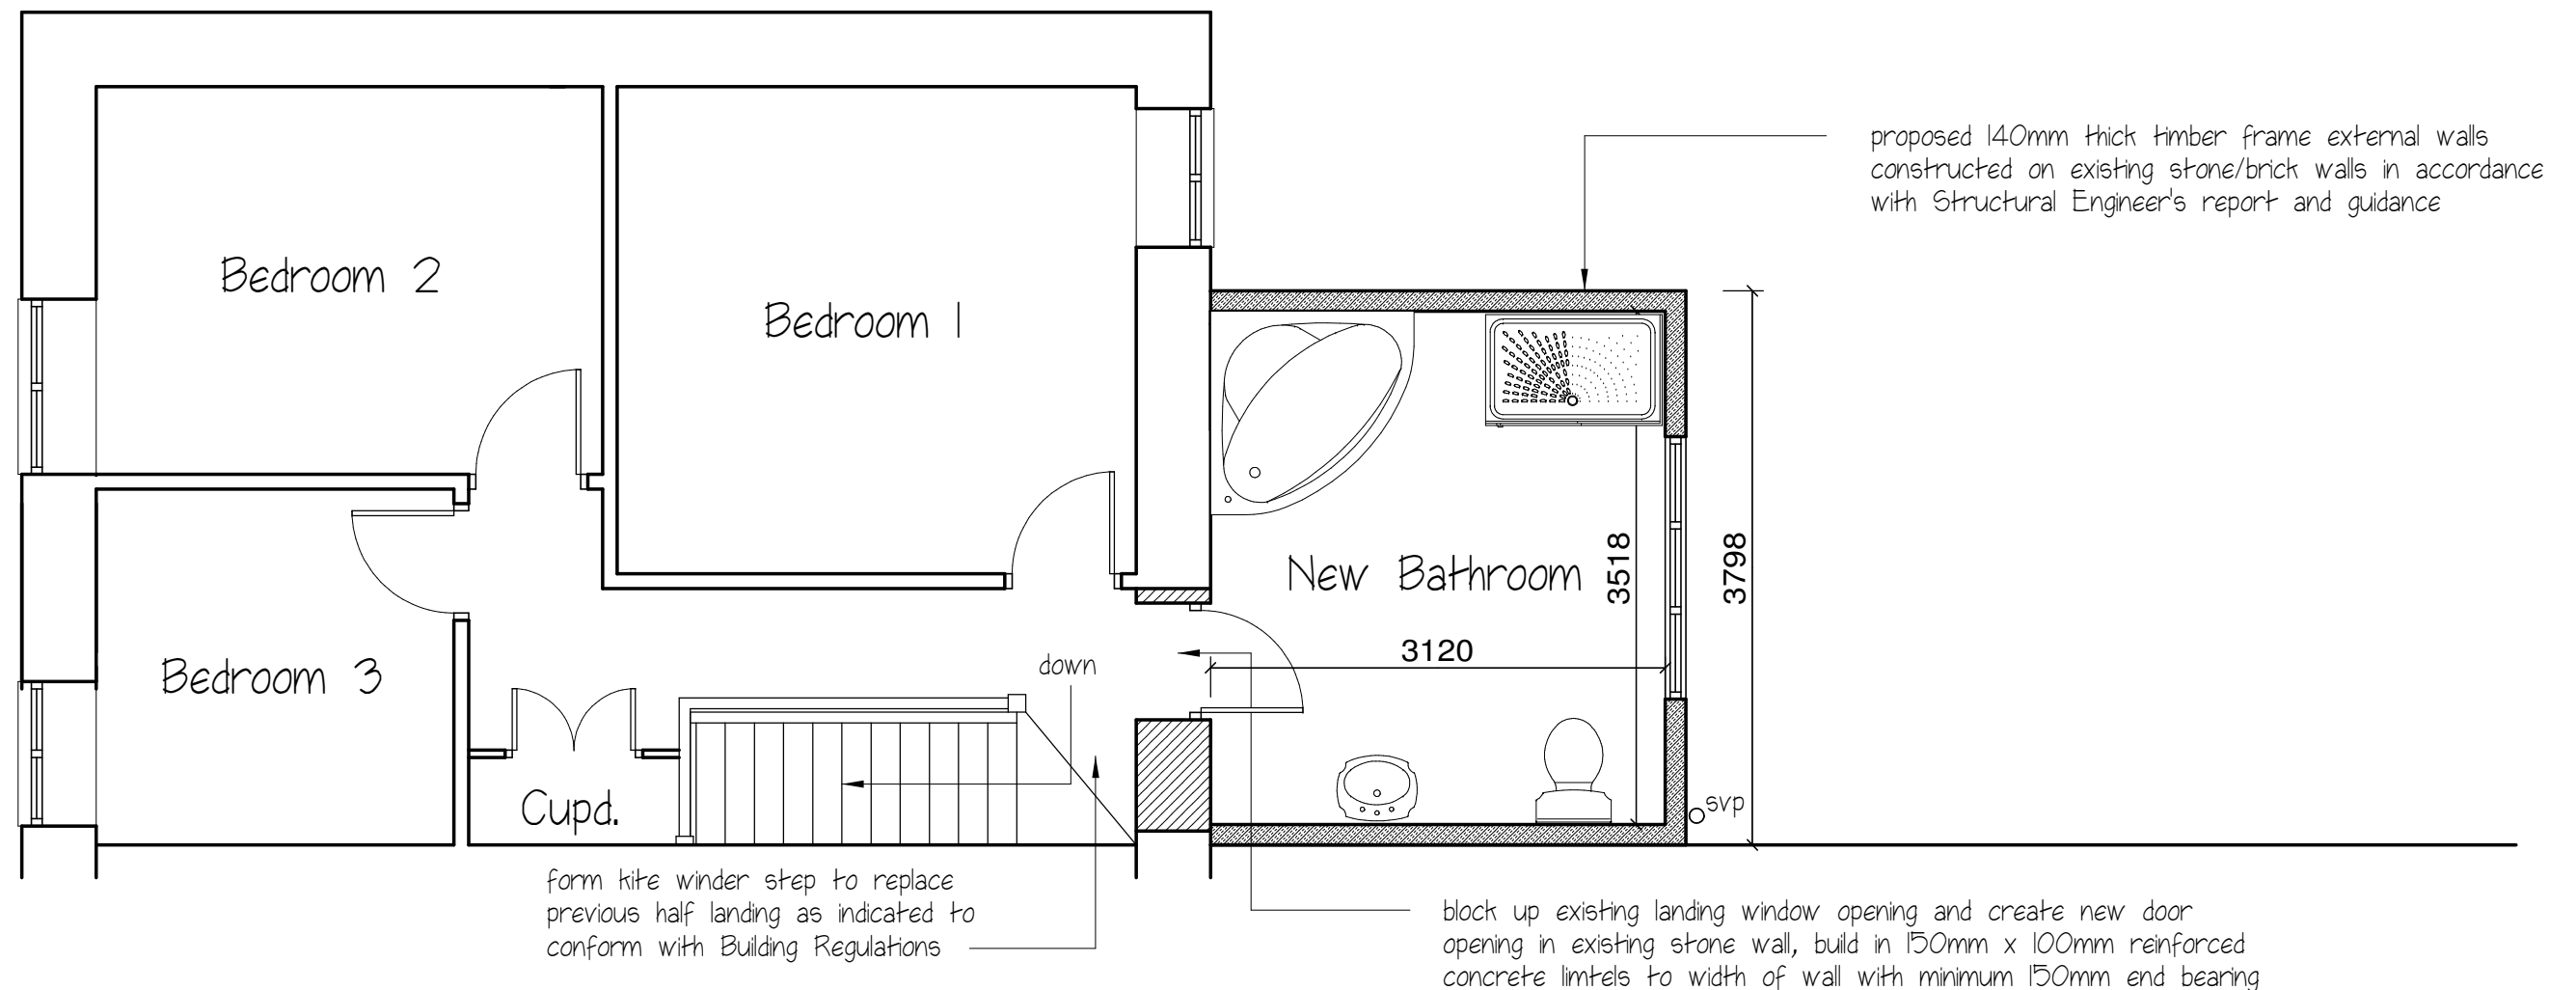

PROPOSED FIRST FLOOR PLAN

SCALE 1:50

This drawing is the copyright of Elgin Architecture & Design. It may not be copied, altered or reproduced in any form or passed to any third party without the permission of the author of this drawing.

Dimensions must be checked and verified on site and any discrepancies should be reported immediately.

If there is any doubt please contact us for further clarification.

Client:

Jacqueline Thomas

Address:

Project Address:

63 Bryn Road,
Cwmllynfell, Neath Port Talbot, SA9 2FR

Drawing:

Proposed First Floor Plan

Date:

October 2019

Scale:

1:50

Sheet:

Drawing No.:

2019-06

Rev.:

**Residential & Commercial
Architectural Solutions**

Huw Williams

T (01554) 775659

M +44(0)7980 911959

E elgin.solutions@gmail.com

A 88 Elgin Road | Pwll | Llanelli | SA15 4AF

