


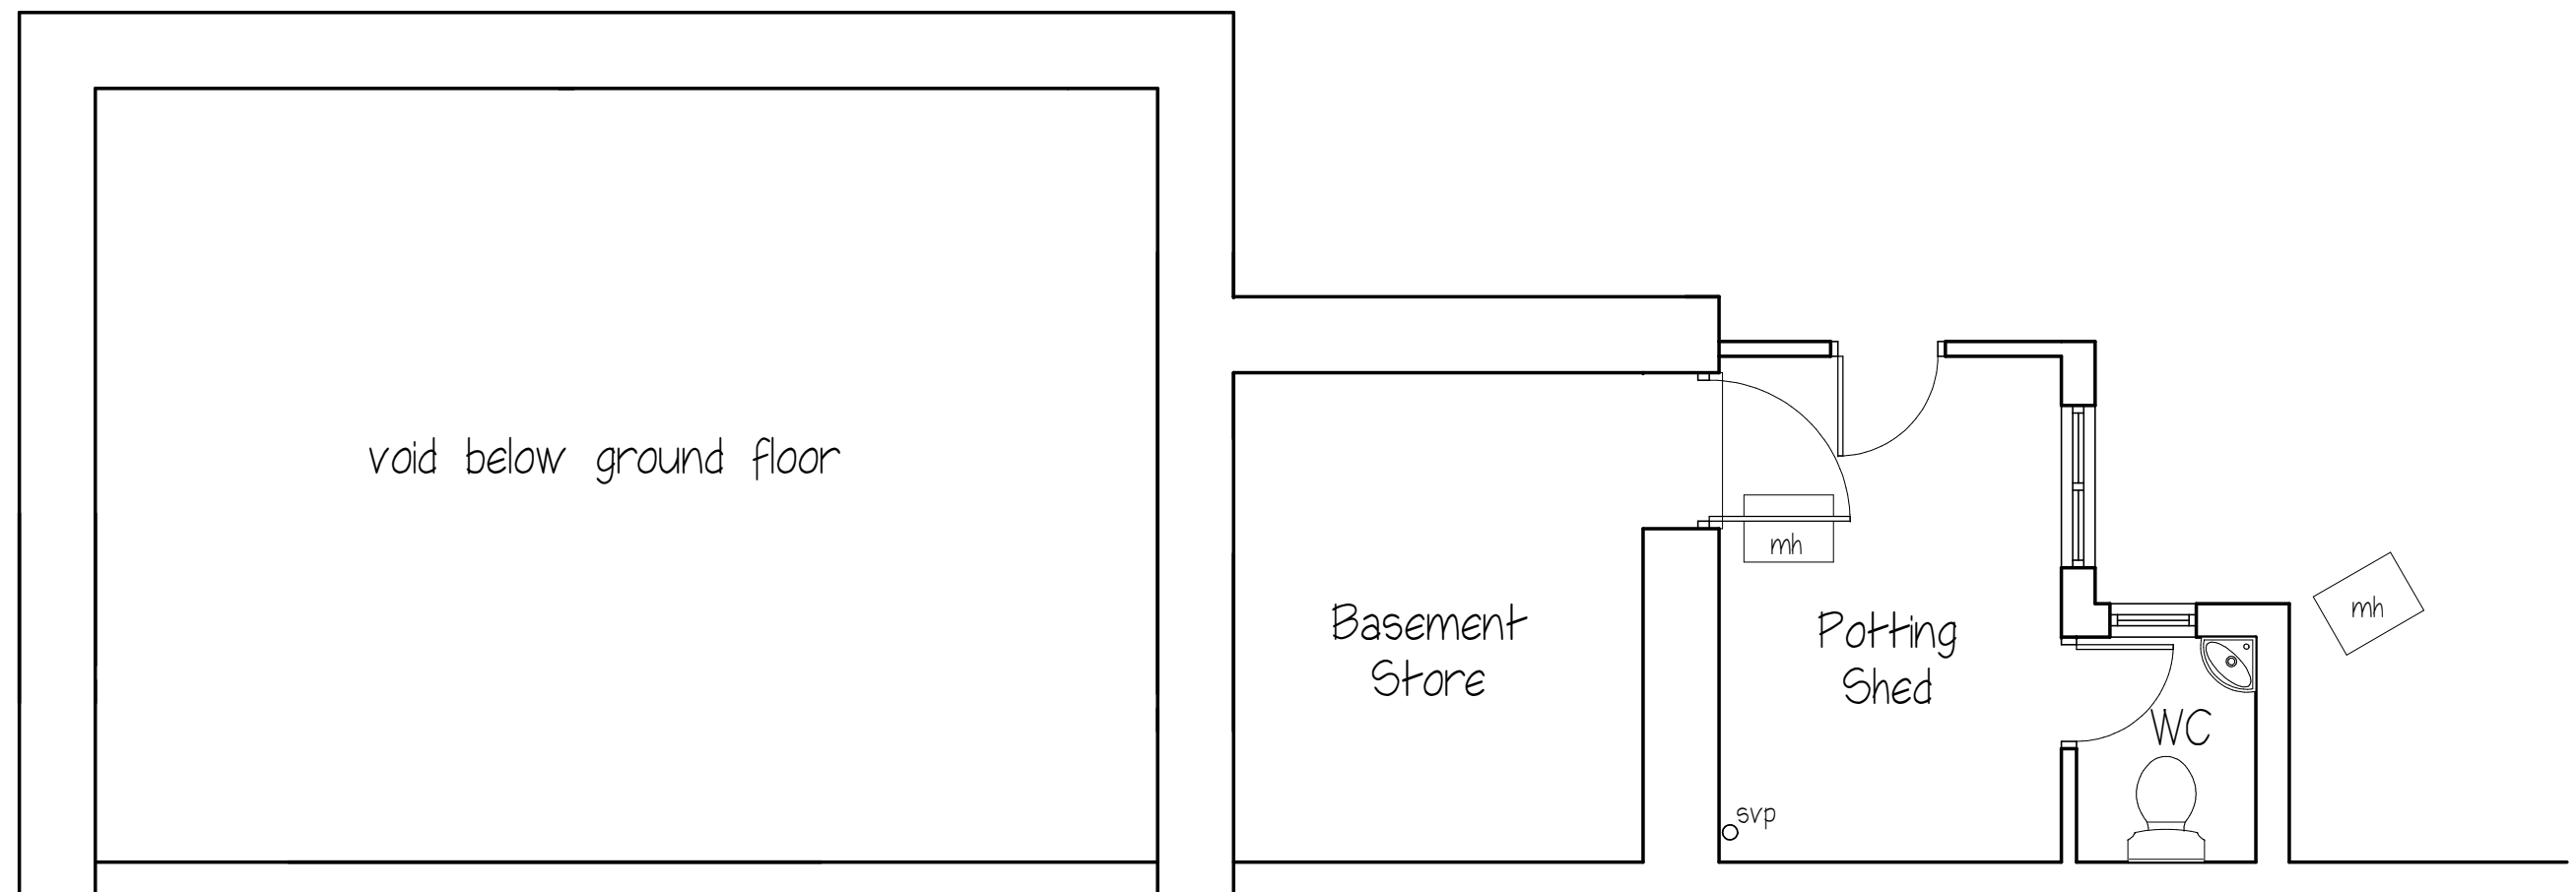

EXISTING & PROPOSED BASEMENT FLOOR PLAN (No Alterations Intended)
SCALE 1:50

This drawing is the copyright of Elgin Architecture & Design. It may not be copied, altered or reproduced in any form or passed to any third party without the permission of the author of this drawing. Dimensions must be checked and verified on site and any discrepancies should be reported immediately. If there is any doubt please contact us for further clarification.	Client:		Project Address:			Residential & Commercial Architectural Solutions Huw Williams T (01554) 775659 M +44(0)7980 911959 E elgin.solutions@gmail.com A 88 Elgin Road Pwll Llanelli SA15 4AF 	
	Jacqueline Thomas		63 Bryn Road, Cwmllynfell, Neath Port Talbot, SA9 2FR				
	Address:		Drawing:				
			Existing & Proposed Basement Plan				
		Date:	Scale:	Sheet:			
		October 2019	1:50				
		Drawing No.:		Rev.:			
		1917-03					