



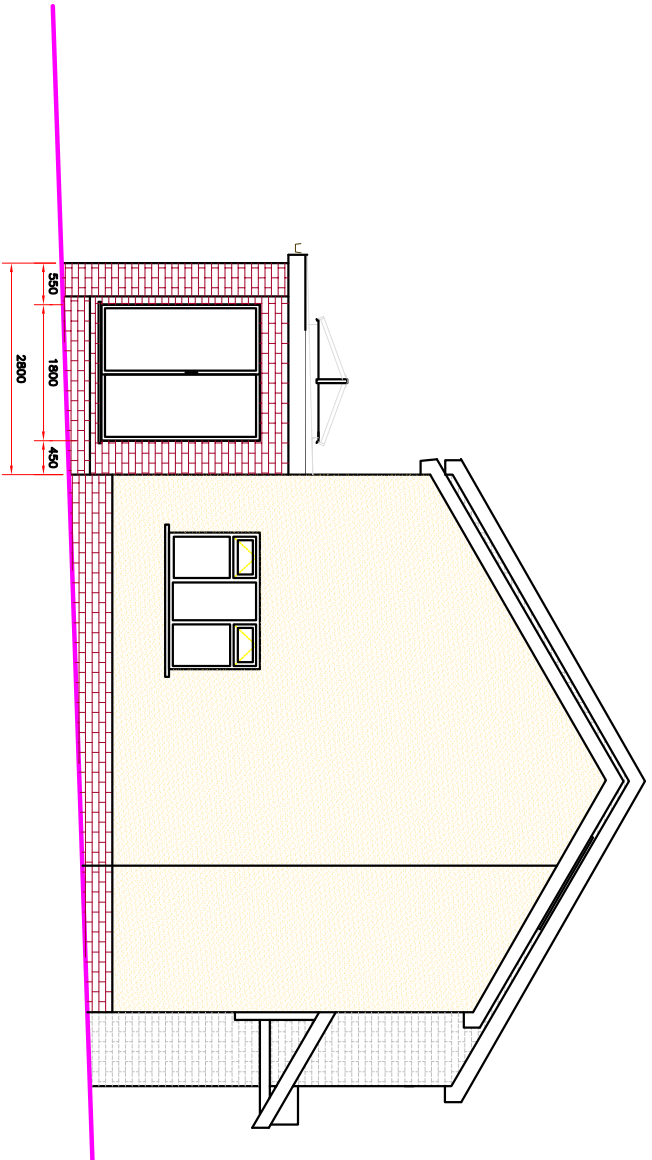

PROPOSED SIDE ELEVATION

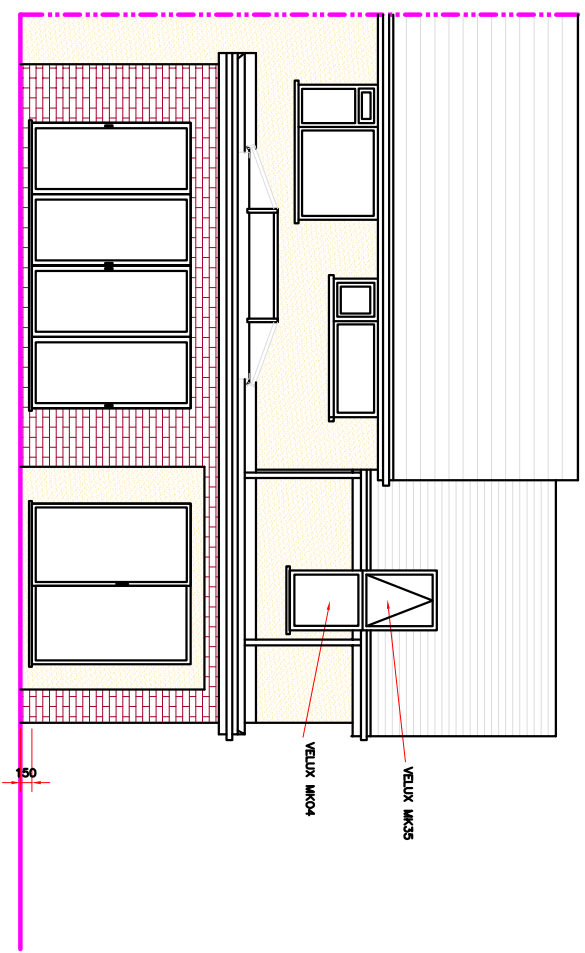

PROPOSED REAR ELEVATION

DRAWING No:— RT/19/TTT/A02
PROJECT:— PROPOSED NEW
REAR CONSERVATORY AND SIDE EXTENSION
TITLE:— PROPOSED REAR AND SIDE ELEVATIONS
Scale 1:100 (A3).

Job Ref : RH349
Customer : Mr R THOMAS
Site Address : 147 TYN Y TWR,
BAGLAN.
PORT TALBOT SA12 8YE