




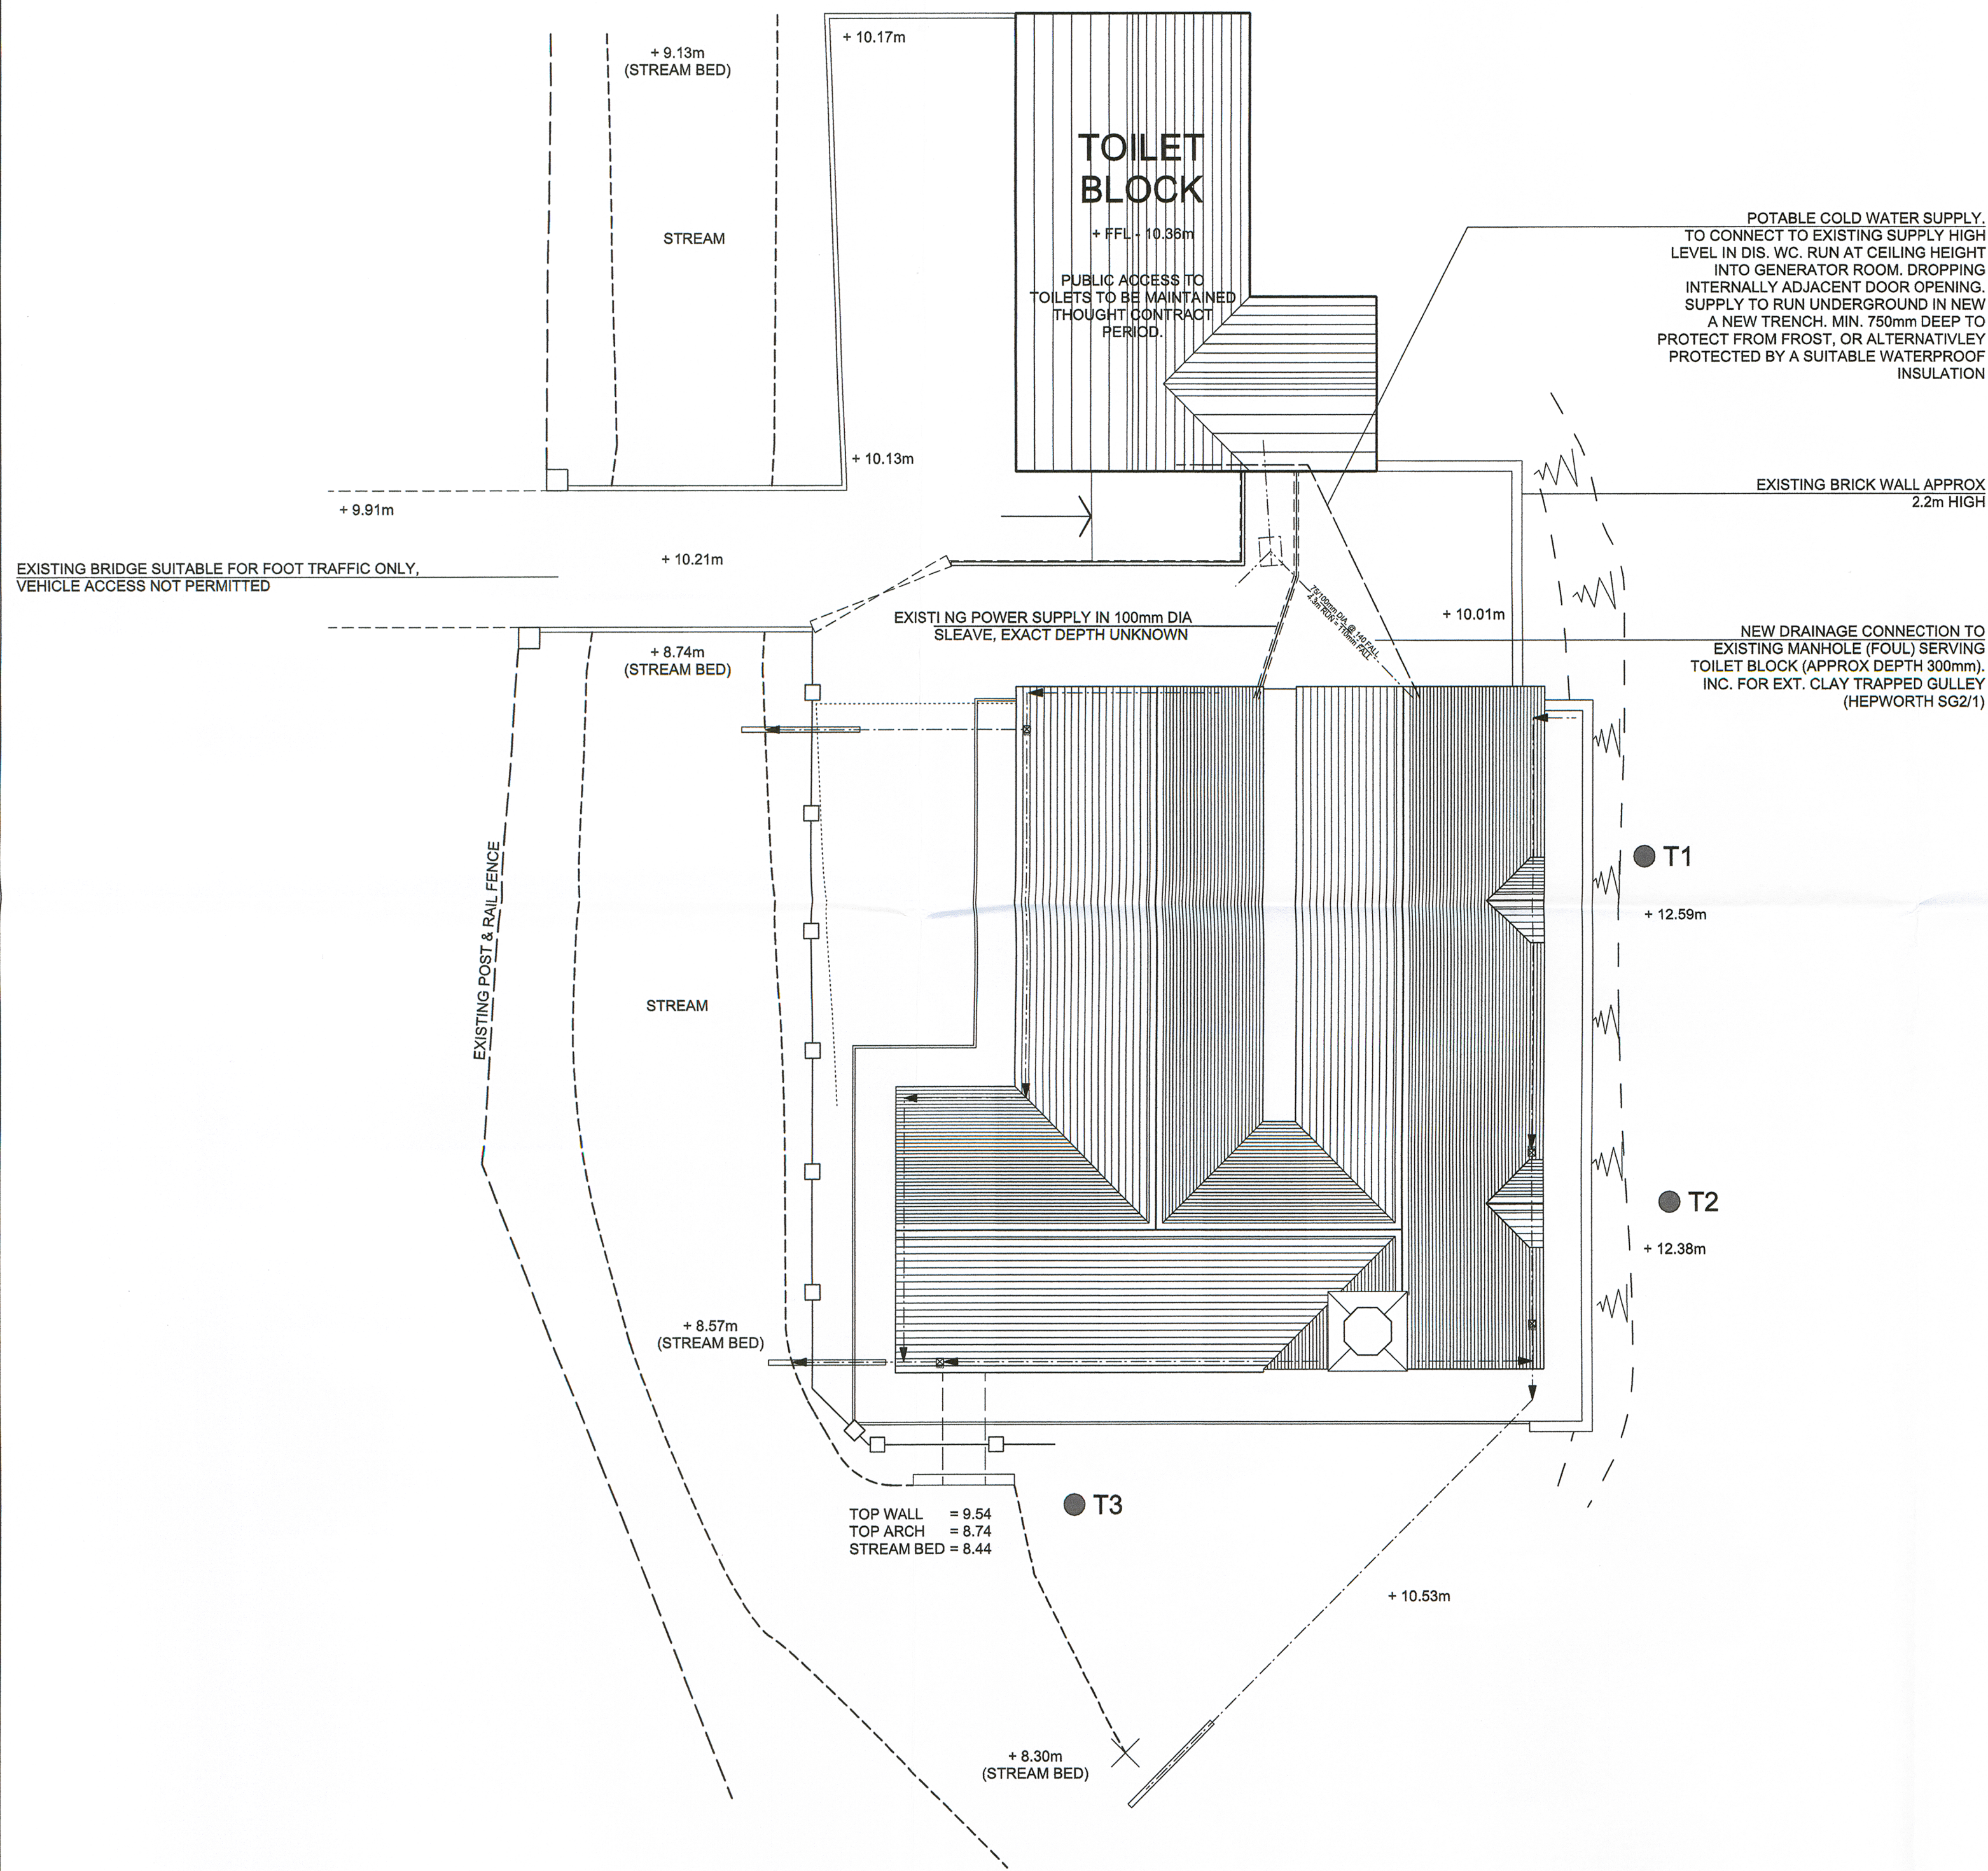

SITE PLAN

 

SCALE 1:100

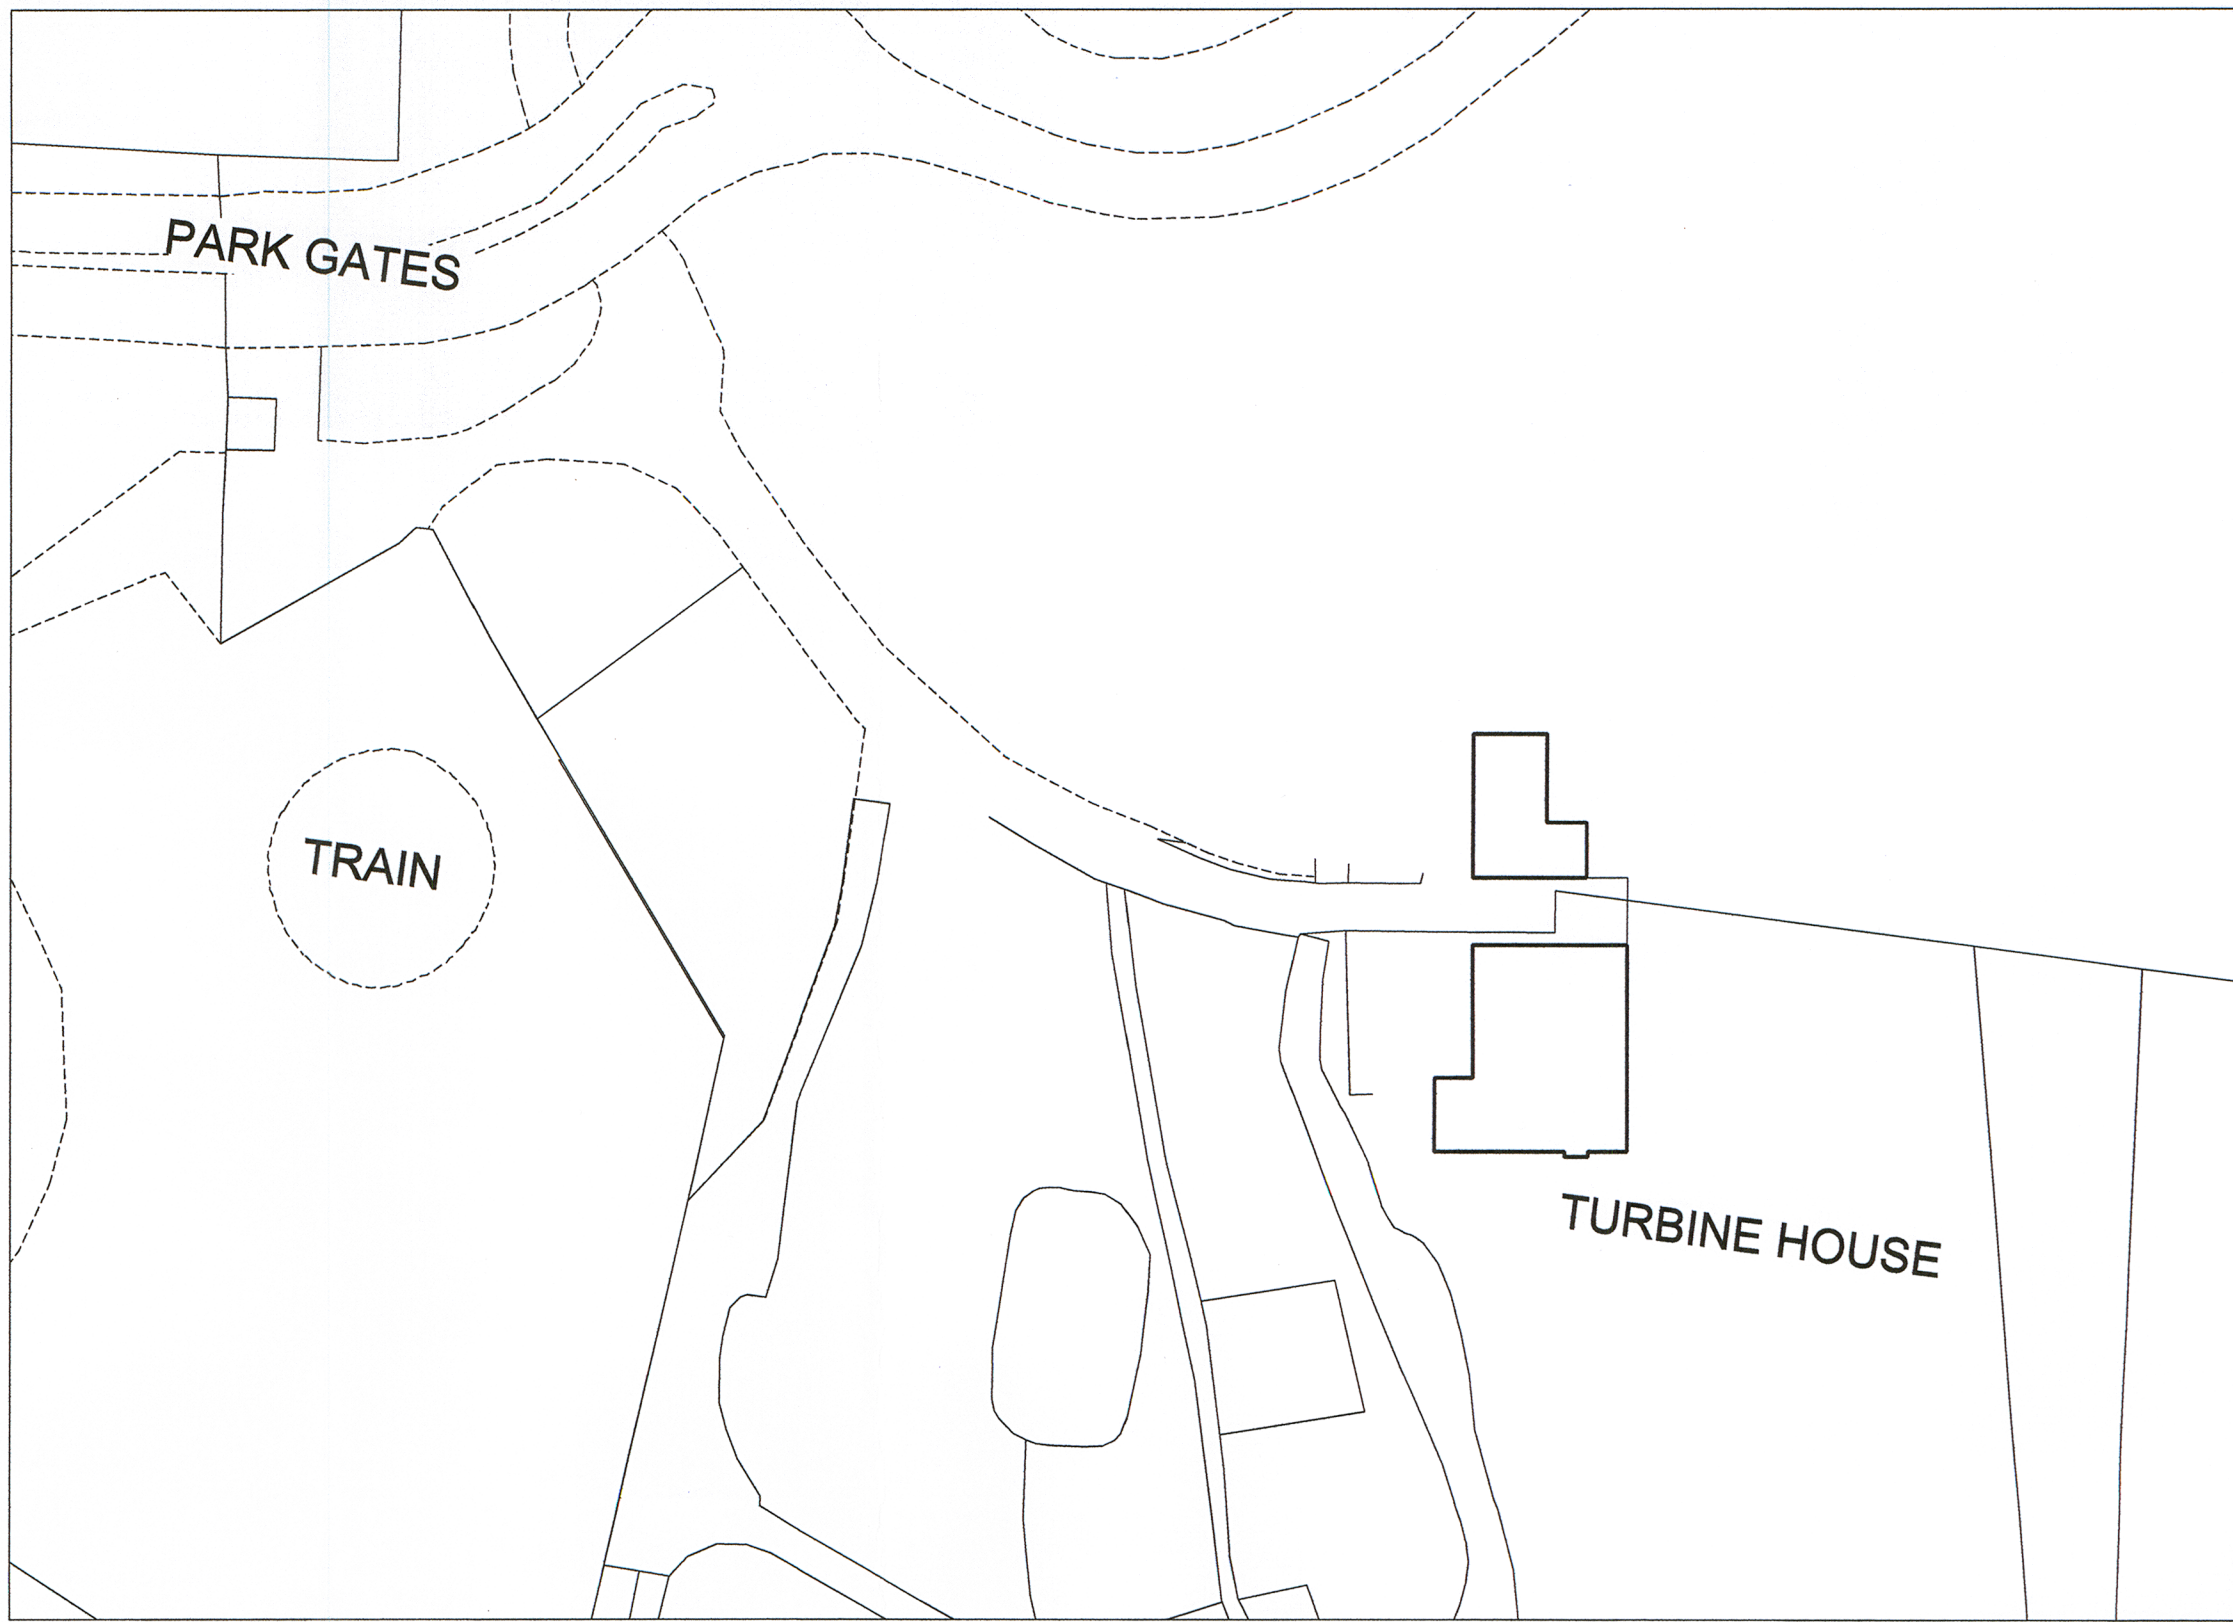

BLOCK PLAN

SCALE 1:500



D	DRAINAGE & WATER CONECTIONS ADDED	02/10/19	
C	FURTHER ANNOTATIONS ADDED TO EXTERNAL WORKS	26/1/17	
B	ANOTATION TO TREE WORKS REMOVED FOLLOWING COMPLETION OF TREE WORKS	16/1/17	
A	ADDITIONAL DORMER ADDED TO PROVIDE BAT ACCESS	13/10/16	
Rev	Description	Date	Initial
Energy Consultant:			
Structural Engineer:			
M & E Consultant:			
Quantity Surveyor:			
BOWEN & PARTNERS			
WATERMAN'S LANE THE GREEN PEMBROKE PEMBROKESHIRE WALES SA71 4NU TEL (01646) 685472 FAX (01646) 621220 architects@acanthus-holden.co.uk www.acanthus.co.uk/holden ACANTHUS HOLDEN architects planners penseiri cynllunwyr			
Client:			
Project:			
TURBINE HOUSE, MARGAM			
Drawing Title:			
SITE PLAN			
Scale:	A/S	Sheet Size:	A1
Issue Status:	PROPOSED		
Job No:	A2016	Drawing No:	P001
Rev:	D		
Original:	RCD	Date:	JUNE 16
Checked:		Checked:	
Approved:		Approved:	
NOTE: THESE DRAWINGS ARE TO BE READ IN CONJUNCTION WITH ALL RELATED DRAWINGS, SCHEDULES AND/OR SPECIFICATIONS. ALL DIMENSIONS TO BE CHECKED ON SITE, ANY DISCREPANCIES TO BE REPORTED IMMEDIATELY. Copyright: Acanthus Holden Architects (Note: prints of drawing not to true scale)			