


58A Gwilym Road, Cwmllynfell, Swansea, SA9 2GN

NOTES


A3

COPYRIGHT
MASTERS ARCHITECTURAL LTD RETAINS
COPYRIGHT OF THIS DRAWING.
This drawing must not be copied, reproduced or
altered in any way, without the written permission
of MASTERS ARCHITECTURAL LTD.
These drawings are to be read in conjunction with
the associated planning, materials/ manufacturers
specifications and accompanying Structural
Engineers plans

Prior to any works commencing on site, the
contractor is to check all levels and dimensions
before work commences. Any discrepancies should
be reported immediately to the consultants. The
contractor to take all reasonable steps to ascertain
the location of all existing and former services
located within the curtilage of the site (and former
demolished structure).

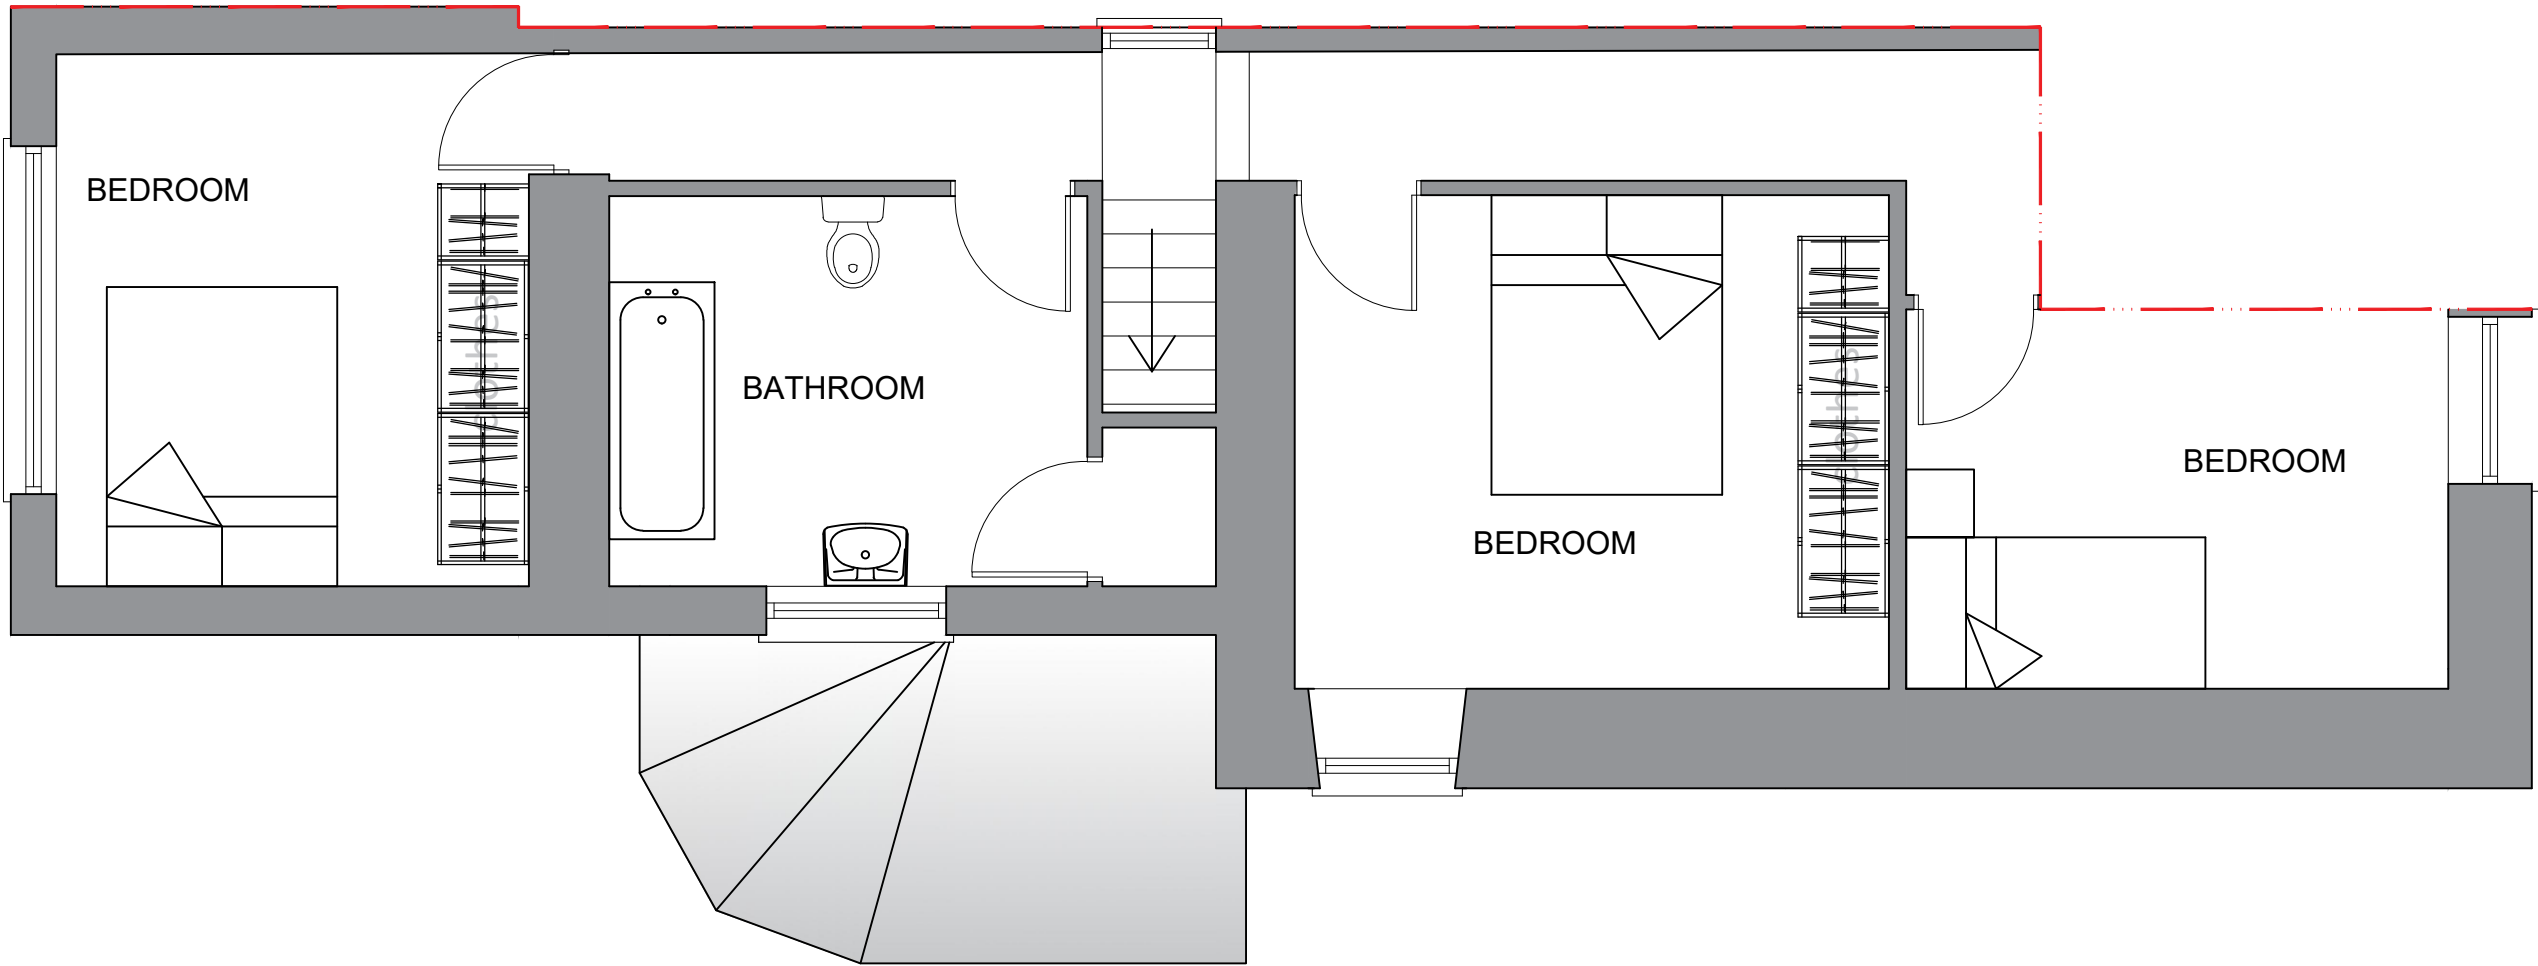

EXISTING FIRST FLOOR PLAN
SCALE 1:50

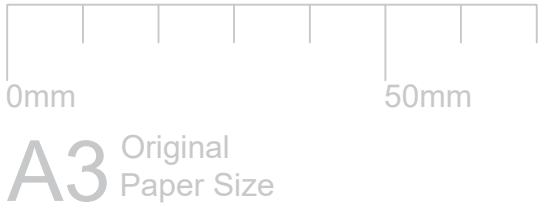

masters
architectural

Planning - Building Control - Management
craig@mastersarchitectural.co.uk
07971017423

Address:-
58A Gwilym Road,
Cwmllynfell,
Swansea,
SA9 2GN

Drawing No:
03/0619

Date:
August 2019

Client:
Mrs Thomas

Drawing Title:
Existing First Floor

Scales: (at A3)

☐ 1:1

☐ 1:2

☐ 1:5

☐ 1:10

☐ 1:20

☒ 1:50

☐ 1:100

☐ 1:200

☐ 1:500

☐ 1:1000

☐ 1:1250

☐ 1:2500

Other:

Drawing Type:
Planning

A