


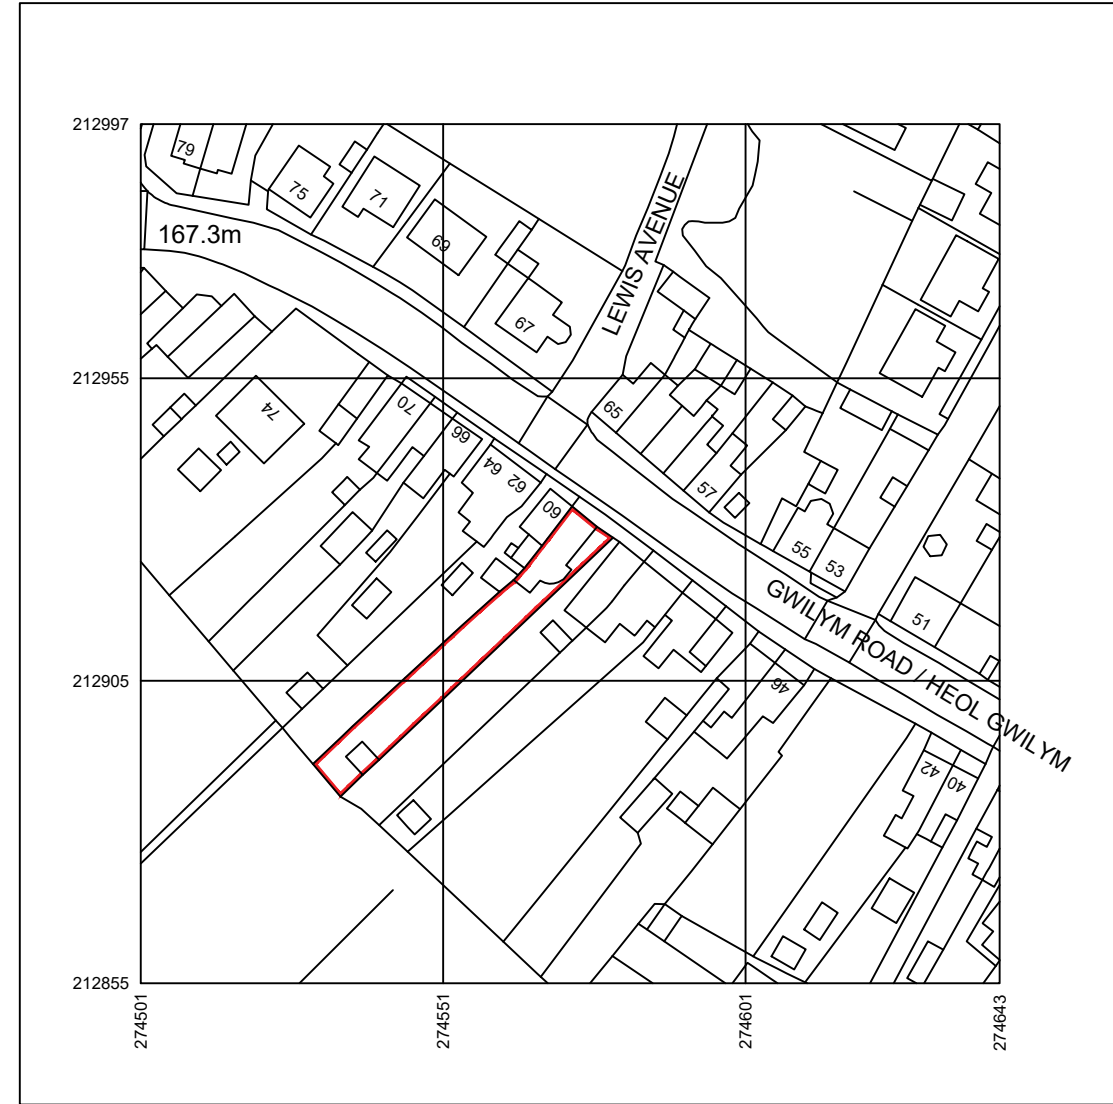

Existing Location plan
Scale 1:1250


Produced on 16 October 2019 from the Ordnance Survey National Geographic Database and incorporating surveyed revision available at this date.
This map shows the area bounded by 274501,212855 274501,212997 274643,212997 274643,212855
Reproduction in whole or part is prohibited without the prior permission of Ordnance Survey.
Crown copyright 2019. Supplied by copla ltd trading as UKPlanningMaps.com a licensed Ordnance Survey partner (100054135).
Data licenced for 1 year, expiring 16 October 2020. Unique plan reference: v2c/396012/537336



Existing Site plan
Scale - 1:500



Proposed Site plan
Scale - 1:500

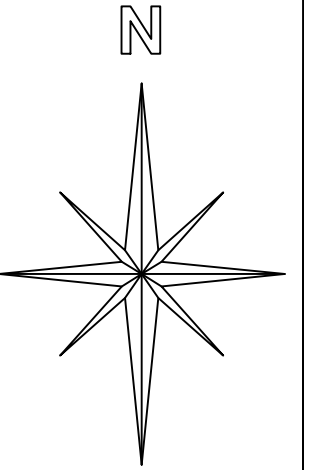

A3 Original
Paper Size

masters
architectural

Planning - Building Control - Management
craig@mastersarchitectural.co.uk
07971017423

Address:-
58A Gwilym Road,
Cwmllynfell,
Swansea,
SA9 2GN

Drawing No:
01/0619

Date:
August 2019

Client:
Mrs Thomas

Drawing No.
Location & Site Plan

Scales: (at A3)
□ 1:1 □ 1:2
□ 1:5 □ 1:10
□ 1:20 □ 1:50
□ 1:100 □ 1:200
■ 1:500 □ 1:1000
■ 1:1250 □ 1:2500
Other:

Drawing Type:
Planning