




SECTION

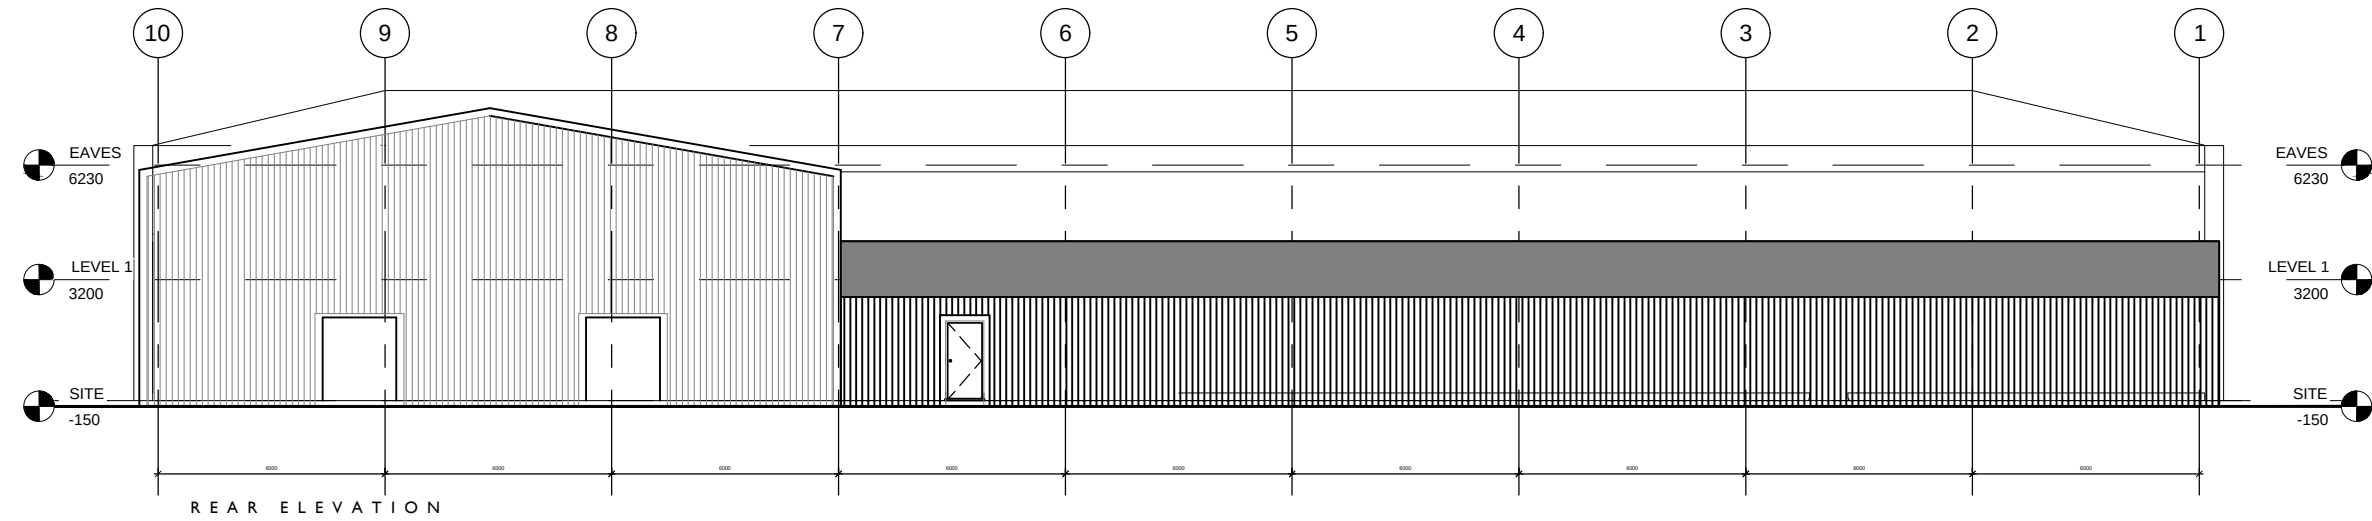


REAR ELEVATION

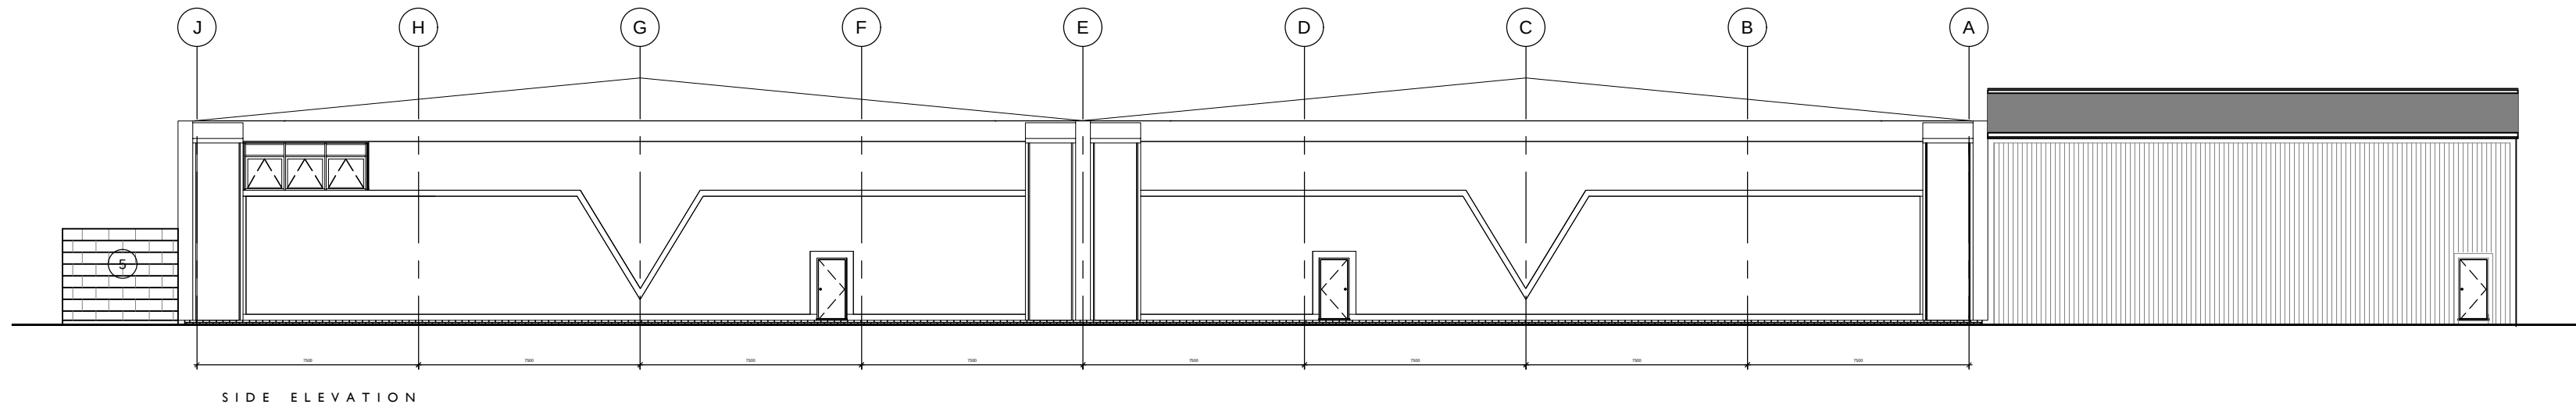

SIDE ELEVATION

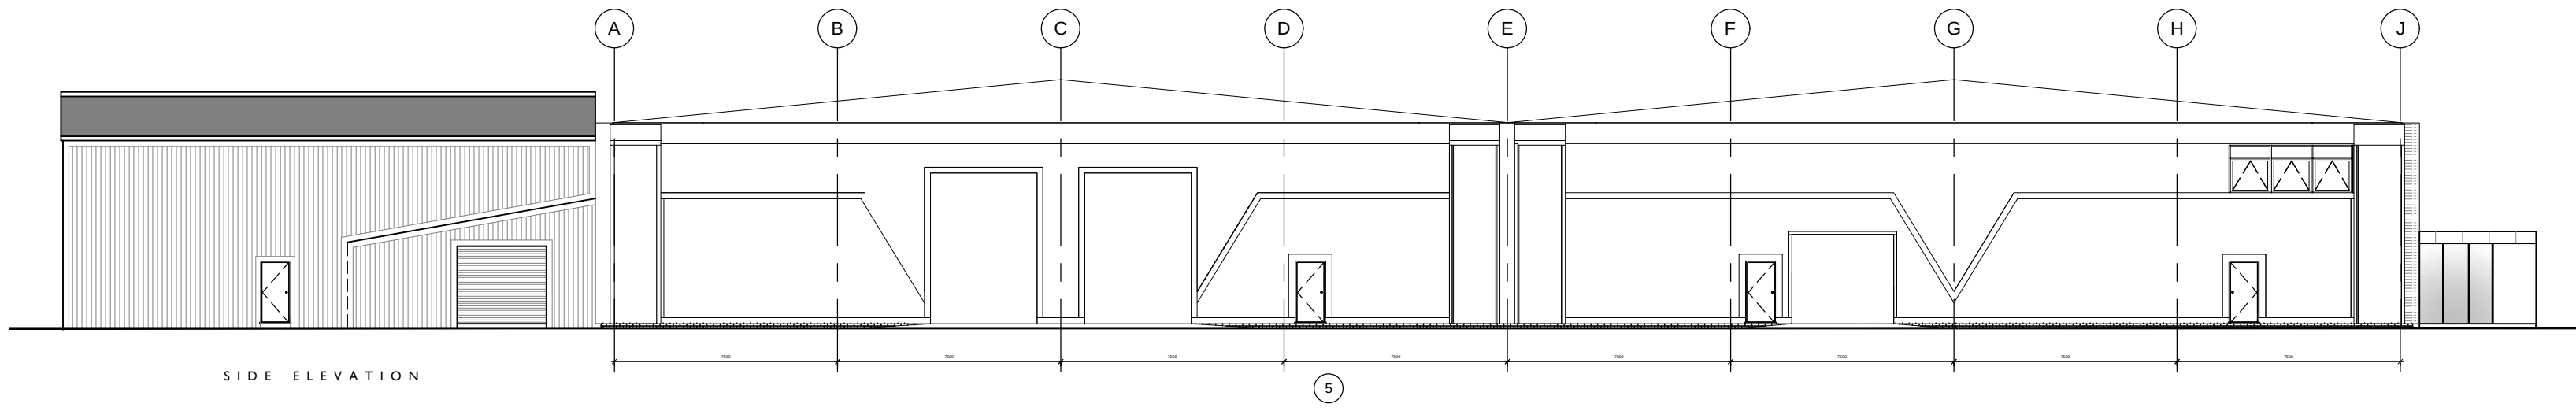

SIDE ELEVATION

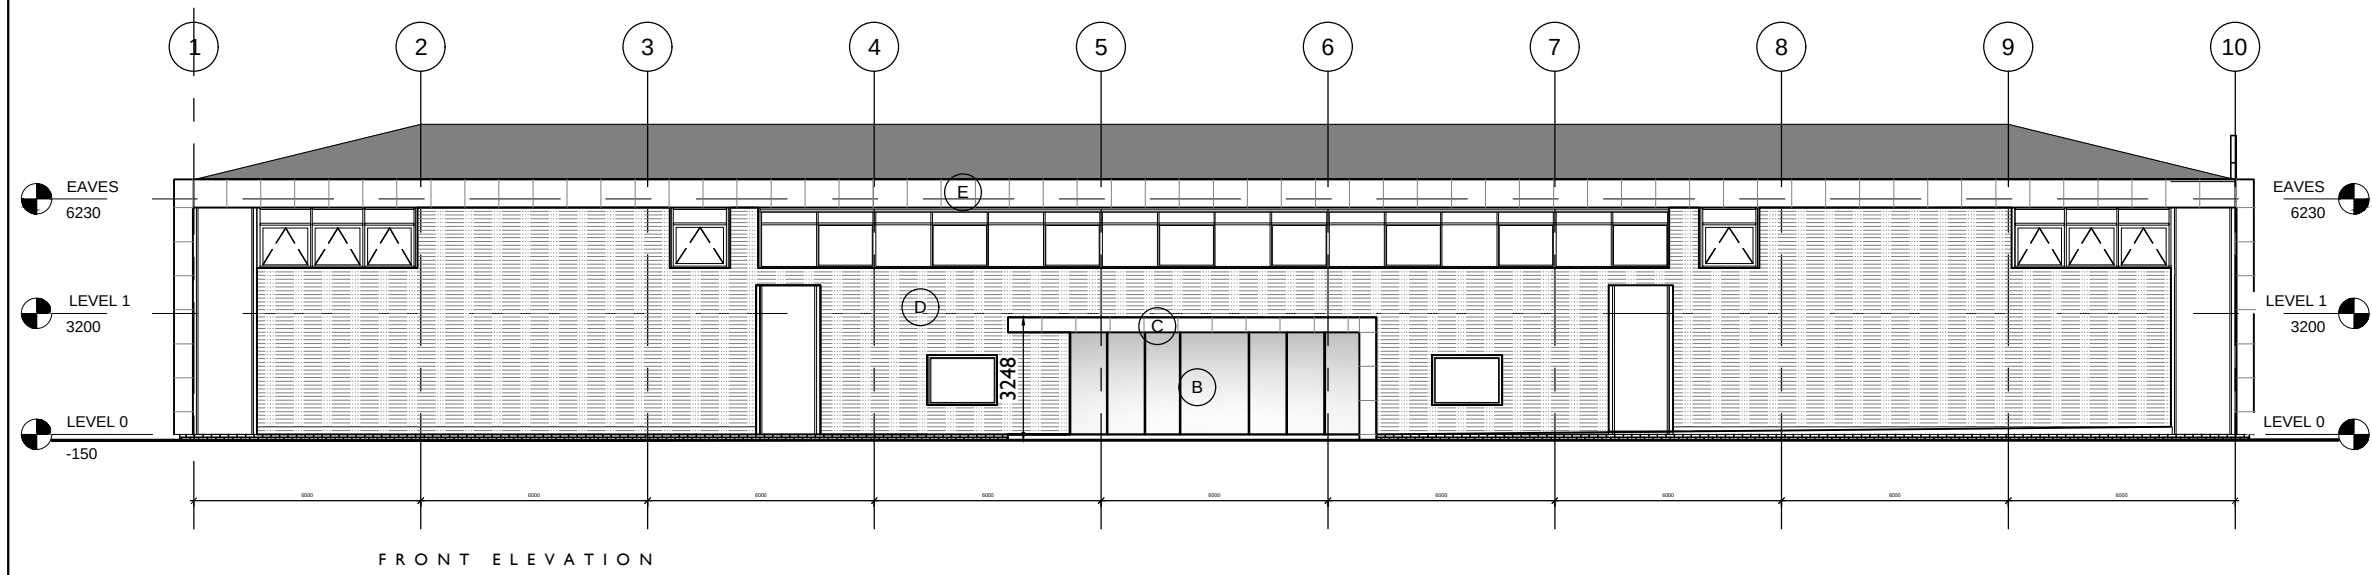

FRONT ELEVATION

Schedule of Materials
A - Low level planting
B - Powder coated aluminium (grey) window & door sections
C - Rockwool 'Rockpanel - Stones' cladding
D - Tata Trimpanel external wall panel system
E - Contrast steel panel t.b.a.

This Drawing is Copyright. ©

Note: All dimensions to be checked on site and not to be scaled from drawing.

AMENDMENTS:

Revision Date

SIGNED	DATE

BUCKMASTERBATCUP
Architects Ltd.

CLIENT:

Cultec

PROJECT TITLE:

**Unit 34
Aberavon Road
Baglan Ind. Park**

DRAWING TITLE:

Plans - Post extension

SCALE: 1:200

DATE: Feb. 2019

SWANSEA

70 Walter Road

Swansea, SA1 4QA

T - 01792 466060

F - 01792 644646

www.bbarch.co.uk

info@bbarch.co.uk

LONDON

One Kingdom Street

Paddington Central

London, W2 6BD

BBA 658.I.P.06