



EXISTING RETAINING WALL
(TO BE DEMOLISHED)
FRONT ELEVATION

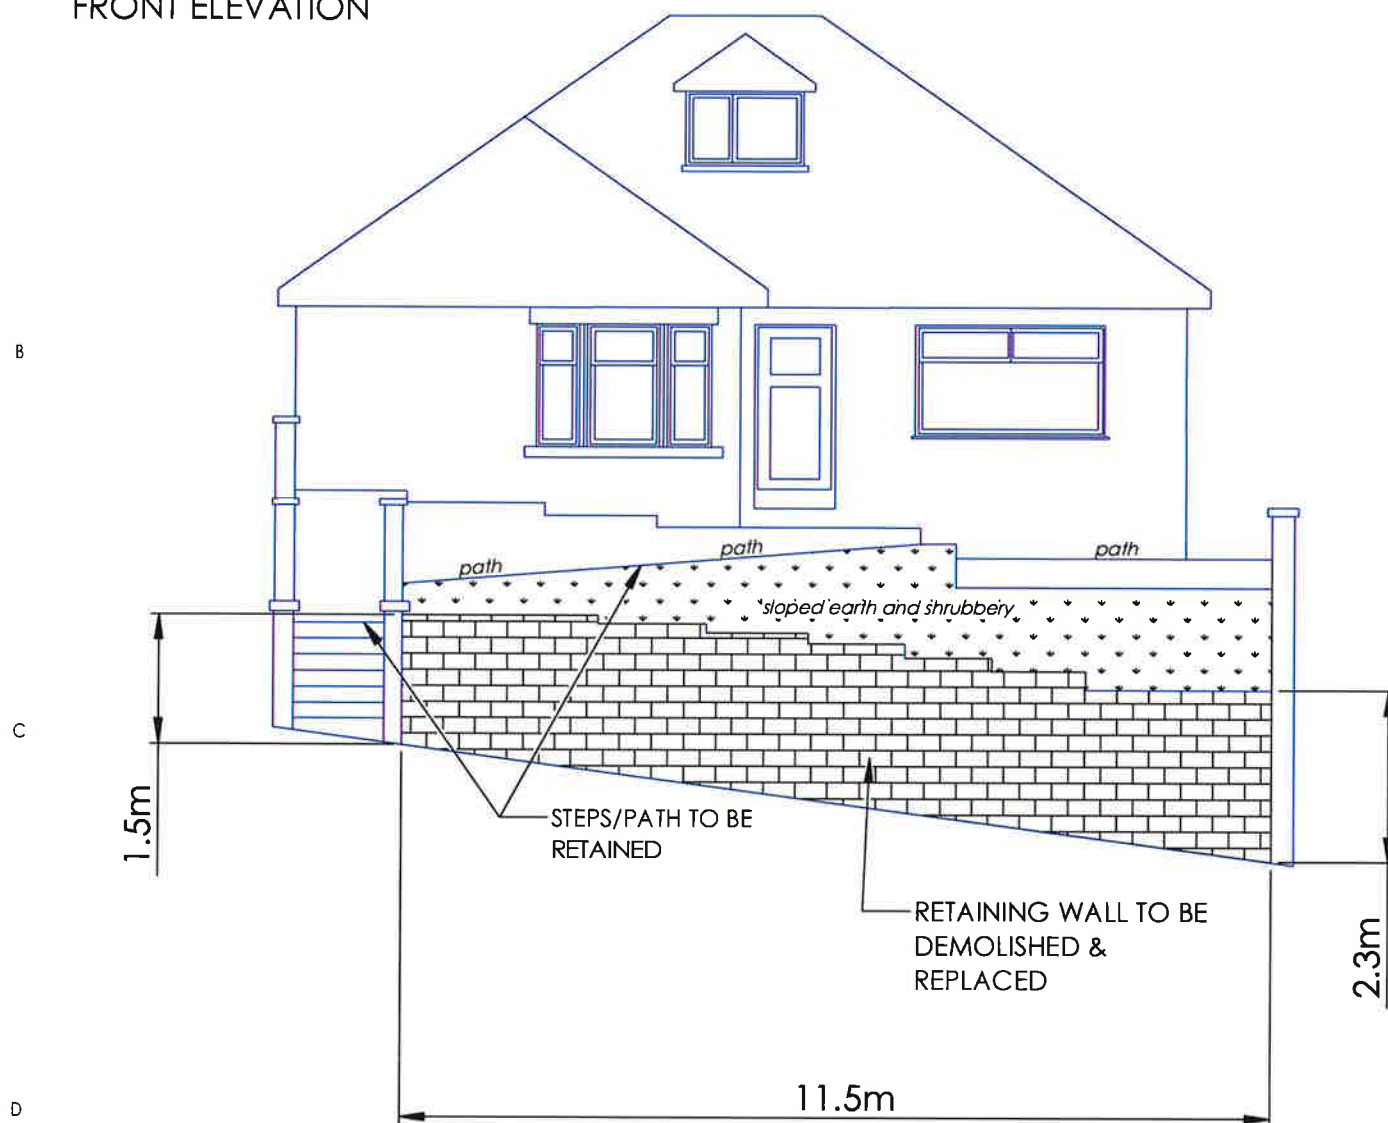

**NEW WALL FROM 100mm THK MASONRY BLOCK WITH
POURED CONCRETE CORE & REBAR REINFORCEMENT
3 STEPPED HEIGHTS 1.8m, 2.3m, 2.9m.
SEE CONSTRUCTION DRAWING 192126
FOR DETAIL.**

PROPOSED RETAINING WALL
(REPLACE EXISTING)
FRONT ELEVATION

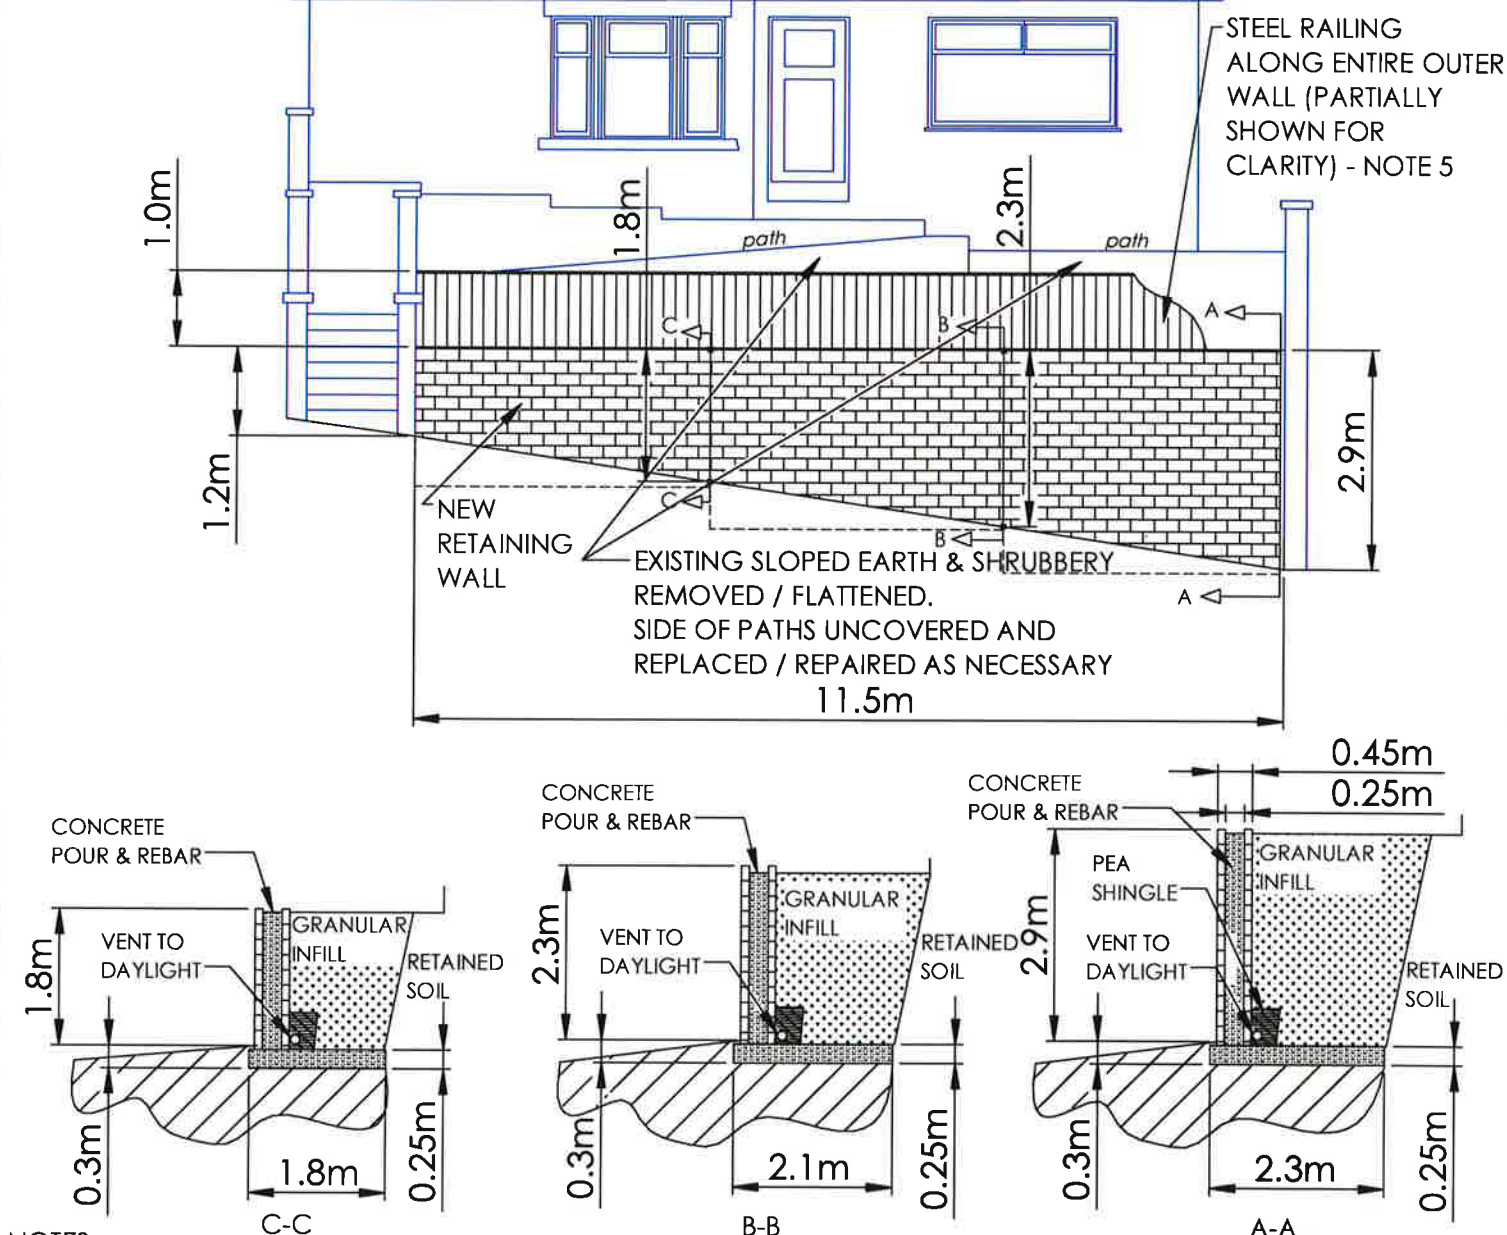

NOTES :

1. NEW WALL CONSTRUCTION FROM 100mm THK MASONRY BLOCK WITH 250mm RC CORE - REBAR REINFORCED. SEE CONSTRUCTION DRAWING 192126 FOR DETAIL
2. FOOTINGS TO BE STEPPED IN ACCORDANCE TO SLOPE OF PAVEMENT & CONSTRUCTION DRAWING 192126
3. CONTRACTOR TO LOCATE & MARK OUT ALL SERVICE RUNS AND ENTRY POSITIONS PRIOR TO ANY DEMOLITION WORK, AND WILL BE HELD RESPONSIBLE FOR THE PROTECTION & REPAIR OF ANY DAMAGED SERVICE
4. CONTRACTOR IS TO PROTECT THE TWO SIDE BOUNDARY WALLS AT ALL TIMES. ANY REPAIR WILL BE AT CONTRACTOR'S OWN EXPENSE.
5. BLACK STEEL RAILING ALONG OUTER WALL - FORTITUDE TYPE OR EQUIVALENT (PARTIALLY SHOWN FOR CLARITY)

Description:
REPLACEMENT RETAINING WALL

36 ST CATHERINES ROAD

Drawing No :

36ST001

Sheet2 OF 3

SCALE 1:100

A3

Rev	E.C.N	Description
3	-	UPDATES FOR SUBMISSION
2	-	UPDATES FOR SUBMISSION
1	-	ORIGINAL ISSUE

AH
AH
AH

Drawn by:

Checked by:

Approved by:

Date :

18/10/19
14/08/19
27/04/19