




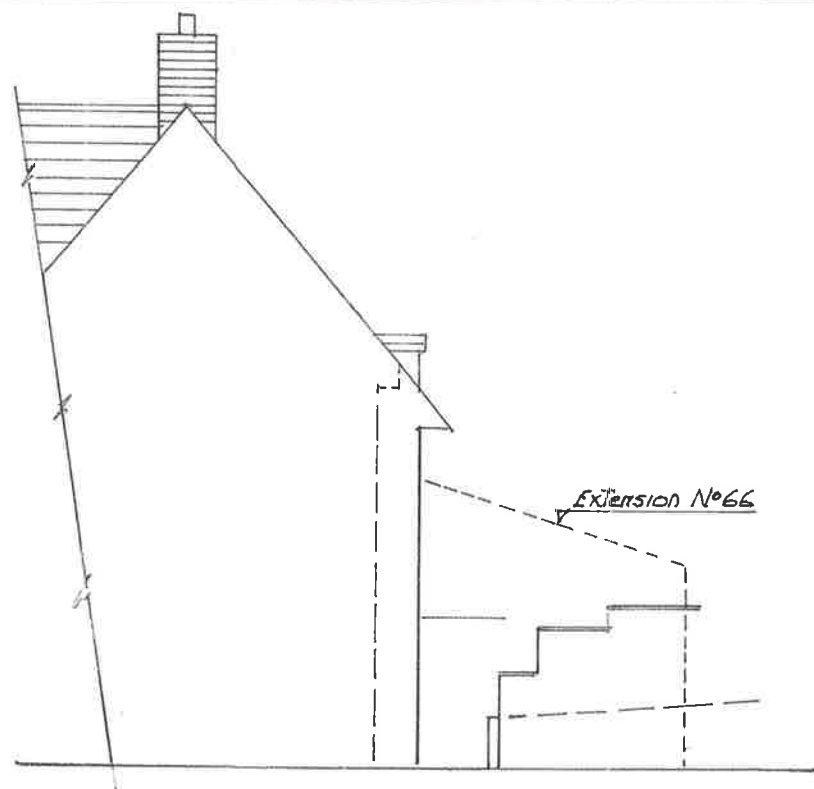


SIDE ELEVATION

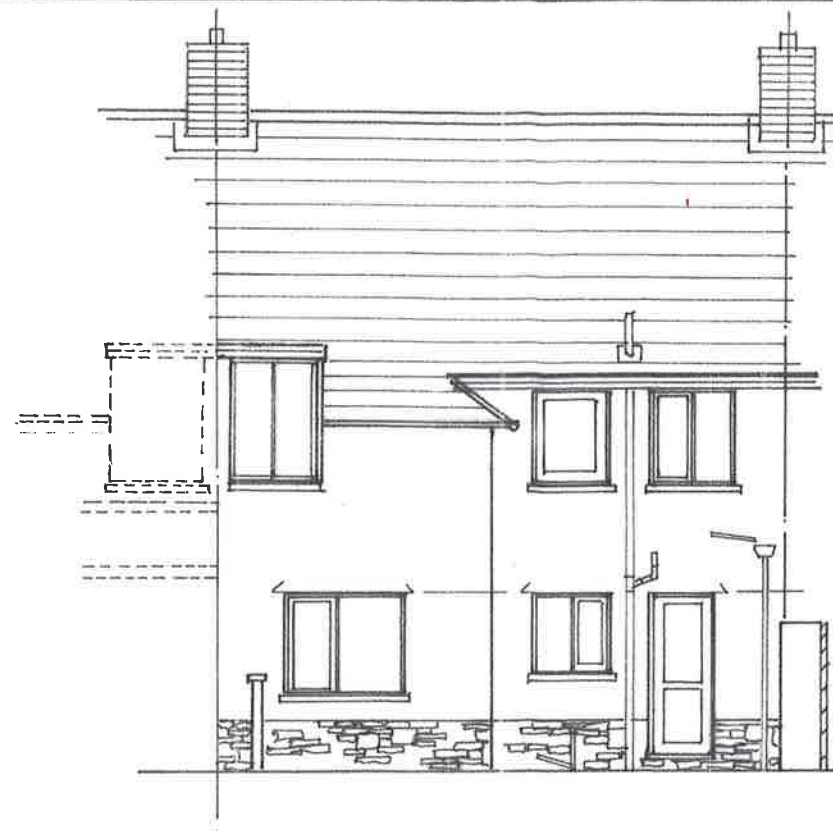


REAR ELEVATION

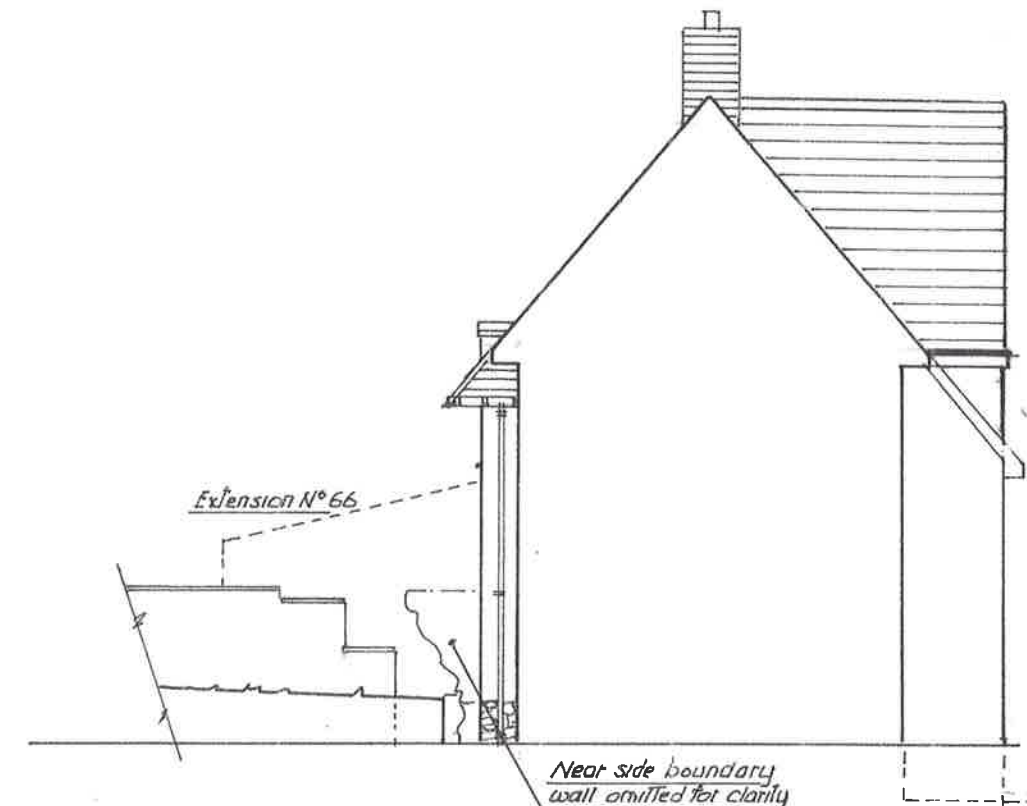


SIDE ELEVATION

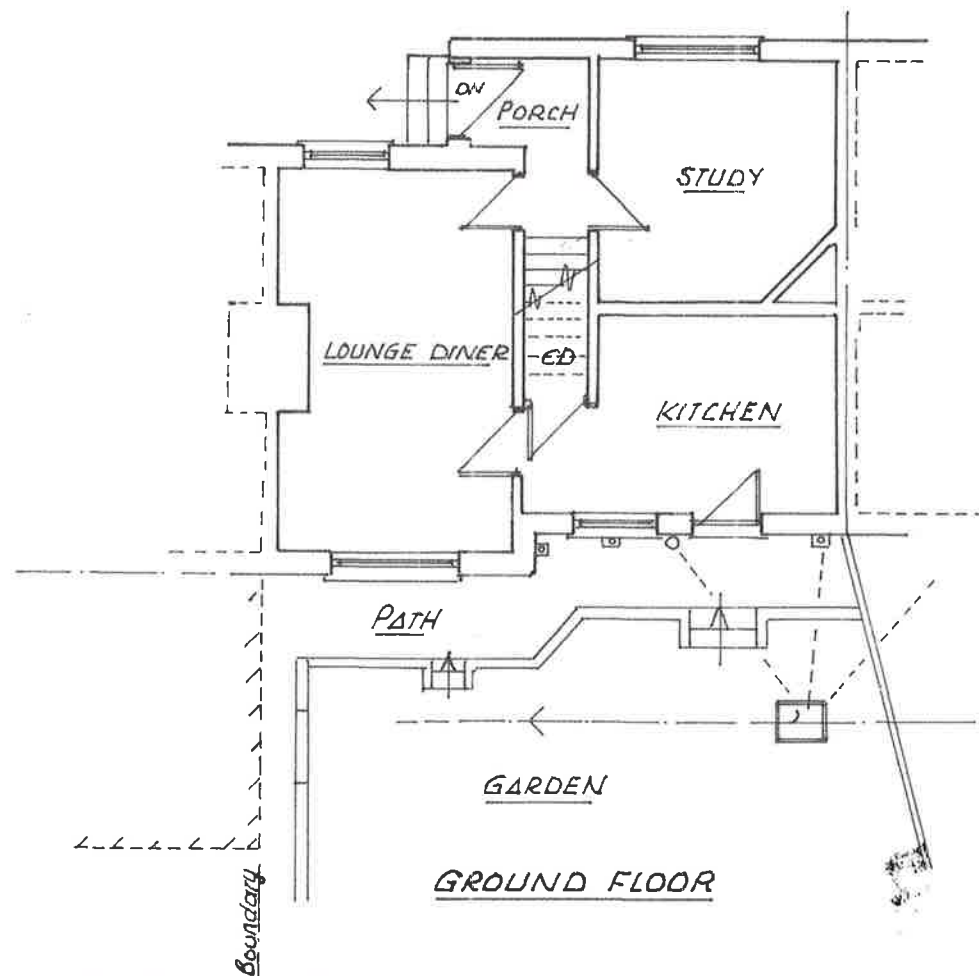

GROUND FLOOR

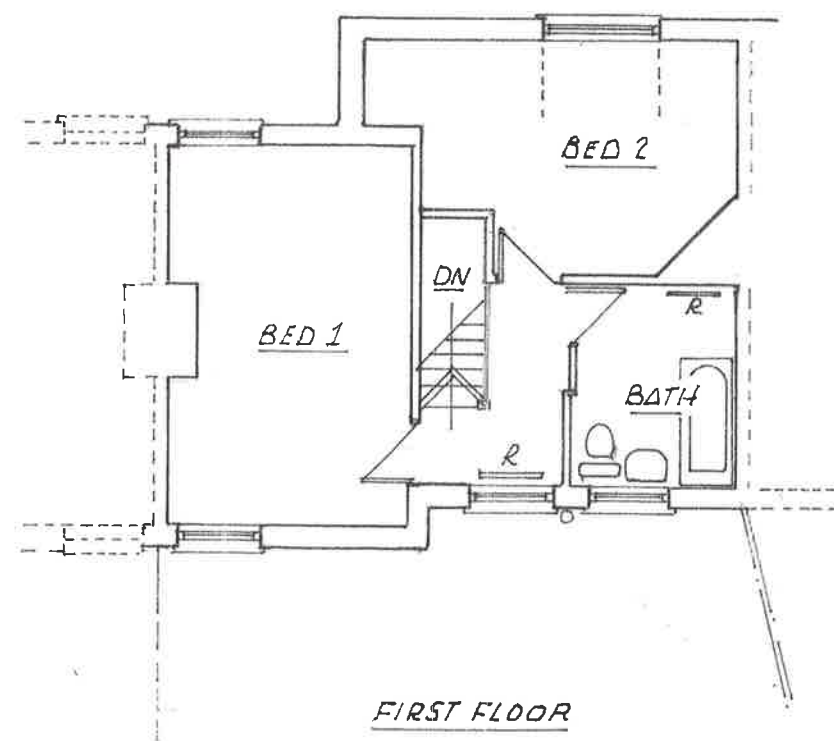

FIRST FLOOR

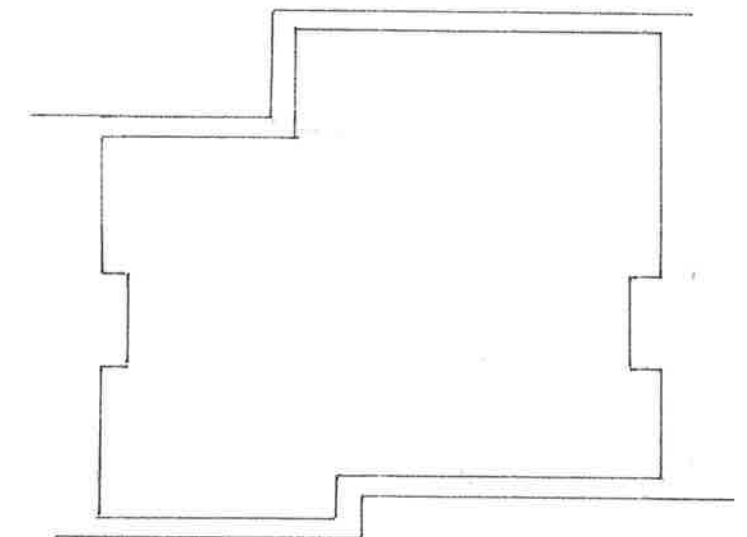

SECOND STOREY [LOFT]

THIS DRAWING FOR
PLANNING PURPOSES
ONLY

REV	DATE	DESCRIPTION
DRG N°	SITE ADDRESS:	Drawing Title:
GW. 64.1	64 GREENWAY	DOUBLE STOREY PART SINGLE STOREY REAR EXTENSION
	LLANDARCY	
Scale: 1:100 @ A3	SWANSEA	EXISTING ELEVATIONS AND FLOOR PLANS

READ THIS DRAWING IN CONJUNCTION WITH SPECIFICATIONS AND FOLLOWING DRAWINGS:	
DRG N° GW. 64.2	PROPOSED ELEVATIONS & FLOOR PLANS
DRG N°	
DRG N°	
DRG N°	
DRG N°	
DRG N°	