



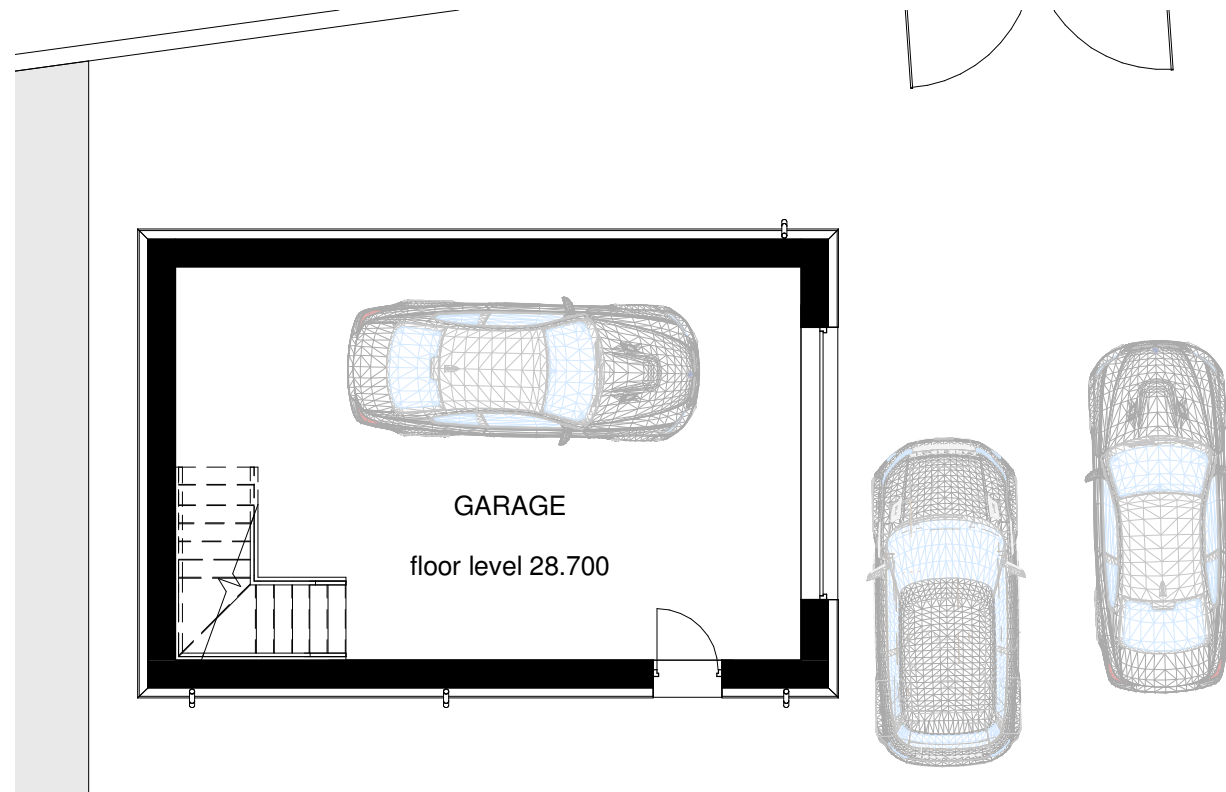


GROUND FLOOR PLAN

1 : 100

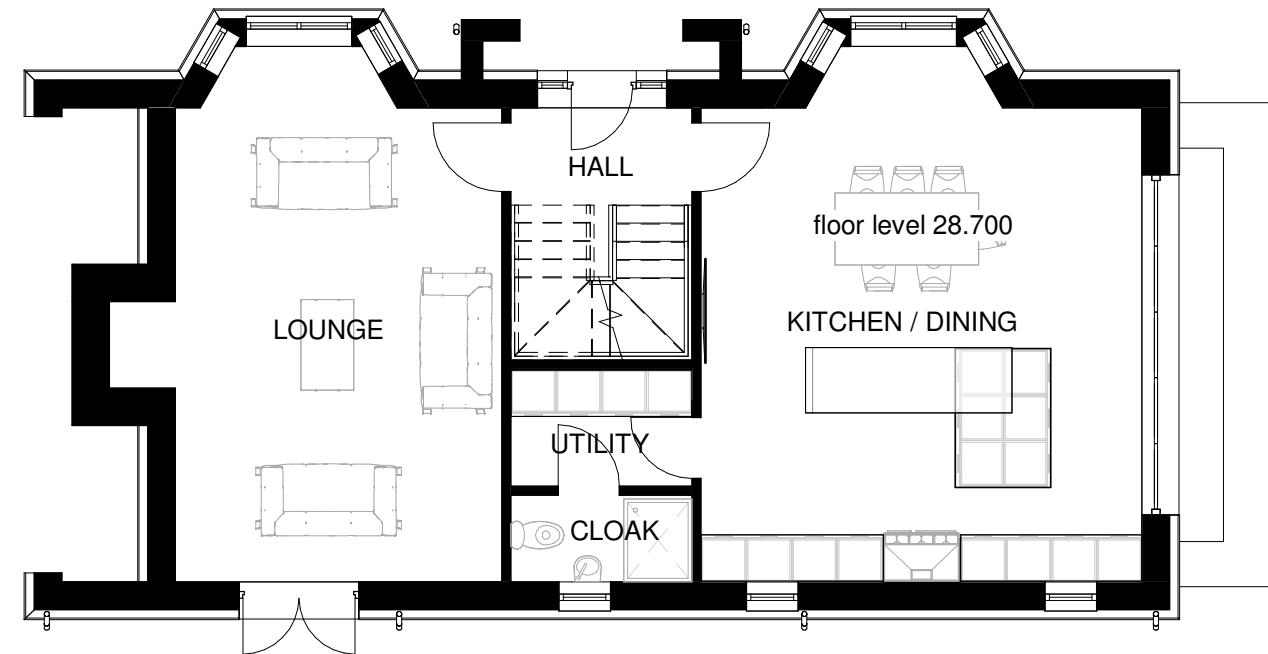

FIRST FLOOR PLAN

1 : 100

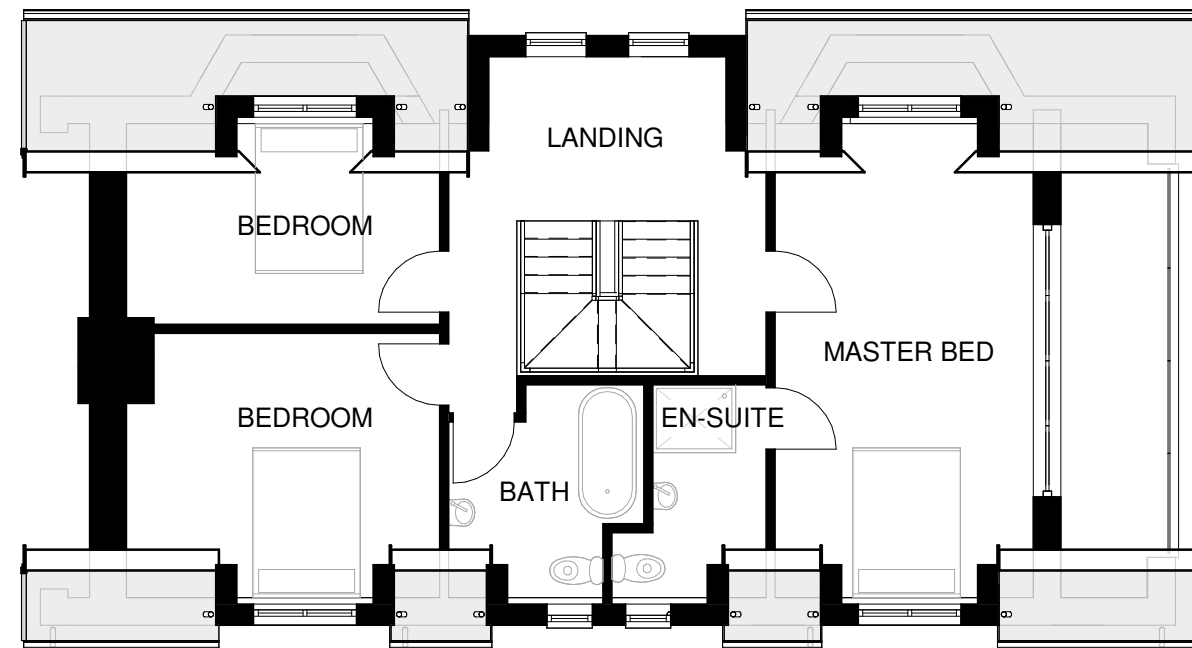

Project:
Mr Adrian Cowley
Land off Heol Herbert,
Resolven, Neath

Title:
PLANS

rev A - ground floor bi-folds relocated to outer wall

Project number	Project Number
Date	Issue Date
Drawn by	Author
Checked by	Checker

A3 - A101

Scale 1 : 100