



- 1. Redland Cambrian or similar artificial roof slate - colour grey
- 2. PVC fascia, soffit, RWG's - colour white
- 3. Cementitious render - scraped or tyrolean finish - colour TBA
- 4. Photovoltaic panels
- 5. Natural stone
- 6. Aluminium / PVC windows doors - colour grey
- 7. Glazed balustrade

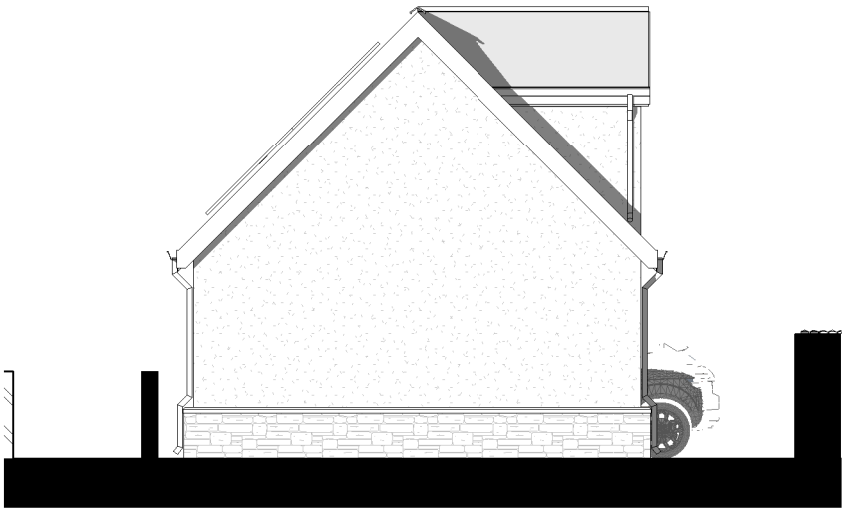


EAST ELEVATION - GARAGE
1 : 100

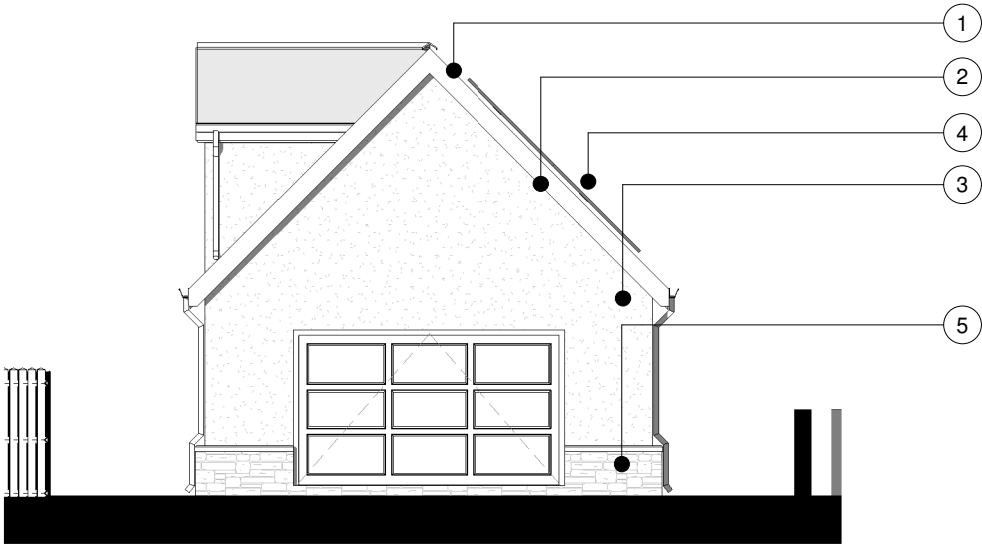

WEST ELEVATION - GARAGE1
1 : 100



EAST ELEVATION - HOUSE
1 : 100

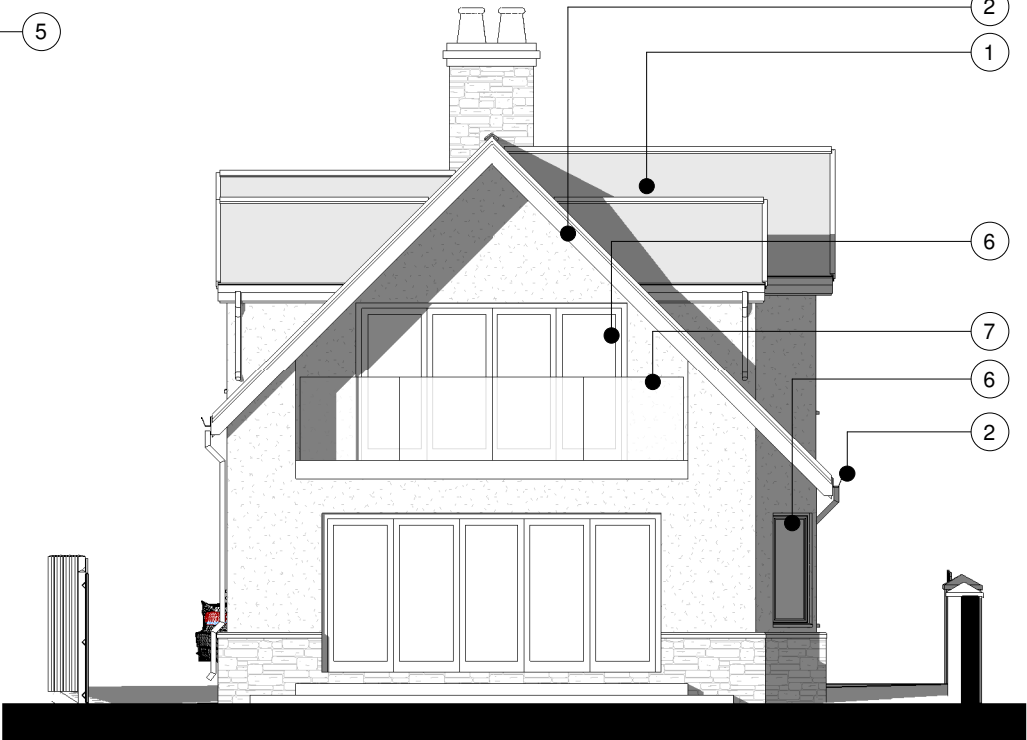

WEST ELEVATION - HOUSE
1 : 100

Project:
Mr Adrian Cowley
Land off Heol Herbert,
Resolven, Neath

Title:
ELEVATIONS 2

rev A - ground floor bi-folds relocated to outer wall

Project number	Project Number
Date	Issue Date
Drawn by	Author
Checked by	Checker

A3 - A102 rev A

Scale 1 : 100