


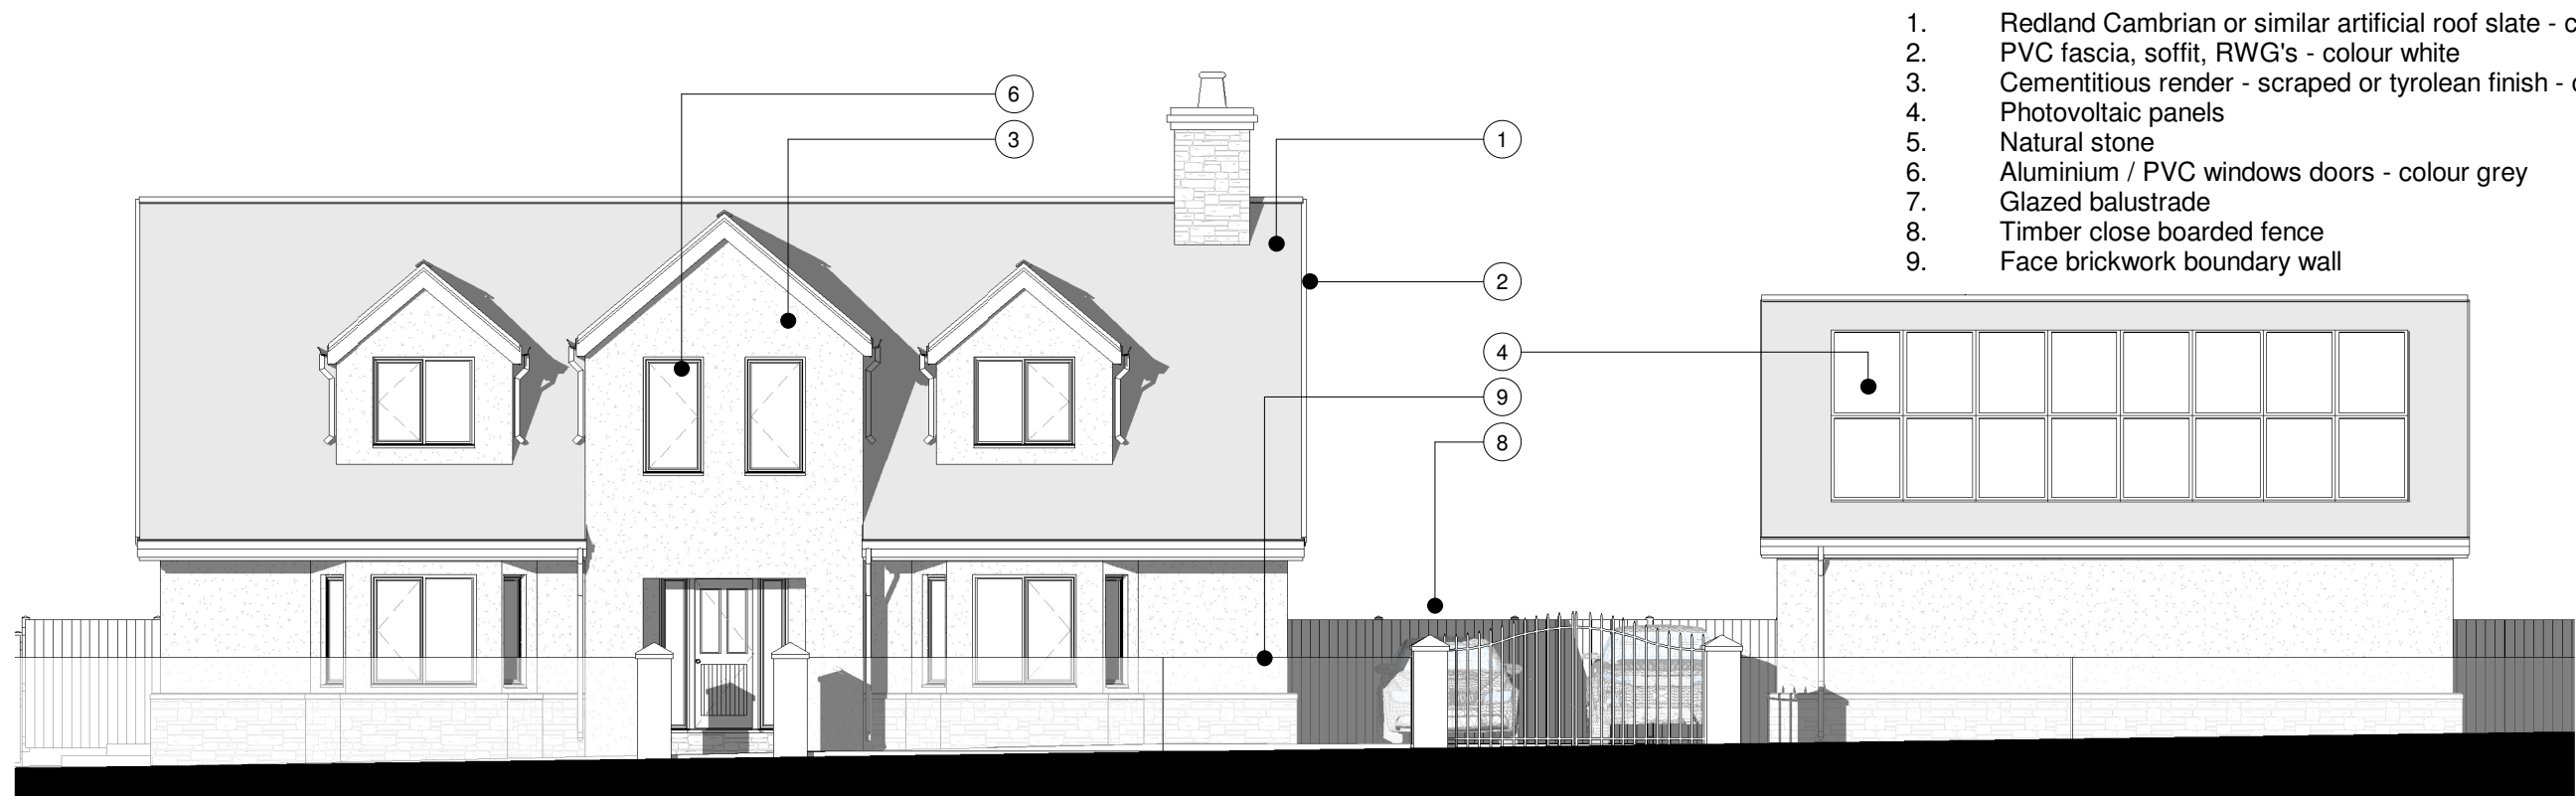

SOUTH ELEVATION

1 : 100



NORTH ELEVATION

1 : 100

Project:
Mr Adrian Cowley
Land off Heol Herbert,
Resolven, Neath

Title:
ELEVATIONS 1

rev A - Kitchen windows on rear elevation repositioned

Project number	Project Number
Date	Issue Date
Drawn by	Author
Checked by	Checker

A3 - A103 rev A

Scale 1 : 100