



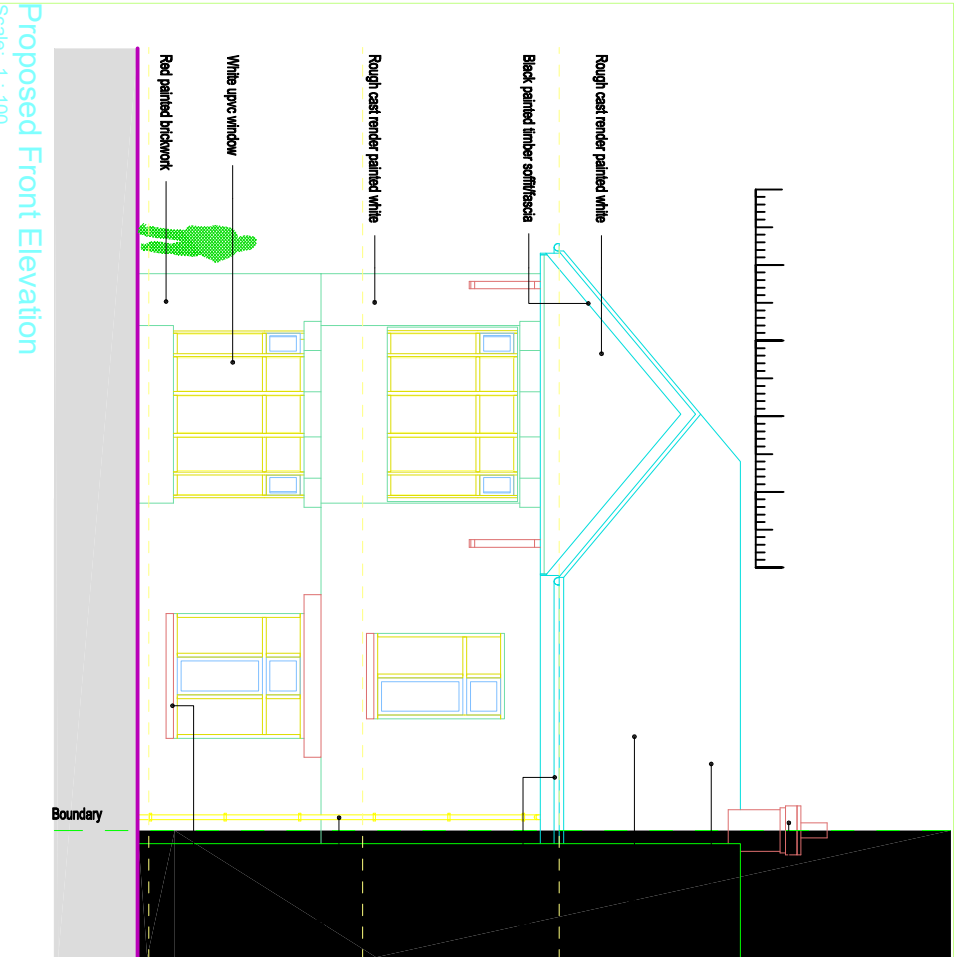


Proposed Front Elevation

Scale: 1 : 100

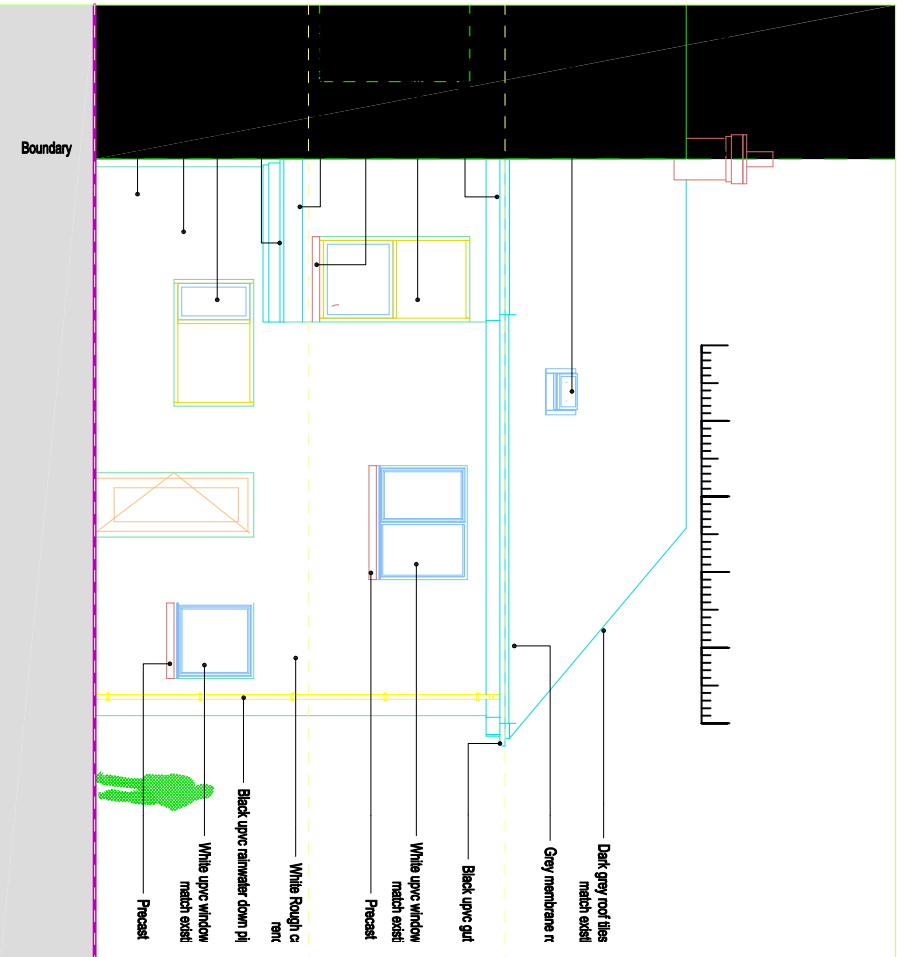


Proposed Rear Elevation

Scale: 1 : 100

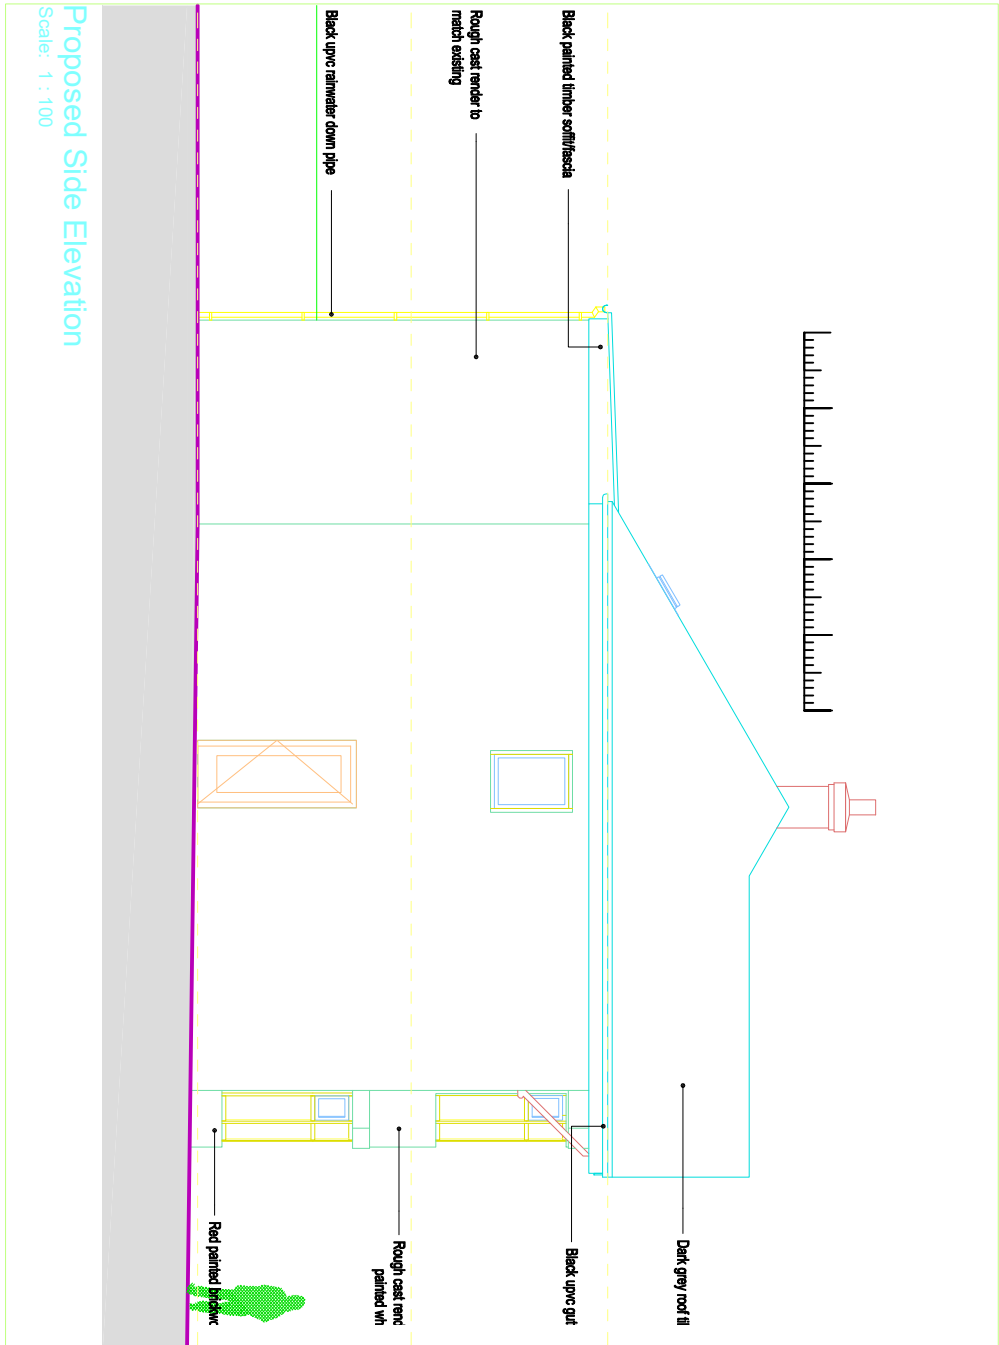

Proposed Side Elevation

Scale: 1 : 100

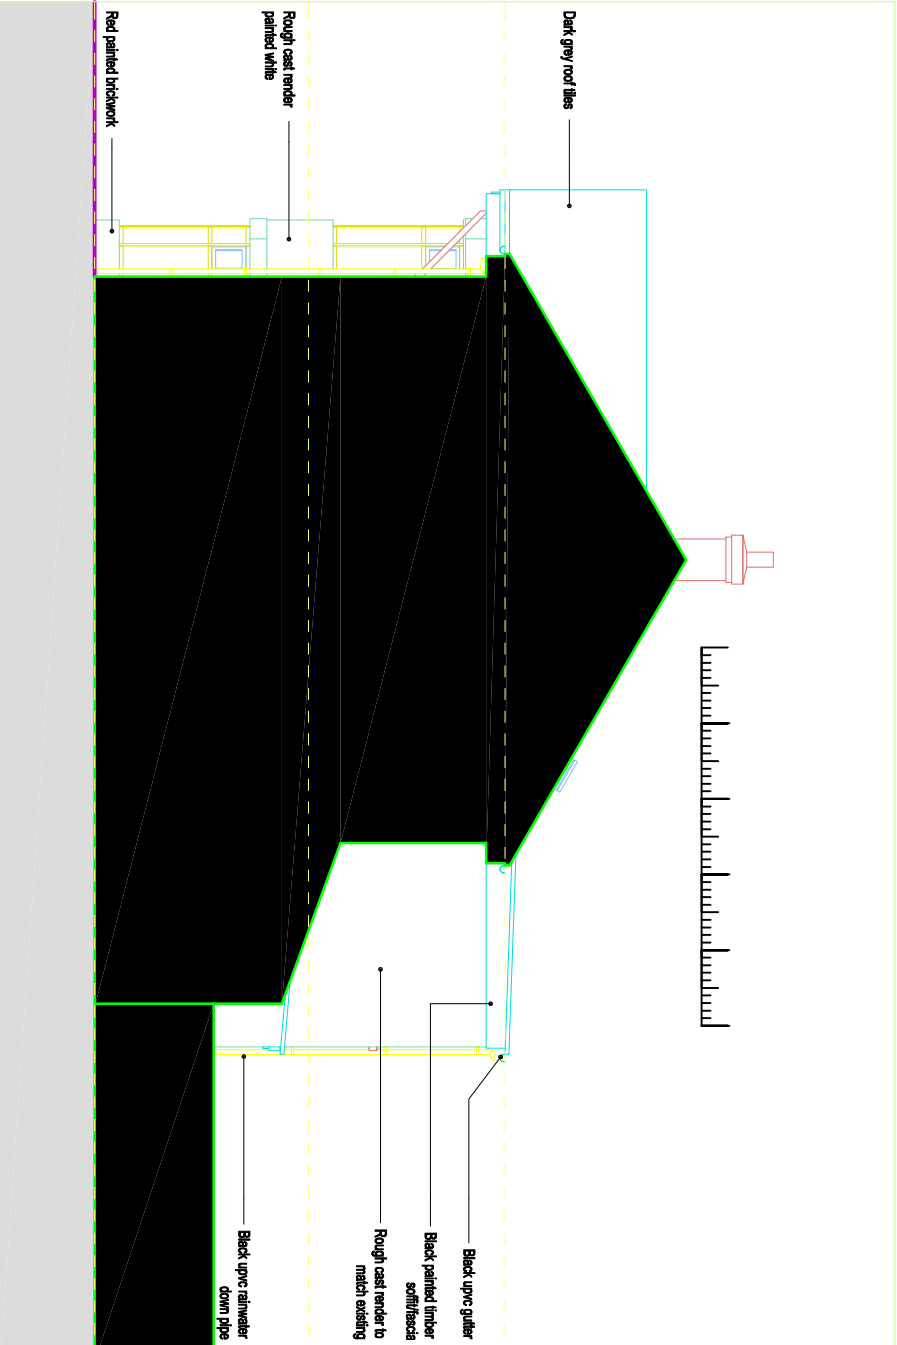

Proposed Side Elevation from neighbours

Scale:

robertfisherlimited
the old pharmacy, monksland road, scurlage, swansea, sa3 1az
tel: 01792720010 mob: 07730490346 Reg. No. 955206
e-mail: info@robertfisherlimited.co.uk

project: 14 Elba Crescent, Neath
client: **
scale: 1 : 100
drawing no: 062/05
title: Proposed Elevations