



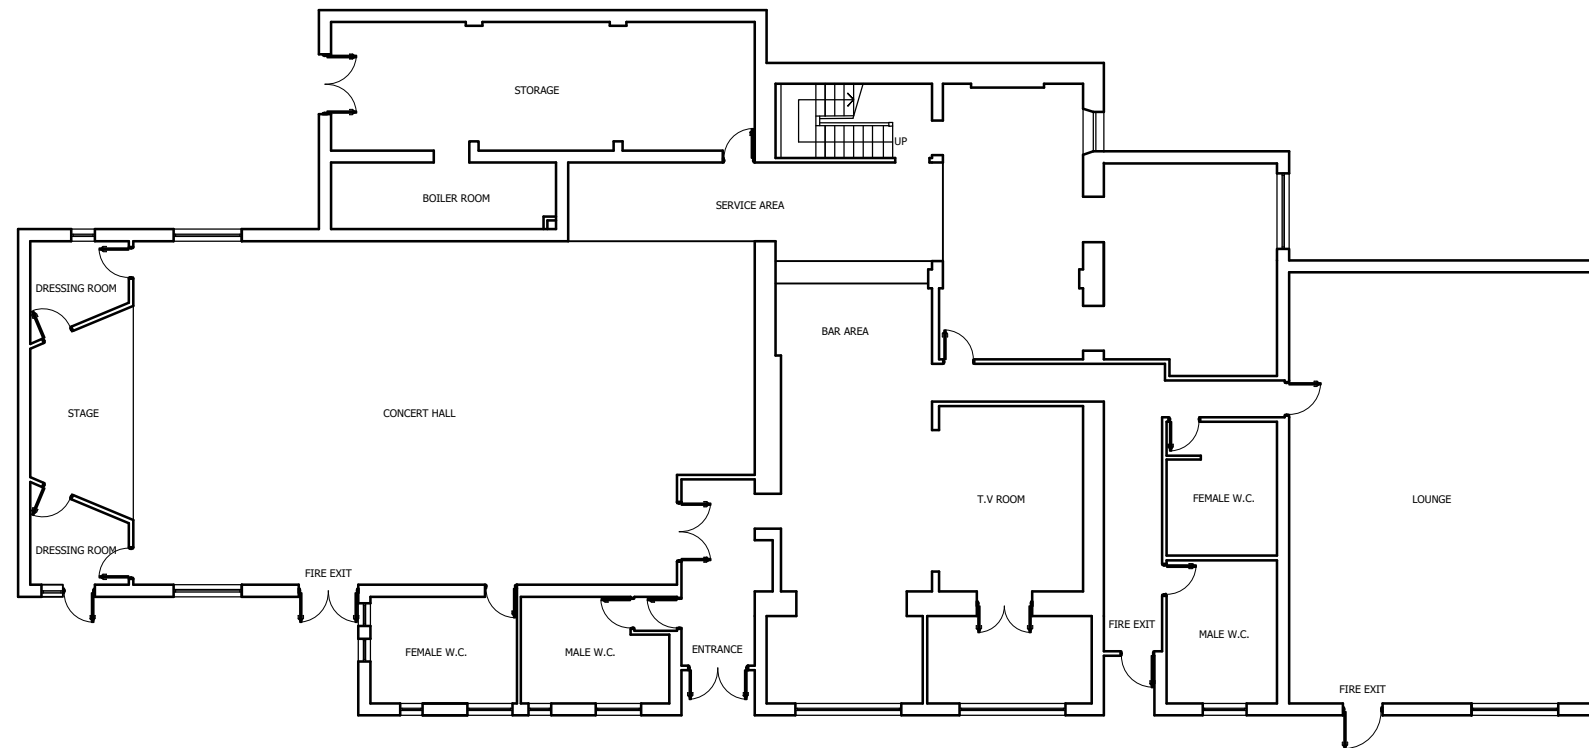

EXISTING GROUND FLOOR PLAN
SCALE 1:200 @ A3

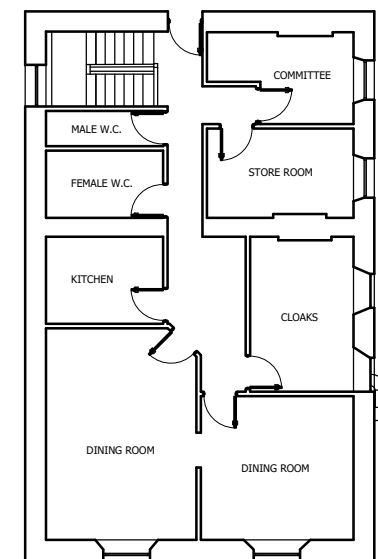

EXISTING FIRST FLOOR PLAN
SCALE 1:200 @ A3

Revisions:

Rev'	Date	Init'	Description