


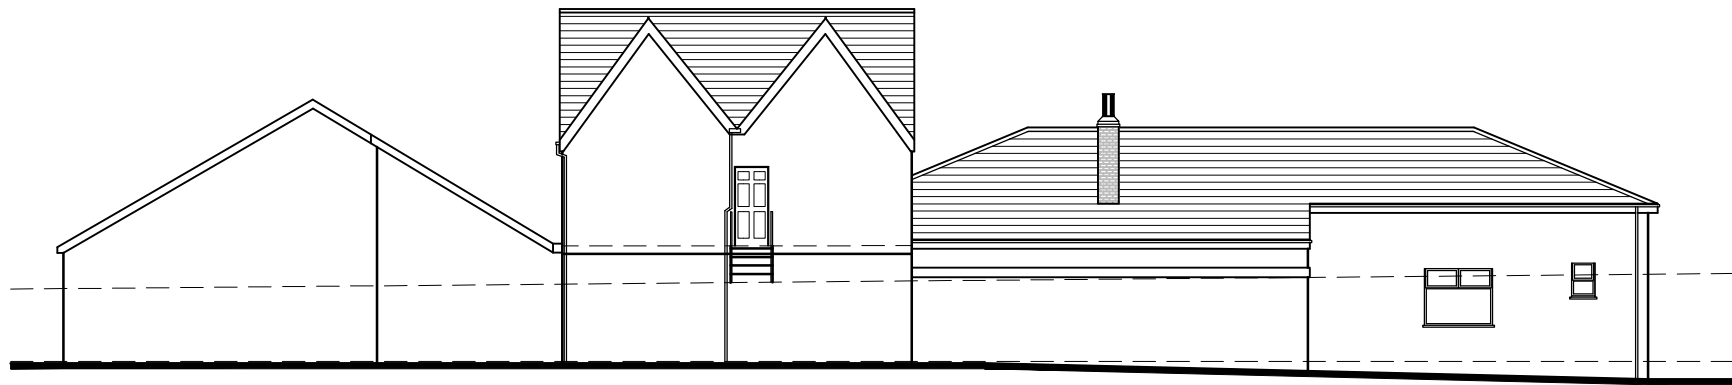


EXISTING REAR ELEVATION
SCALE 1:200 @ A3



EXISTING SIDE ELEVATION
SCALE 1:200 @ A3



EXISTING FRONT ELEVATION
SCALE 1:200 @ A3

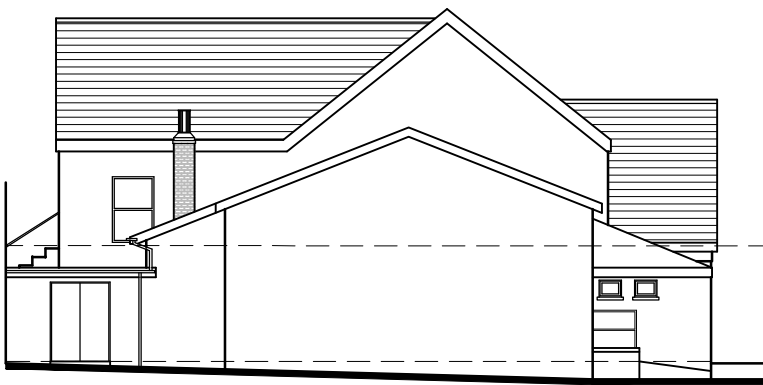

EXISTING SIDE ELEVATION
SCALE 1:200 @ A3

Revisions:

Rev'	Date	Init'	Description

DRAWING STATUS.

PLANNING

Drawing No.

HD2910_A05

Rev.

Client: N. THOMPSON
Project: CONVERSION OF EXISTING BRITISH LEGION CLUB &
RESIDENTIAL DEVELOPMENT
Title: EXISTING ELEVATIONS

Scale: 1:200 @ A3
Date: 24.08.18
Drawn: CJ/SE
Checked:
Approved: