



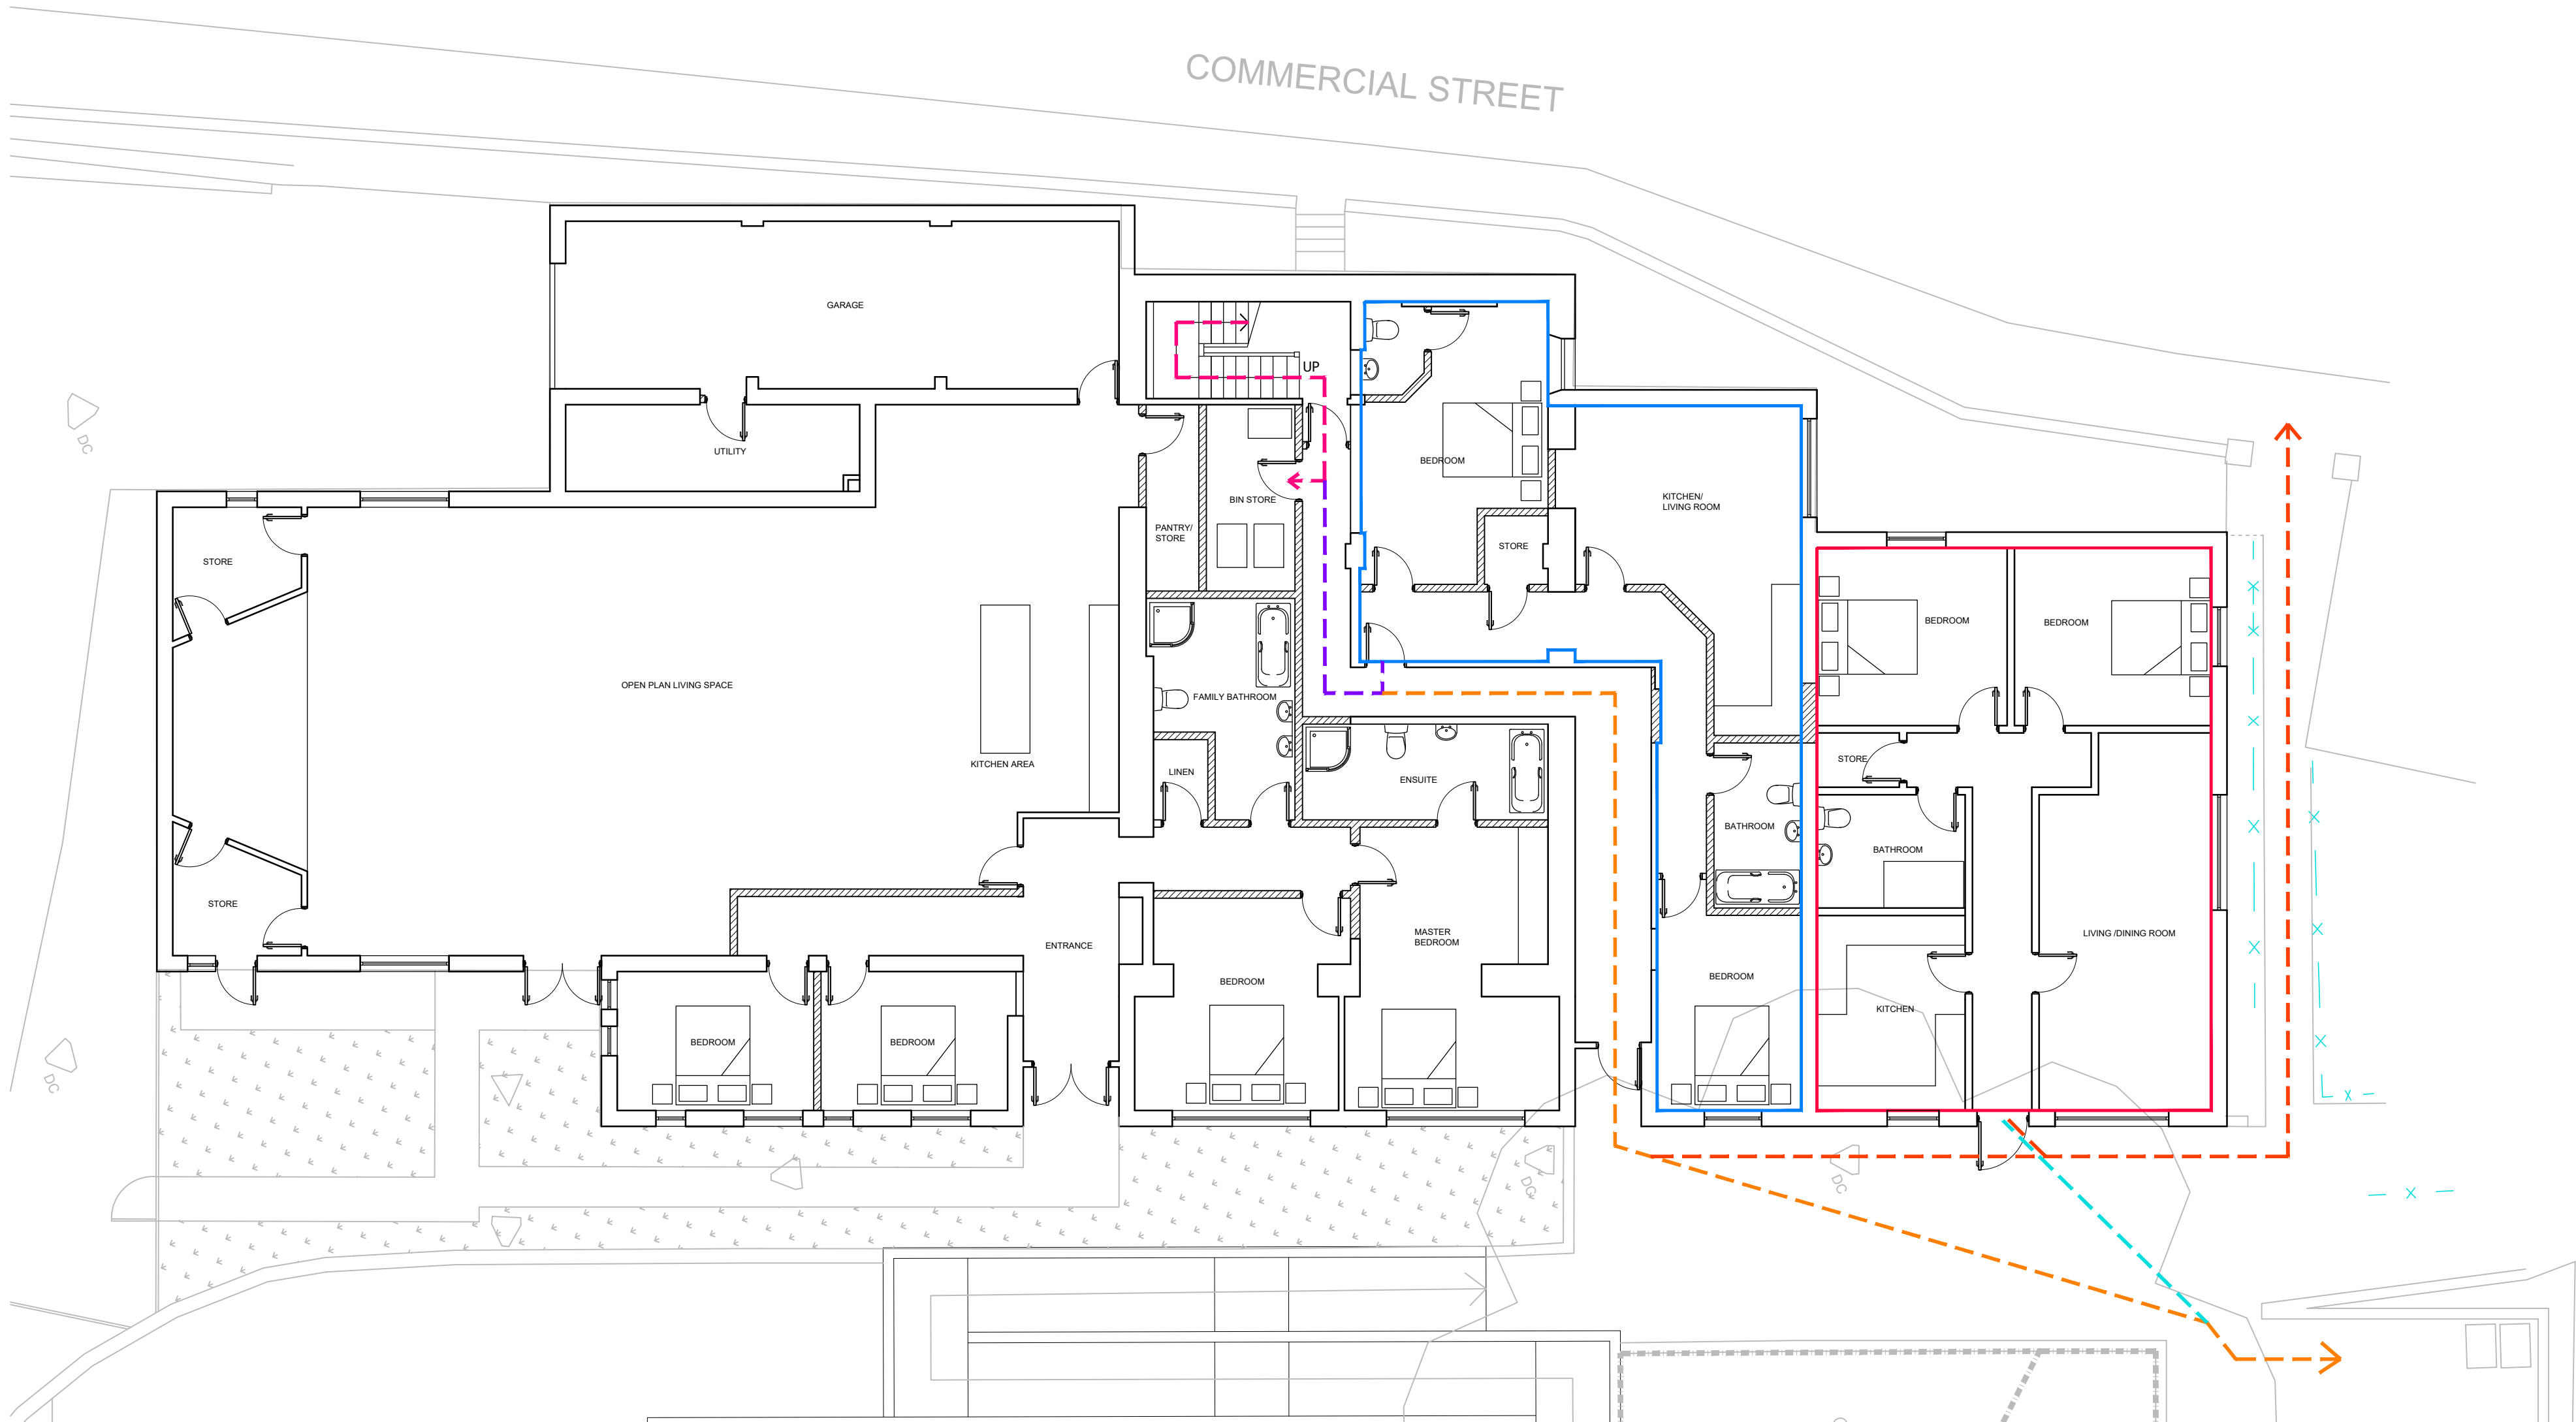

PROPOSED GROUND FLOOR PLAN
SCALE 1:100 @ A1

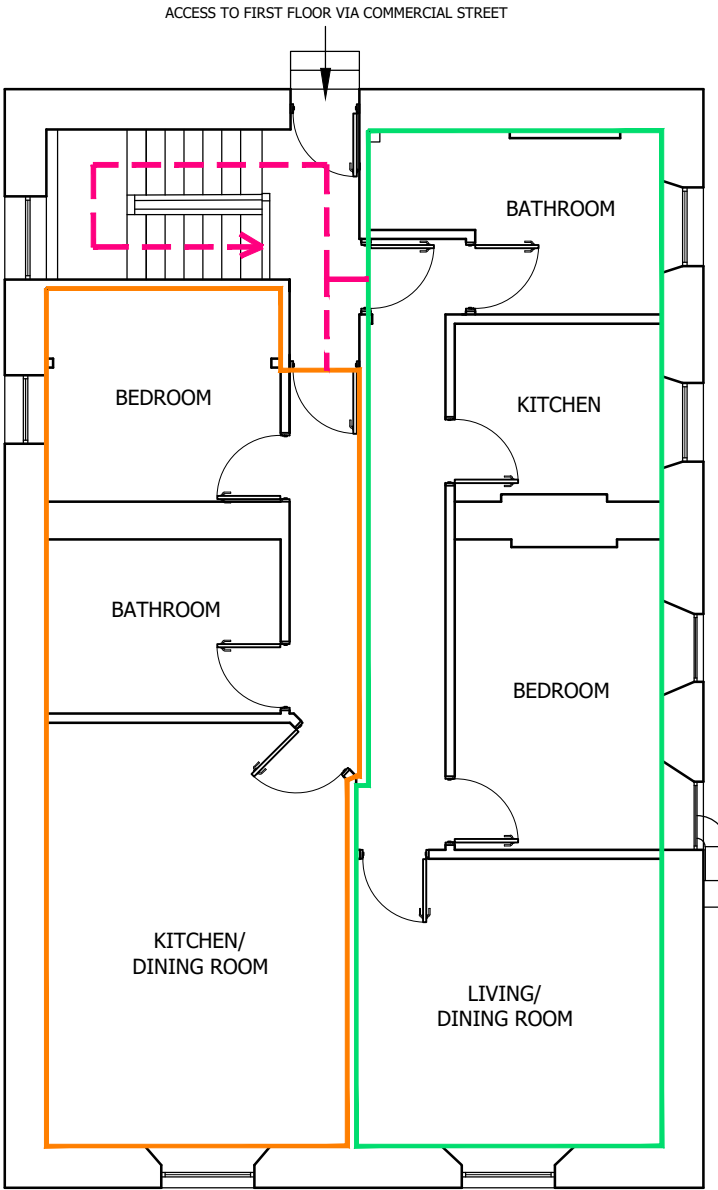

PROPOSED FIRST FLOOR PLAN
SCALE 1:100 @ A1

LEGEND

- ROUTE FROM FIRST FLOOR APARTMENTS TO GROUND FLOOR INTERNAL BIN STORE
- ROUTE FROM GROUND FLOOR APARTMENT TO INTERNAL BIN STORE
- ROUTE FROM APARTMENTS TO EXTERNAL BIN STORE
- ROUTE FROM GROUND FLOOR APARTMENT TO EXTERNAL BIN STORE
- ROUTE FROM APARTMENTS TO PROPOSED HIGHWAY WASTE COLLECTION POINT
- GROUND FLOOR APARTMENT 01
- GROUND FLOOR APARTMENT 02
- FIRST FLOOR APARTMENT 01
- GROUND FLOOR APARTMENT 02



HURLEY & DAVIES
CHARTERED SURVEYORS
AND ARCHITECTS

12 Axis Court,
Riverside Business Park
Swansea, SA7 9JL
TEL : 01792 791100
FAX : 01792 641110
contact@hurleyanddaves.co.uk
www.hurleyanddaves.co.uk

206 High Street,
Blackwood, Caerphilly,
NP23 5AJ
TEL : 01495 225281

This drawing must not be scaled, figured dimensions and levels should be used, any inaccuracies must be notified to the architect.

THIS DRAWING IS COPYRIGHT

Revisions:			
Rev	Date	Unit	Description

DRAWING STATUS:	Drawing No.	Rev.
PLANNING	HD2910_A06	

Client:	N. THOMPSON	Scale:	1:100 @ A1
Project:	CONVERSION OF EXISTING BRITISH LEGION CLUB & RESIDENTIAL DEVELOPMENT	Date:	11.18
Title:	PROPOSED FLOOR PLANS	Drawn:	SE
		Checked:	
		Approved:	