


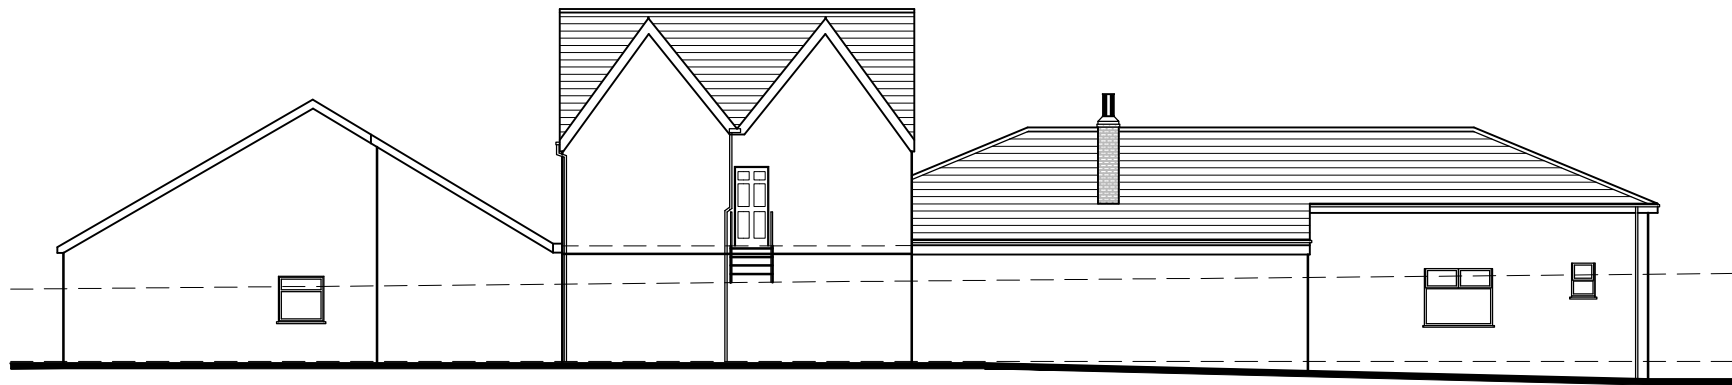


PROPOSED REAR ELEVATION
SCALE 1:200 @ A3



PROPOSED SIDE ELEVATION
SCALE 1:200 @ A3



PROPOSED FRONT ELEVATION
SCALE 1:200 @ A3

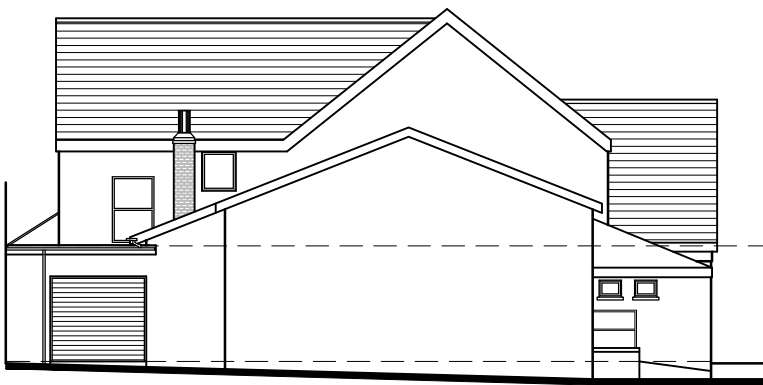

PROPOSED SIDE ELEVATION
SCALE 1:200 @ A3

Revisions:			
Rev'	Date	Init'	Description

DRAWING STATUS.		Drawing No.	Rev.
PLANNING		HD2910_A07	
Client:	N. THOMPSON	Scale:	1:200 @ A3
Project:	CONVERSION OF EXISTING BRITISH LEGION CLUB & RESIDENTIAL DEVELOPMENT	Date:	04.09.18
Title:	PROPOSED ELEVATIONS	Drawn:	CJ/SE
		Checked:	
		Approved:	