



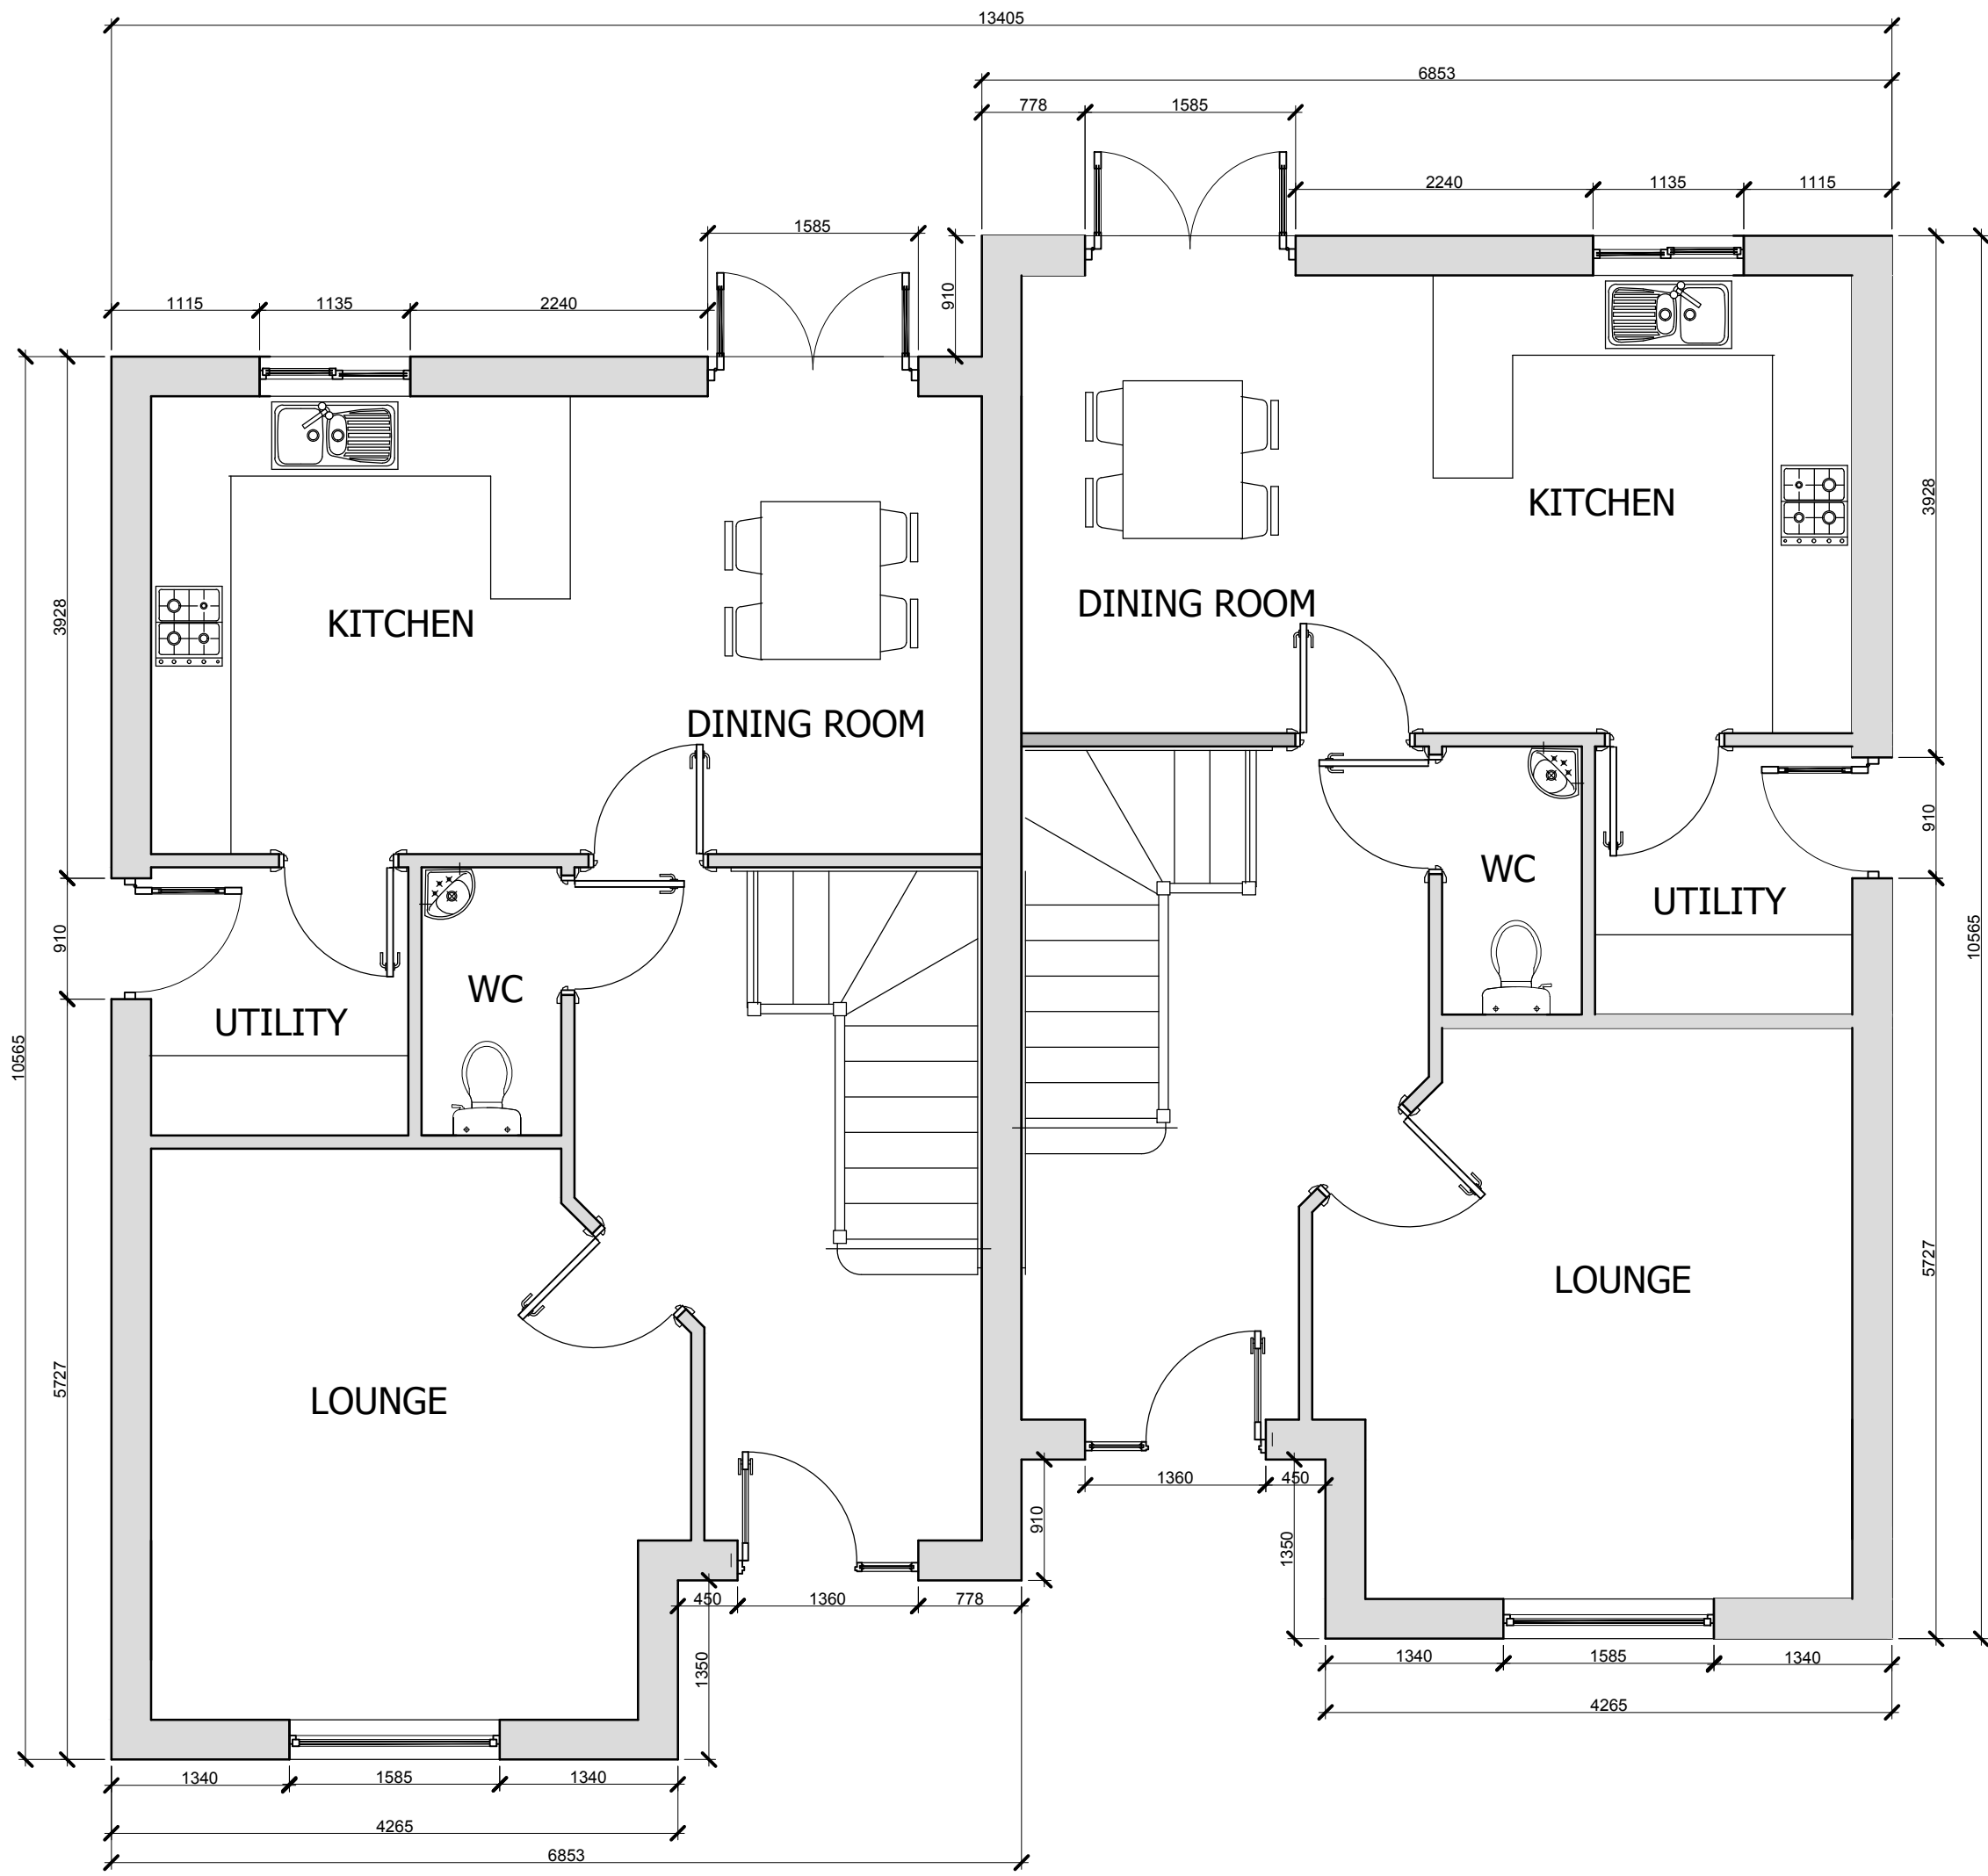

PROPOSED GROUND FLOOR PLAN (PLOTS 1 & 2)
SCALE 1:50 @ A1

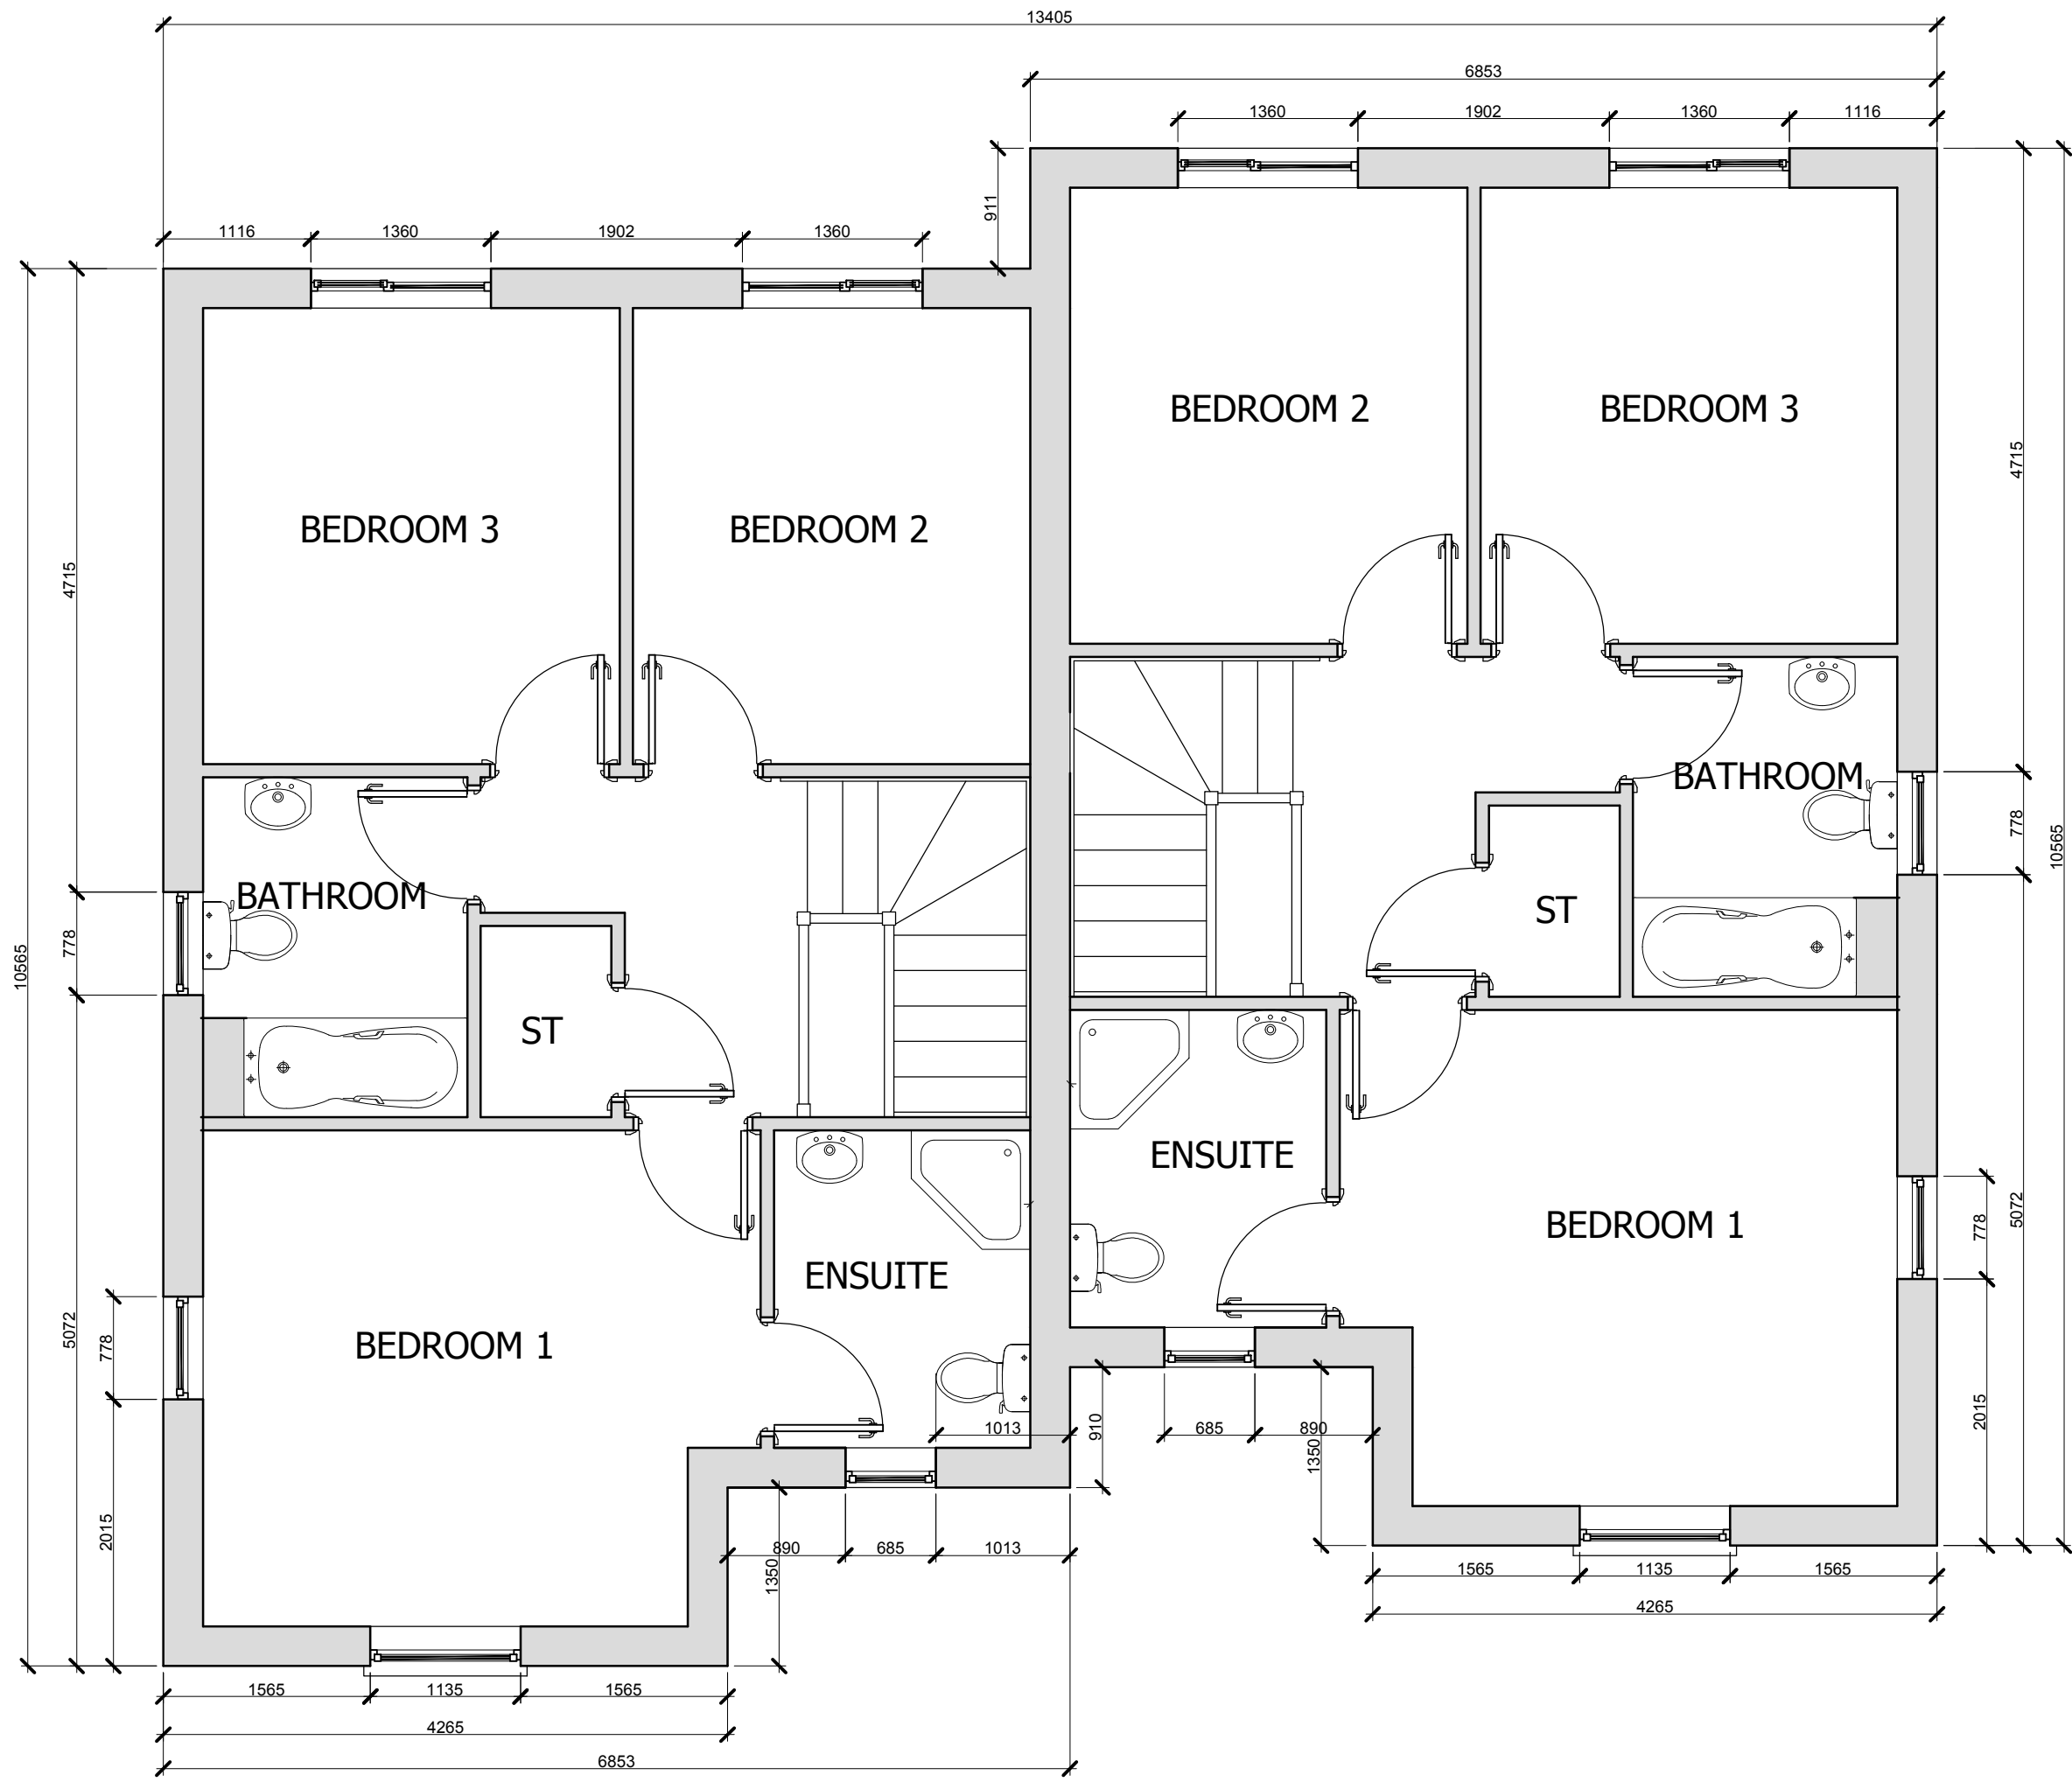

PROPOSED FIRST FLOOR PLAN (PLOTS 1 & 2)
SCALE 1:50 @ A1



HURLEY & DAVIES
CHARTERED SURVEYORS
& ARCHITECTURAL CONSULTANTS

12 Axis Court,
Riverside Business Park
Swansea, SA7 9AJ
TEL : 01792 791100
FAX : 01792 541110
contact@hurleyanddaves.co.uk
www.hurleyanddaves.co.uk

206 High Street,
Blackwood, Caerphilly,
NP23 5AJ
TEL : 01495 225281

This drawing must not be scaled, figured dimensions and levels should be used. Any inaccuracies must be notified to the Contract Administrator.

THIS DRAWING IS COPYRIGHT

Revisions:			
Rev	Date	Unit	Description
A	01/10/19	CJ	Semi detached Dwellings shown together

DRAWING STATUS	Drawing No.	Rev.
PLANNING	HD2910_A09	A

Client:	MR THOMPSON	Scale:	1:50@A1
Project:	CONVERSION OF BRITISH LEGION CLUB & RESIDENTIAL DEVELOPMENT	Date:	10.18
Title:	PROPOSED FLOOR PLANS - SEMI DETACHED	Drawn:	SE
		Checked:	
		Approved:	