



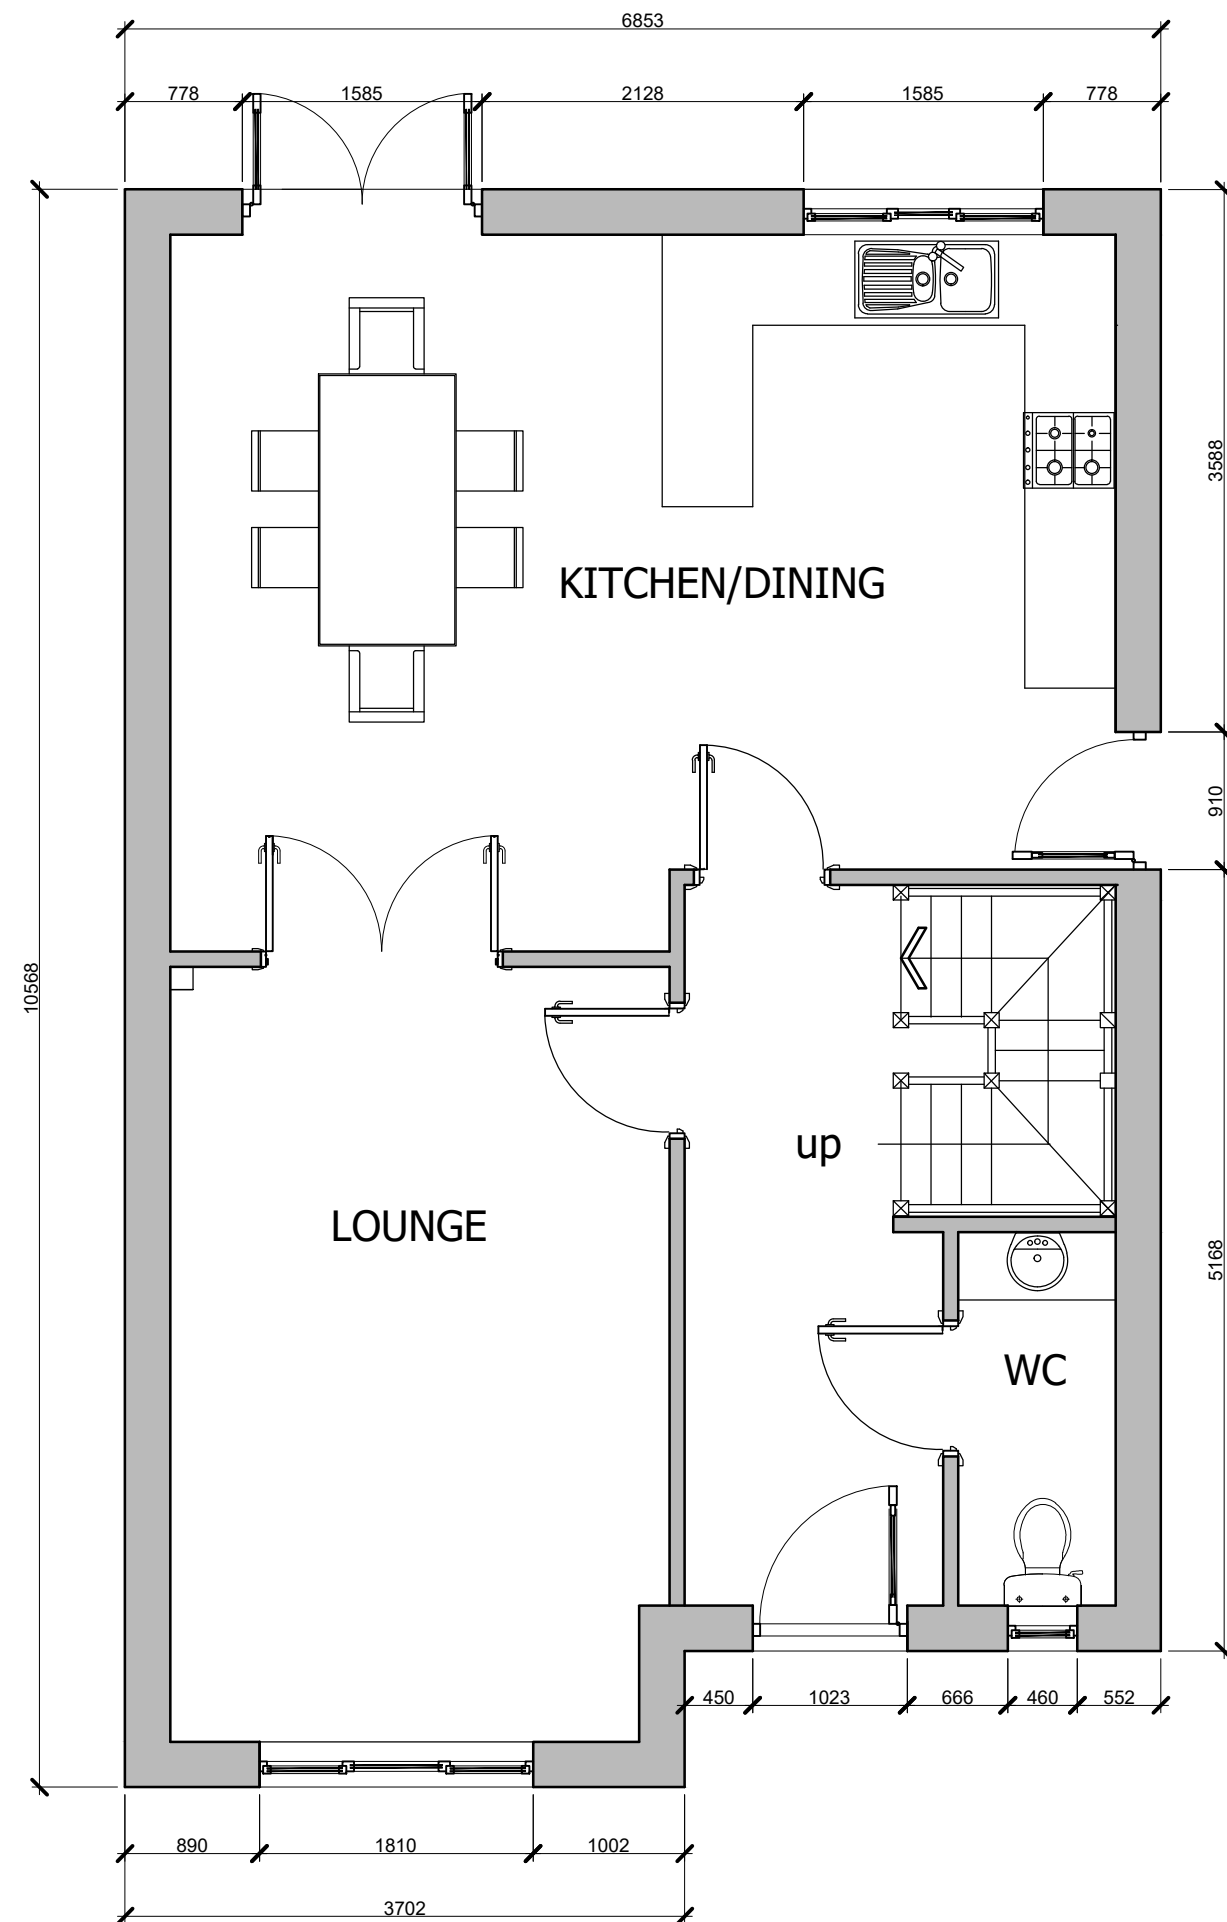

GROUND FLOOR PLAN
SCALE 1:50 @ A2

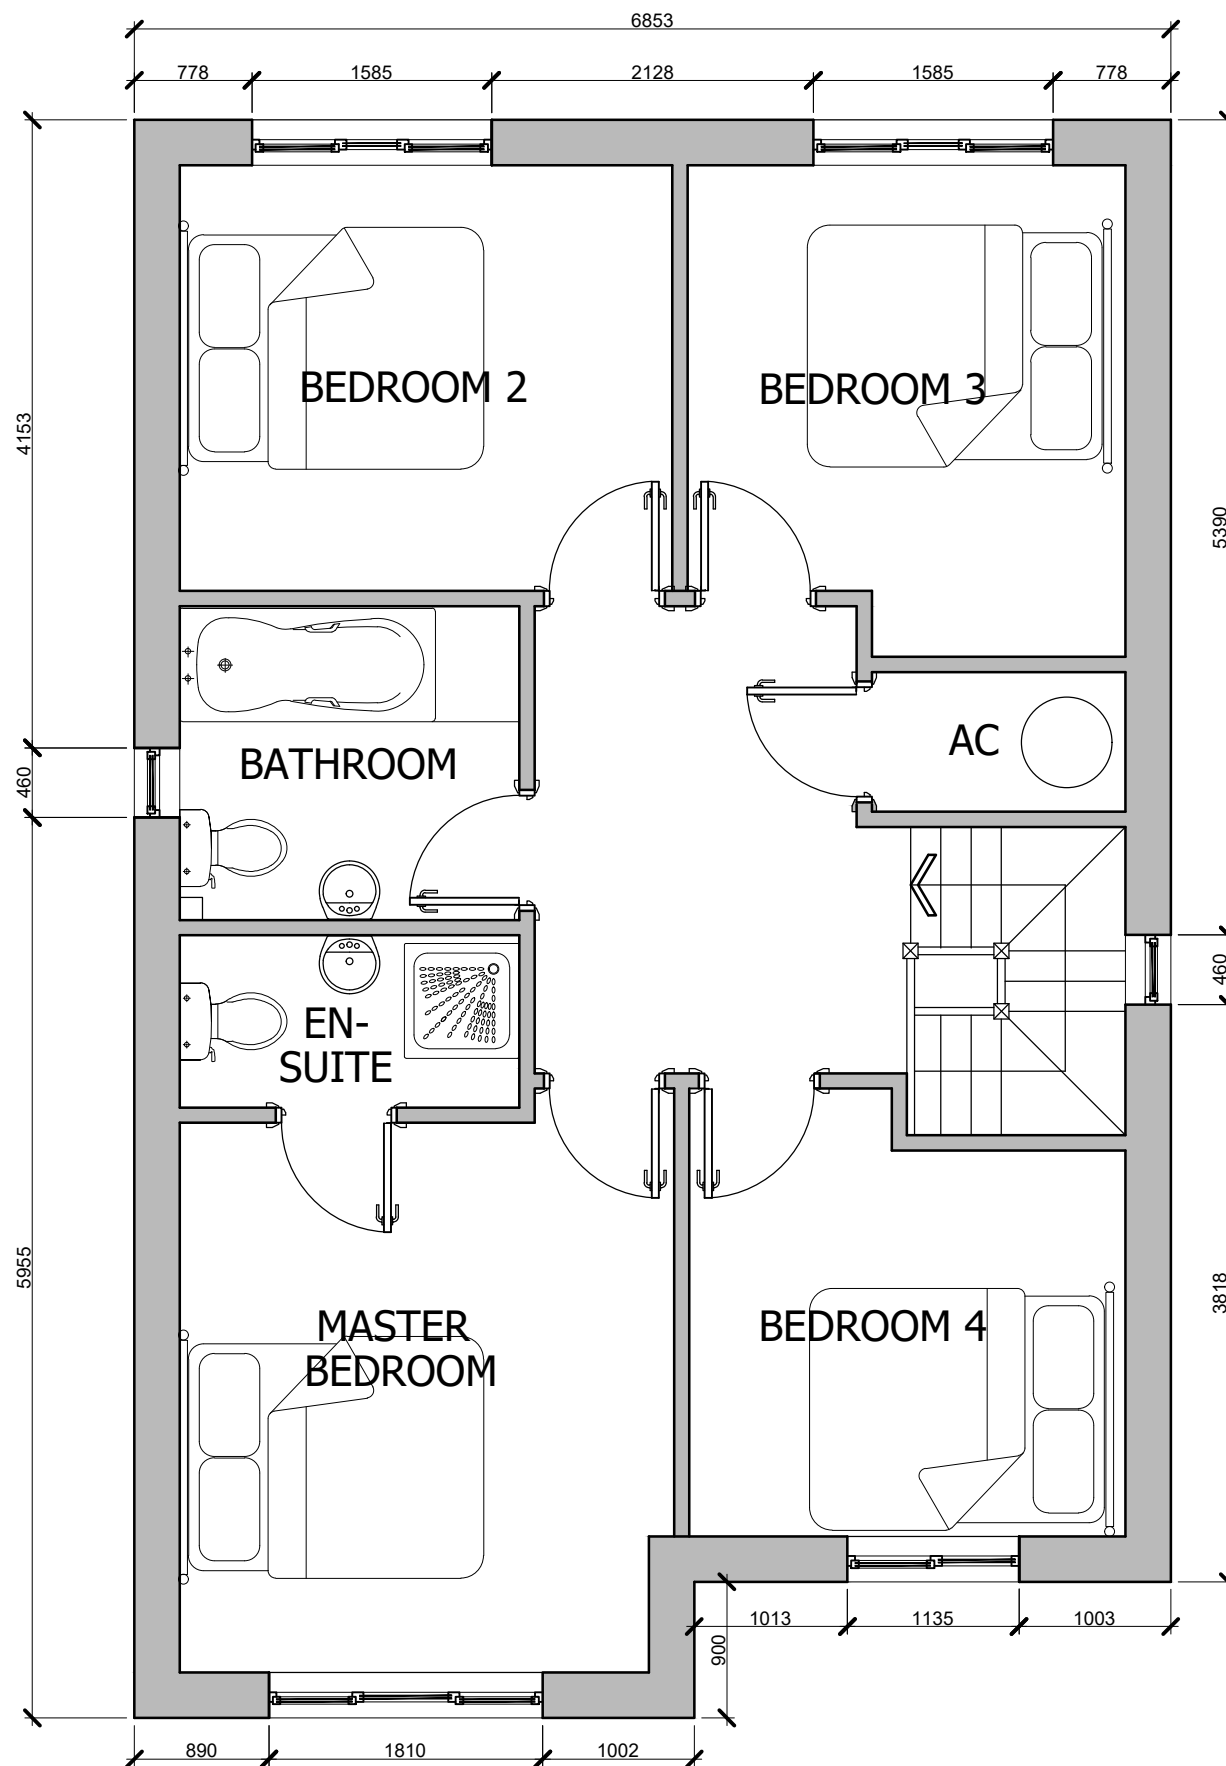

FIRST FLOOR PLAN
SCALE 1:50 @ A2

Revisions:

Rev	Date	Init	Description

DRAWING STATUS.

PLANNING

Drawing No.

HD2910_A11

Rev.

Client: MR THOMPSON
Project: CONVERSION OF BRITISH LEGION CLUB & RESIDENTIAL
DEVELOPMENT
Title: PROPOSED FLOOR PLANS - DETACHED

Scale: 1:50@A2
Date: 08.18
Drawn: CTE-
Checked:
Approved: