





PROPOSED FRONT ELEVATION
SCALE 1:100 @ A3

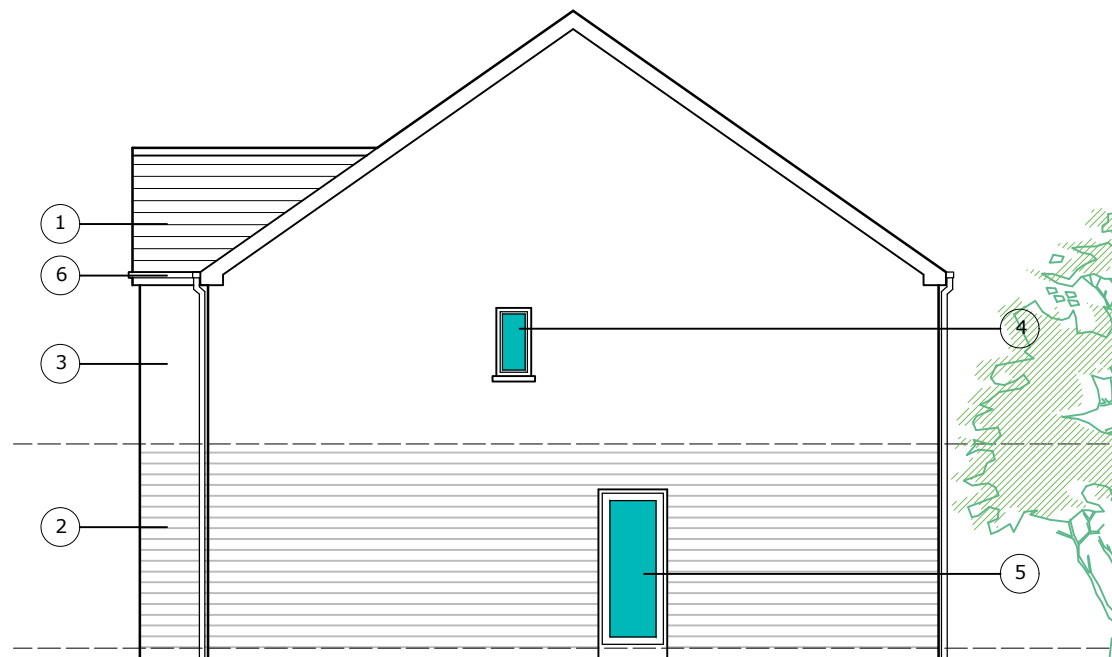

PROPOSED SIDE ELEVATION
SCALE 1:100 @ A3



PROPOSED REAR ELEVATION
SCALE 1:100 @ A3

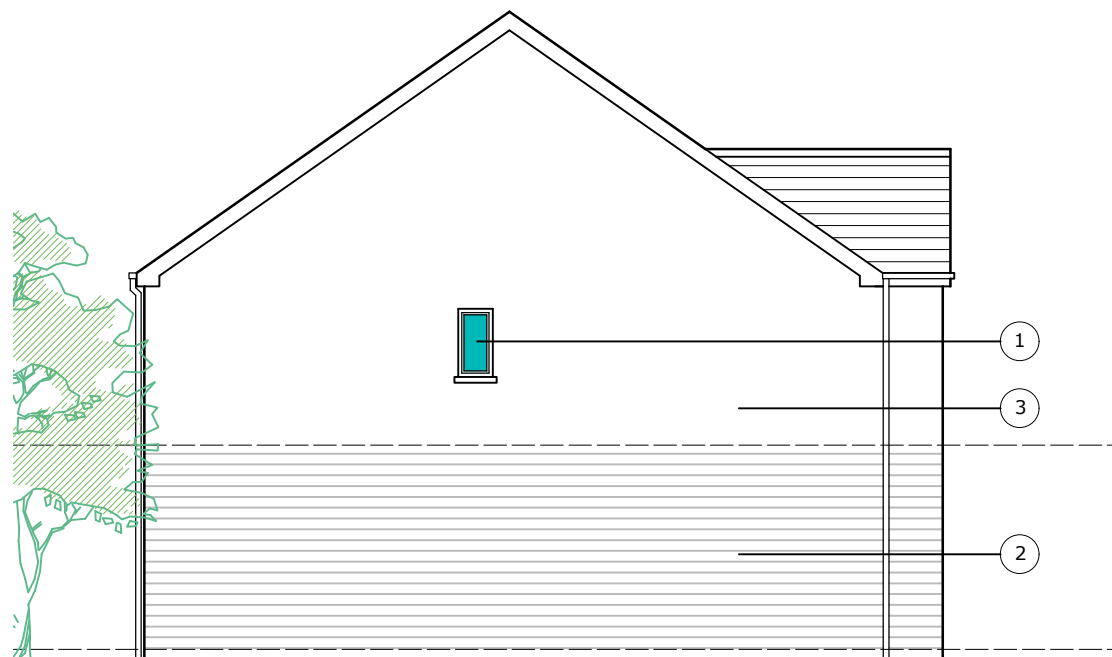

PROPOSED SIDE ELEVATION
SCALE 1:100 @ A3

LEGEND

- 1 Concrete Roof Tiles
- 2 Facing Brickwork - Colour TBC
- 3 Sand/Cement Render - Colour TBC
- 4 UPVC Double Glazed Windows
- 5 UPVC Double Glazed Door & Frame
- 6 UPVC Gutters, Fascias & Barge Boards
- 7 Hardwood Entrance Door

Revisions:

Rev'	Date	Init'	Description

DRAWING STATUS.

PLANNING

Drawing No.

HD2910_A12

Rev.

Client: MR THOMPSON
Project: CONVERSION OF BRITISH LEGION CLUB & RESIDENTIAL DEVELOPMENT
Title: PROPOSED ELEVATIONS - DETACHED

Scale: 1:50@A2
Date: 08.18
Drawn: CTE-
Checked:
Approved:



HURLEY & DAVIES
• CHARTERED SURVEYORS •
AND ARCHITECTS

12 Axis Court,
Riverside Business Park
Swansea, SA7 0AJ
TEL : 01792 791100
FAX : 01792 641110

206 High Street,
Blackwood, Caerphilly,
NP12 1AJ
TEL : 01495 225281

contactus@hurleyanddavies.co.uk
www.hurleyanddavies.co.uk

This drawing must not be scaled, figured dimensions and levels should be used. any inaccuracies must be notified to the architect.

THIS DRAWING IS COPYRIGHT