


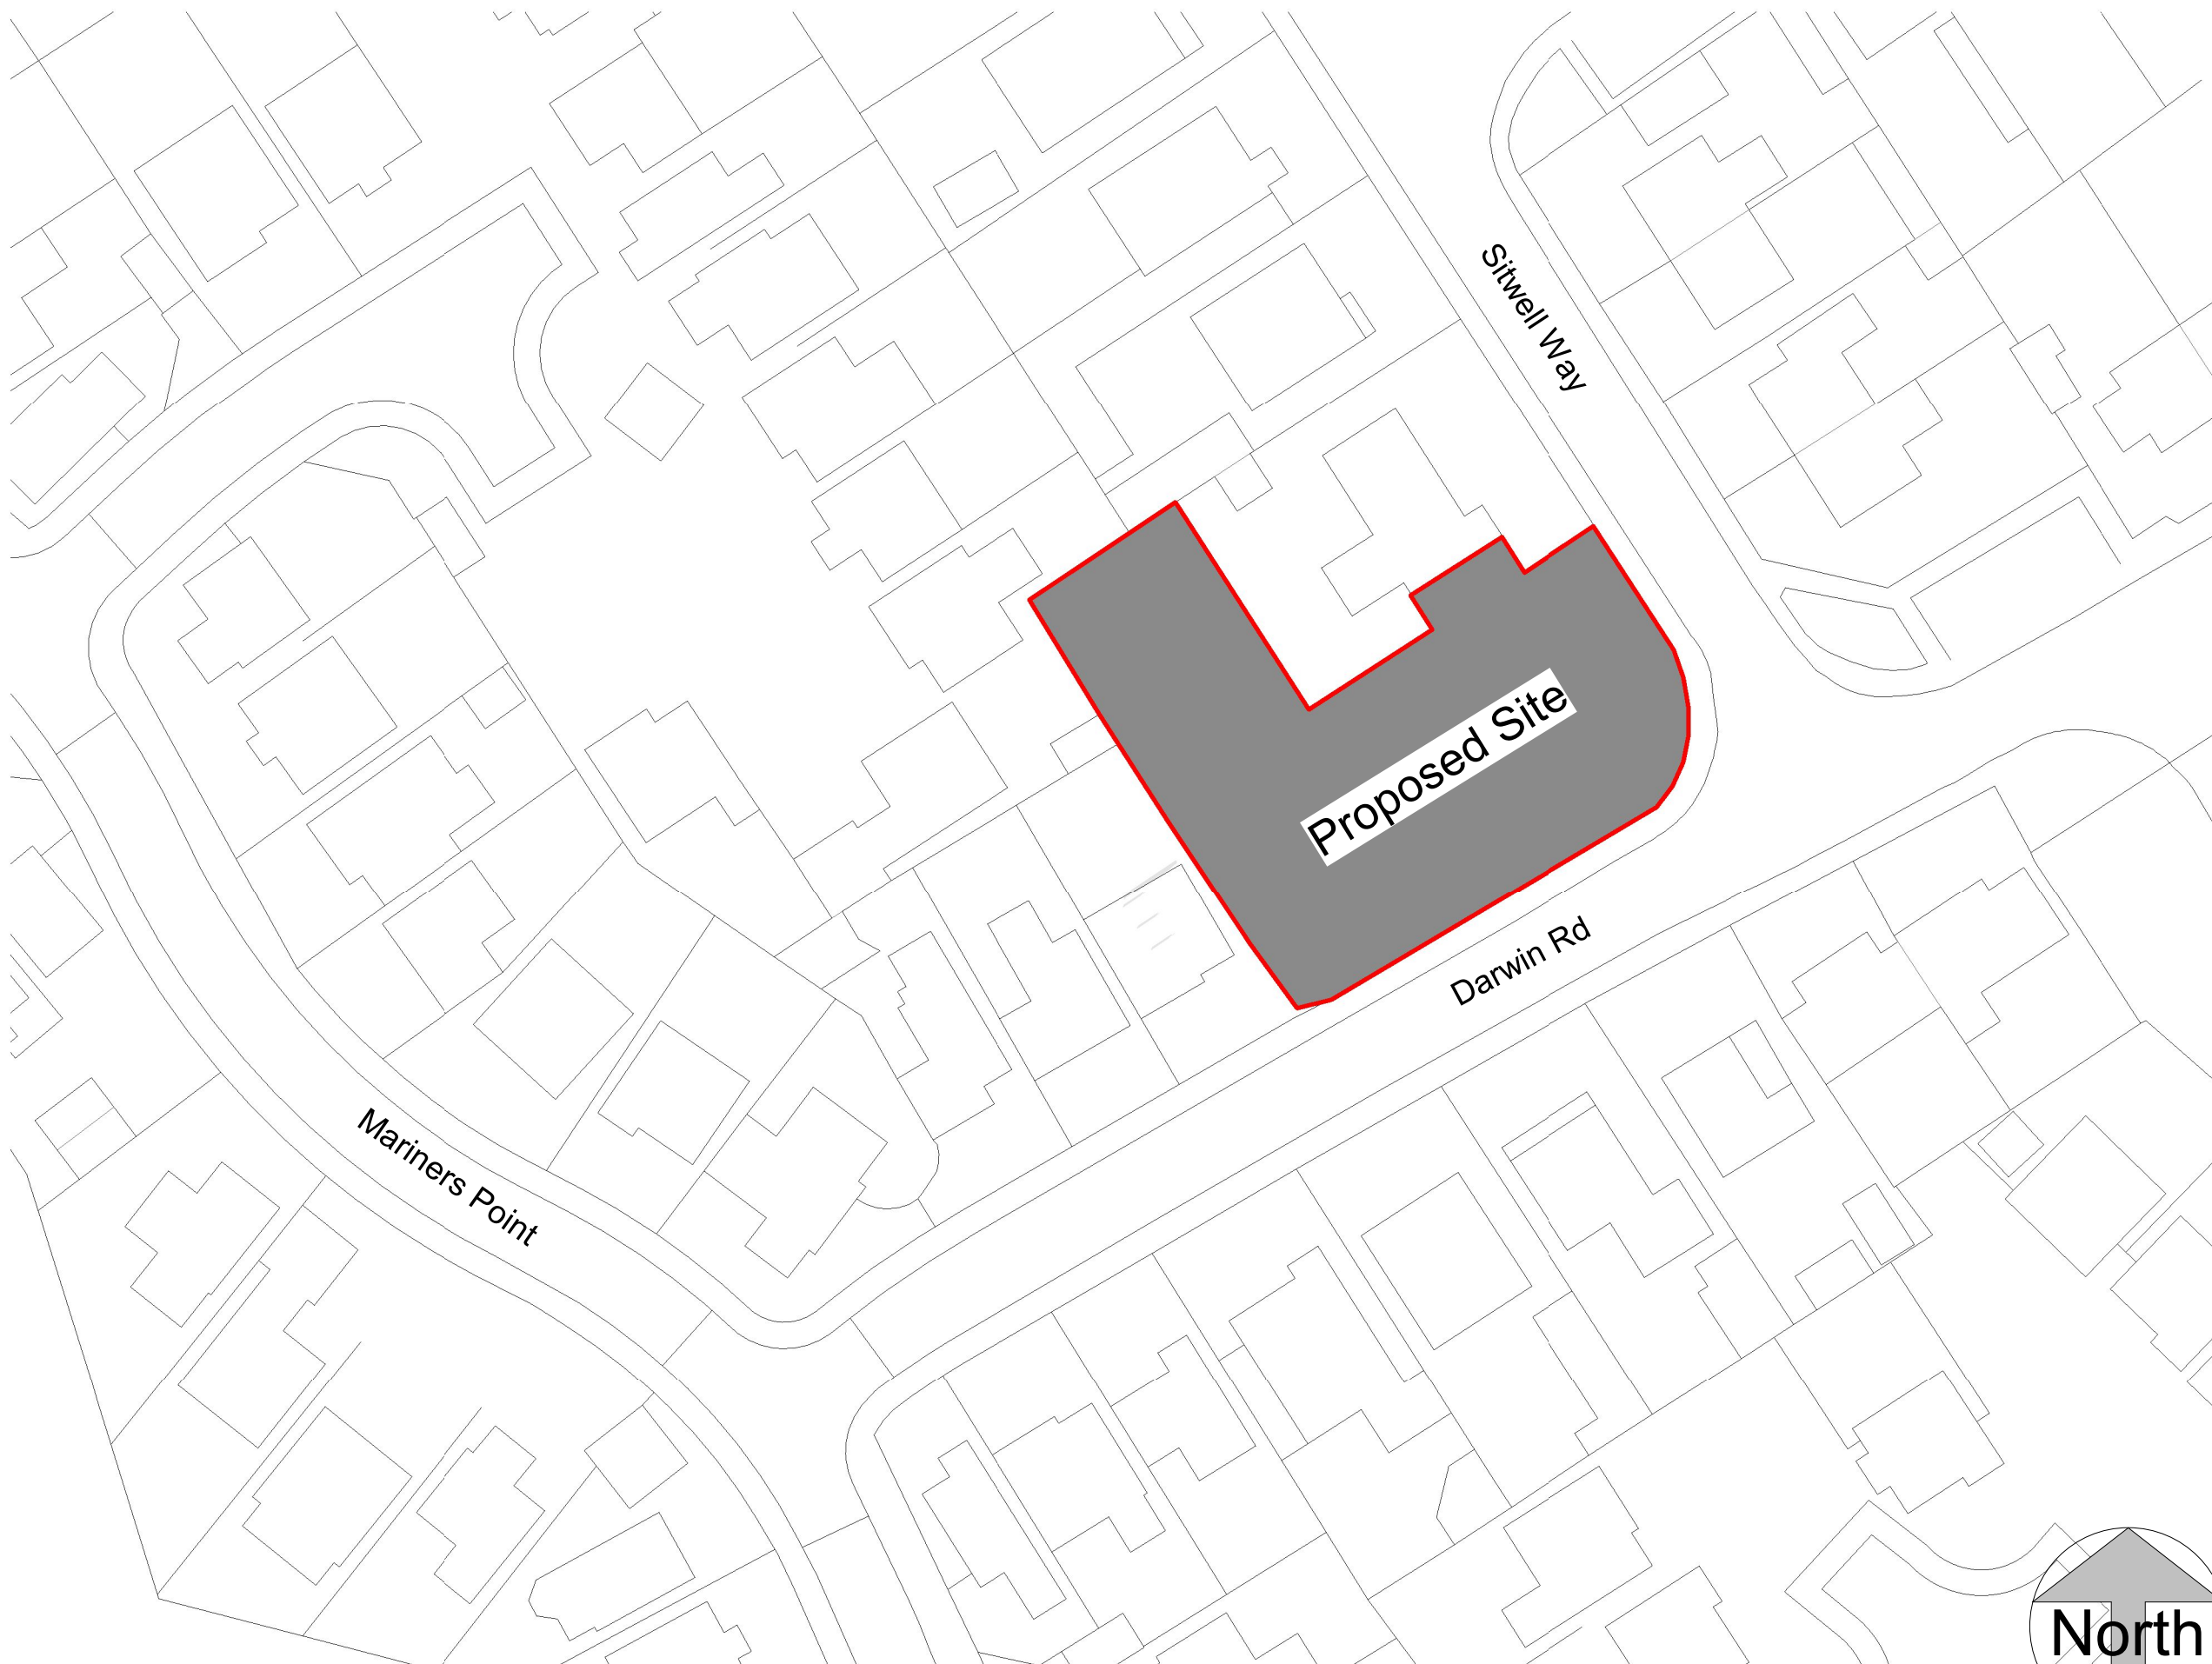

NOTES:



DRAWING STATUS

PLANNING

PROJECT

Stars Plot, Darwin Rd

TITLE

Location Plan

CLIENT

Mr J Davies

DRAWN BY
Gareth Owen

DATE
23.10.19

SCALE (@A3)
1 : 500

PROJECT NO.
GOC D JD

DRAWING NO.
A100


REV
P1

GO CONCEPT DESIGNS, 9 DARWIN RD, PORT TALBOT, SA12 6BT
GOConceptDesigns@hotmail.com

1

Location Plan

1 : 500

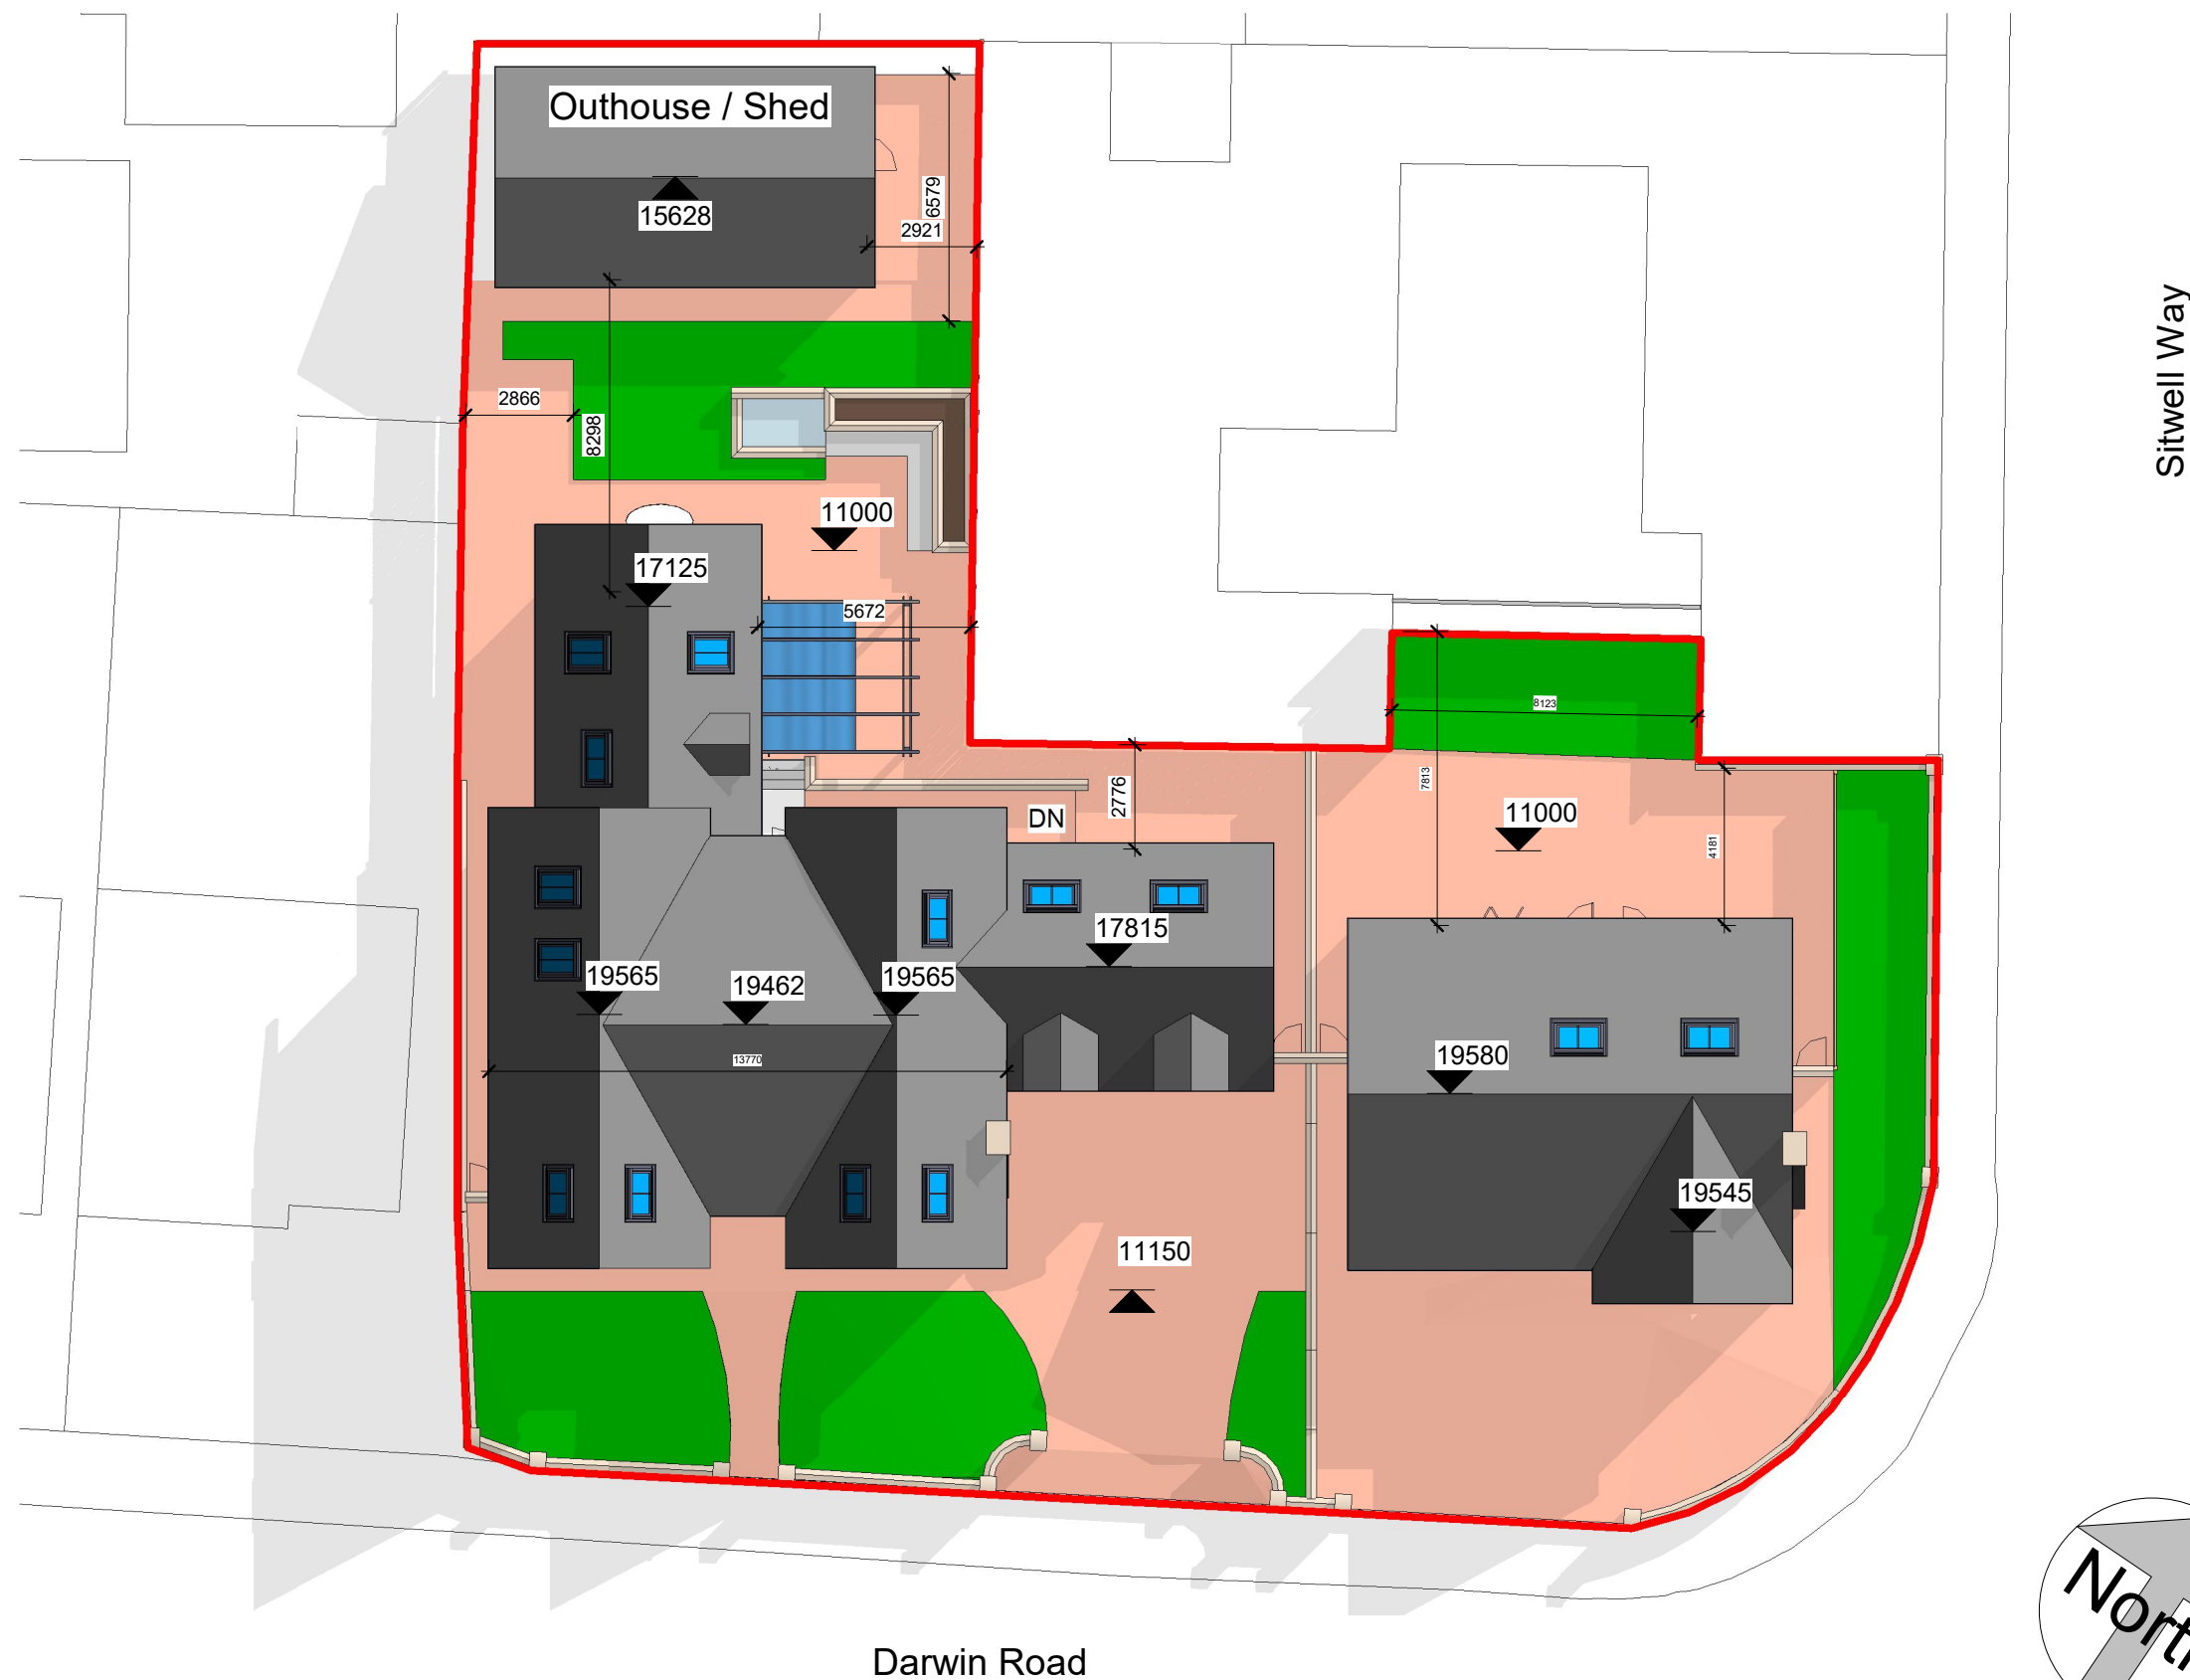

1

Site

1 : 200

NOTES:



DRAWING STATUS

PLANNING

PROJECT

Stars Plot, Darwin Rd

TITLE

Proposed Site Plan

CLIENT

Mr J Davies

DRAWN BY
Gareth Owen

DATE
23.10.19


SCALE (@A3)
1 : 200

PROJECT NO.
GOCD JD


DRAWING NO.
A102

REV
P3

GO CONCEPT DESIGNS, 9 DARWIN RD, PORT TALBOT, SA12 6BT
GOConceptDesigns@hotmail.com

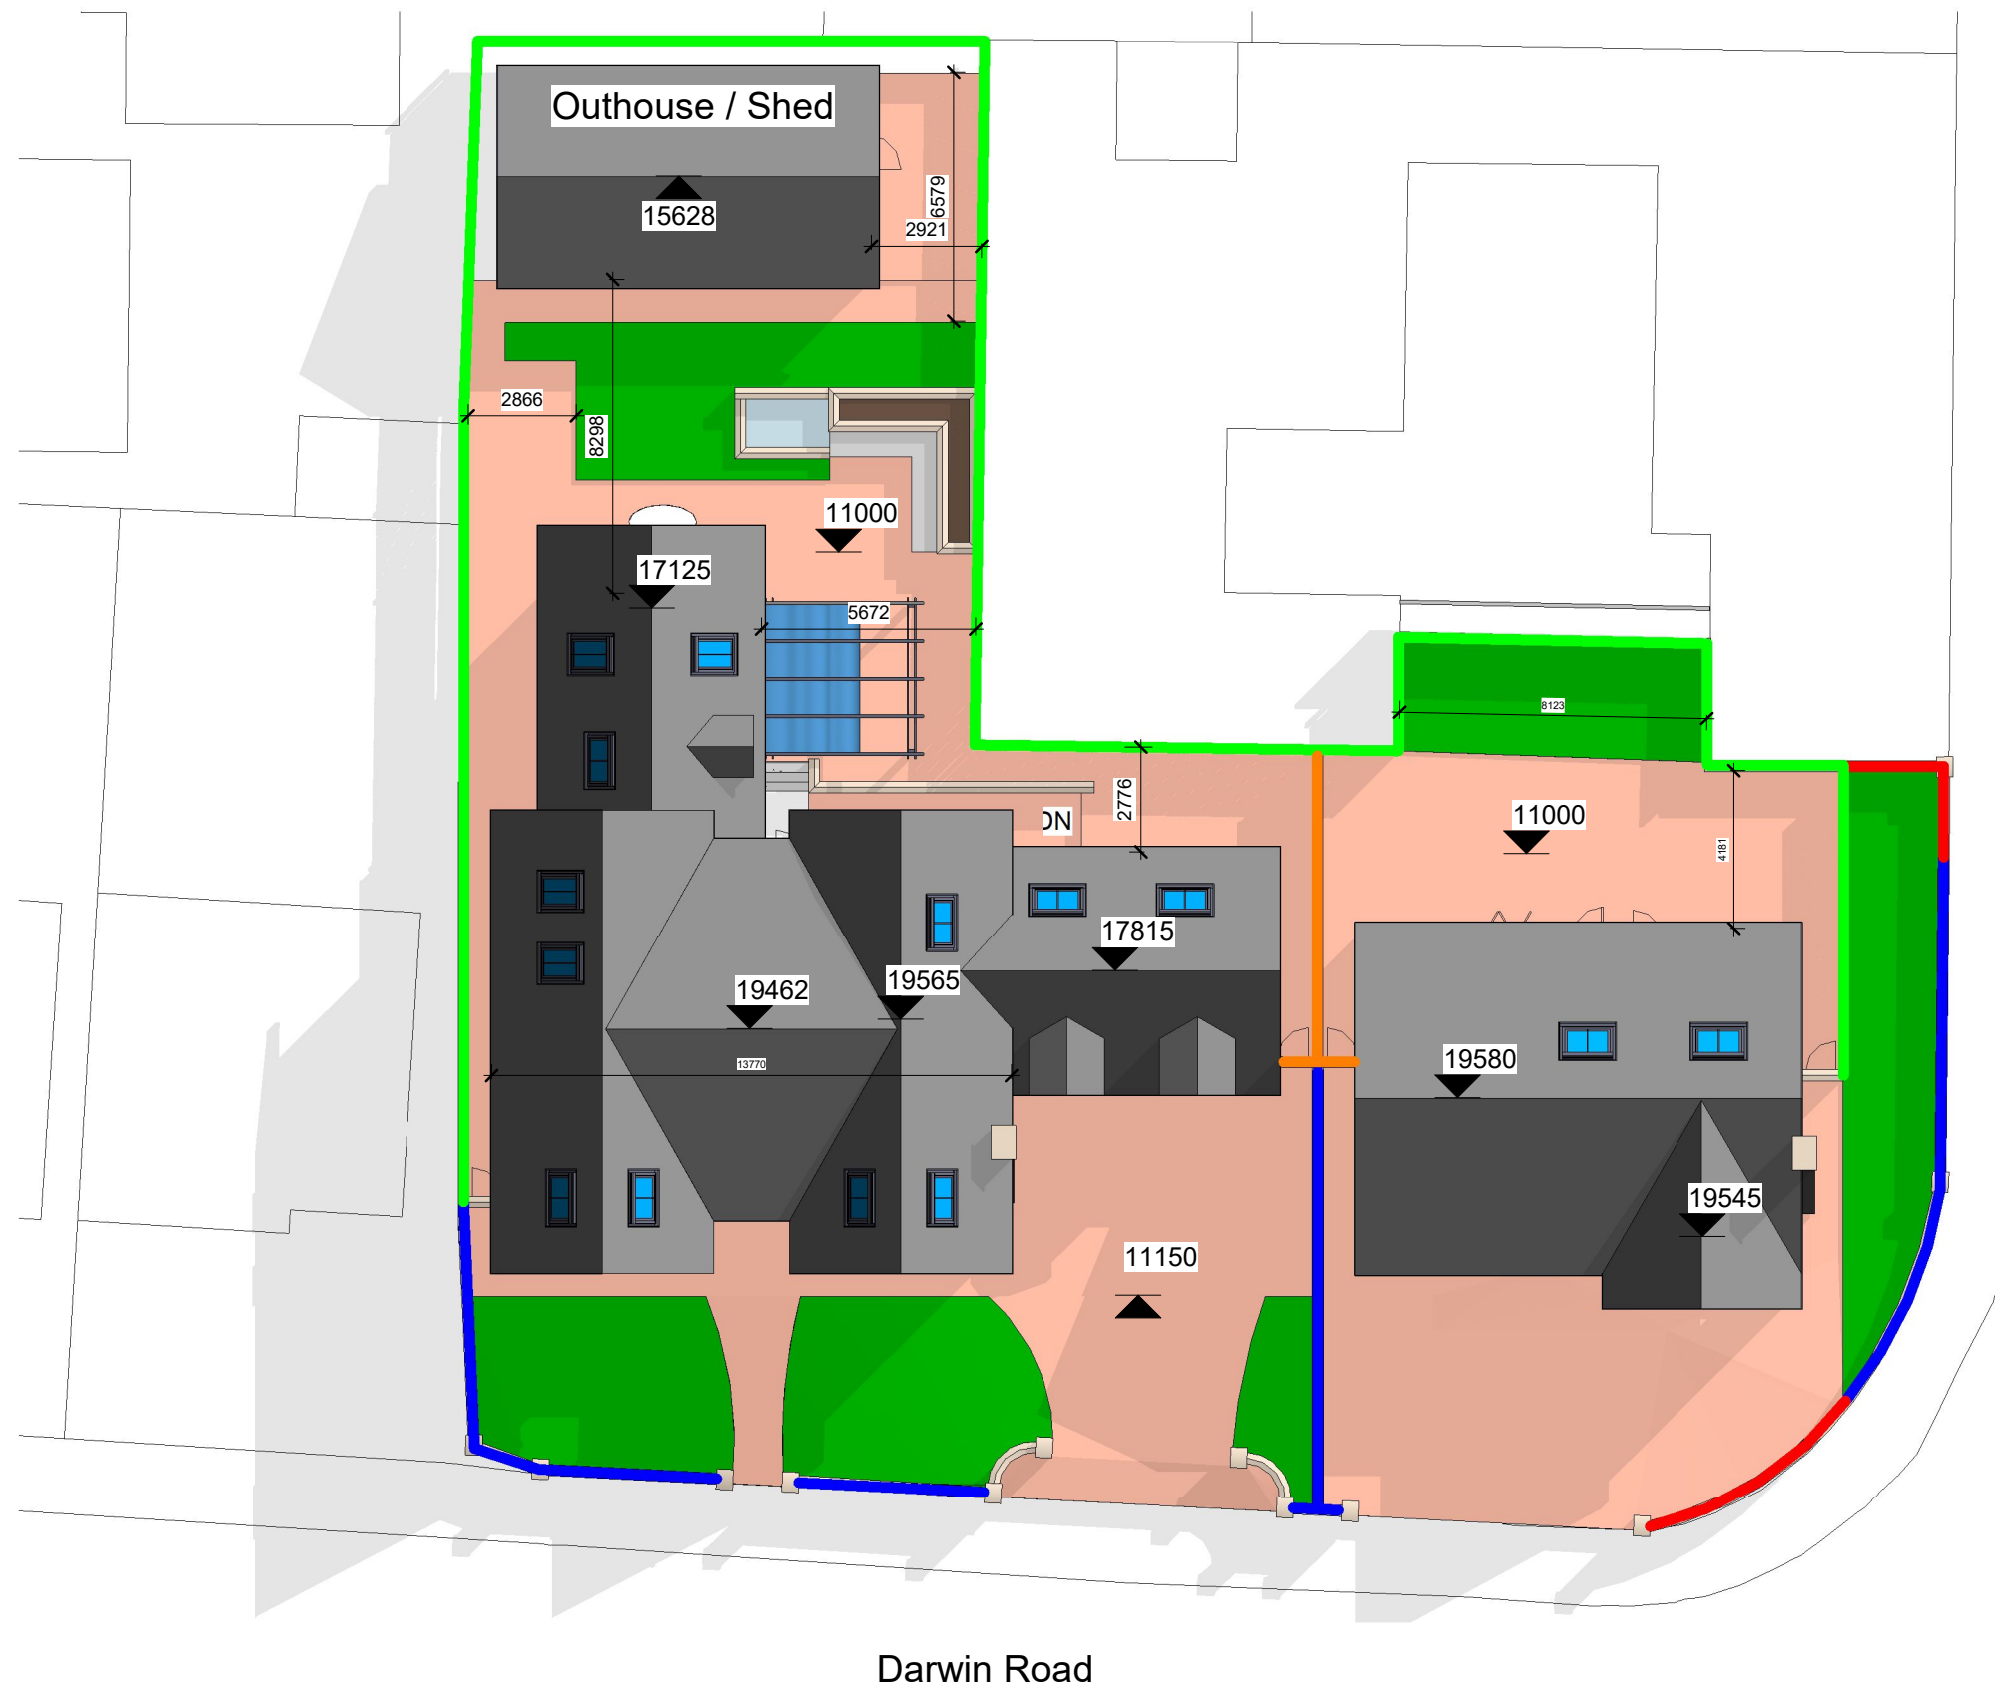

Sitwell Way

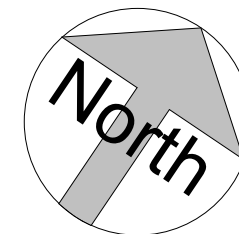

NOTES:

Please refer to Boundary Treatment Details

- 600mm Wall
- 1000mm Wall
- 1800mm Wall
- 1800mm Close Boarded Fence



DRAWING STATUS

PLANNING

PROJECT

Stars Plot, Darwin Rd

TITLE

Boundary Treatments Plan

CLIENT

Mr J Davies

DRAWN BY
Gareth Owen

DATE
23.10.19

SCALE (@A3)
1 : 200

PROJECT NO.
GOCD JD

DRAWING NO.
A103





REV
-

GO CONCEPT DESIGNS, 9 DARWIN RD, PORT TALBOT, SA12 6BT
GOConceptDesigns@hotmail.com

1

Boundary Treatments

1 : 200

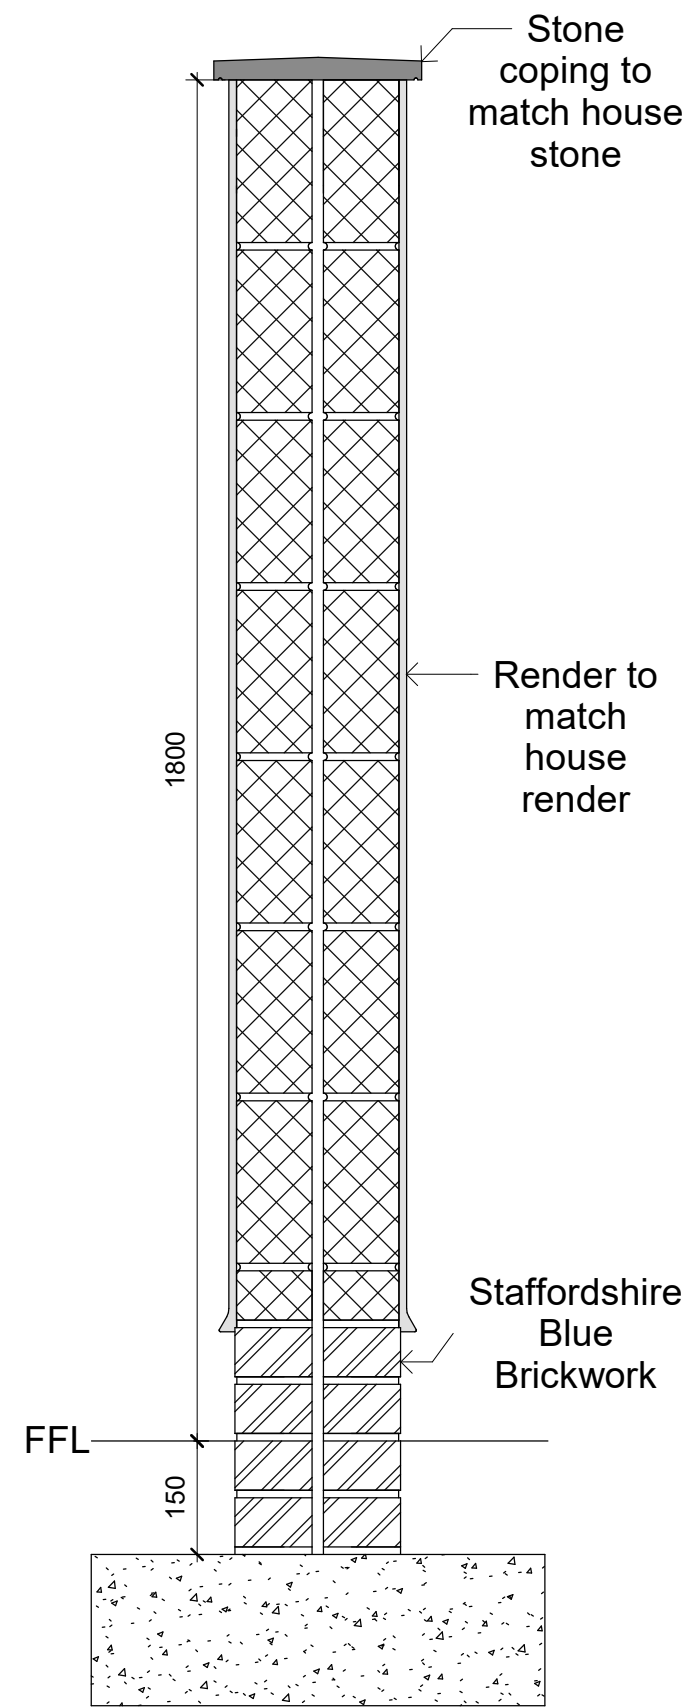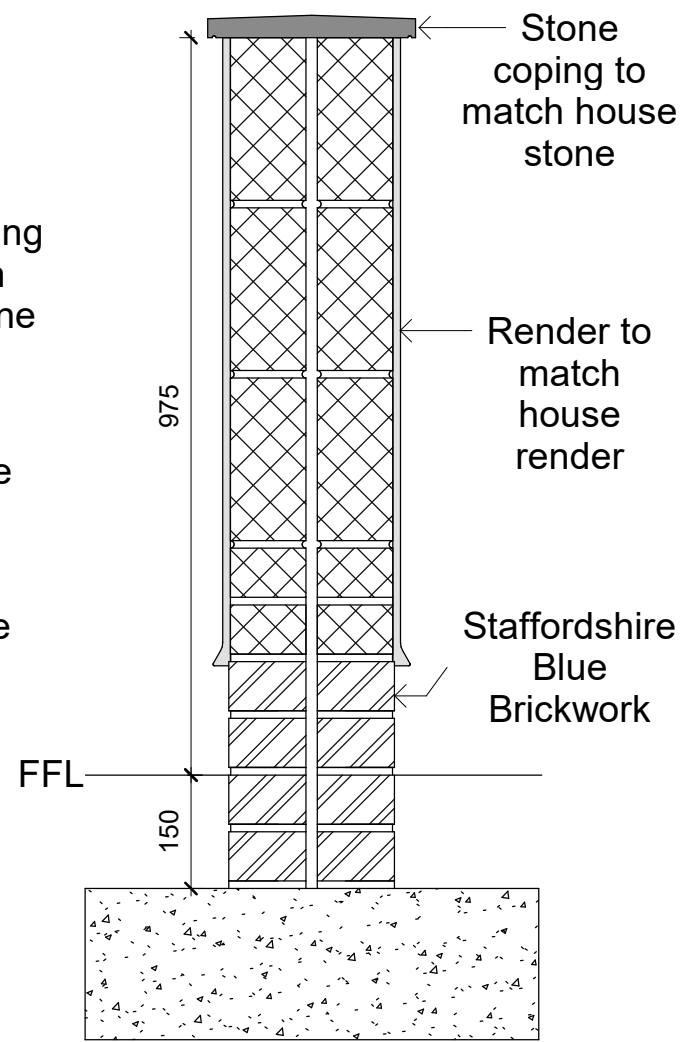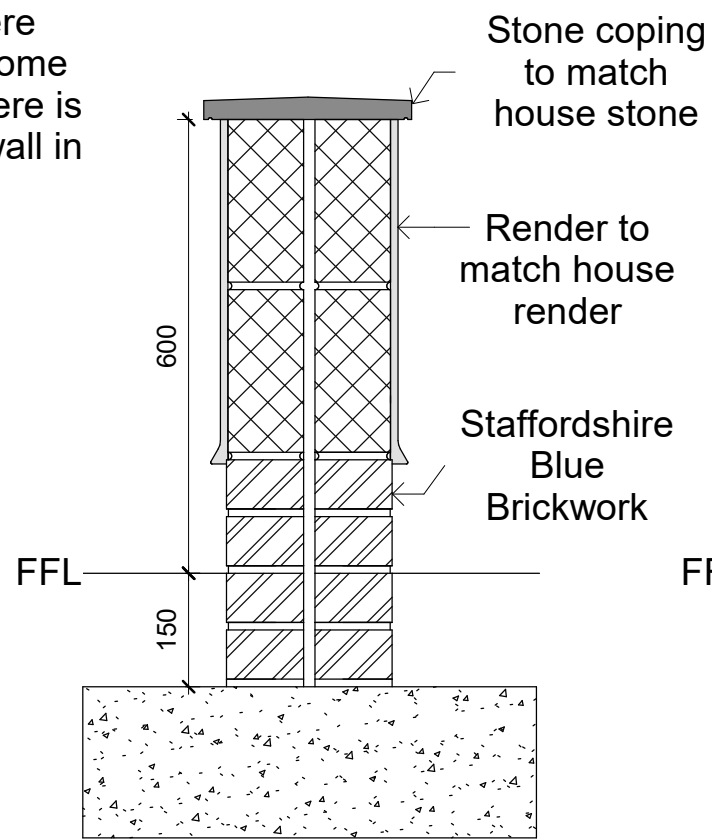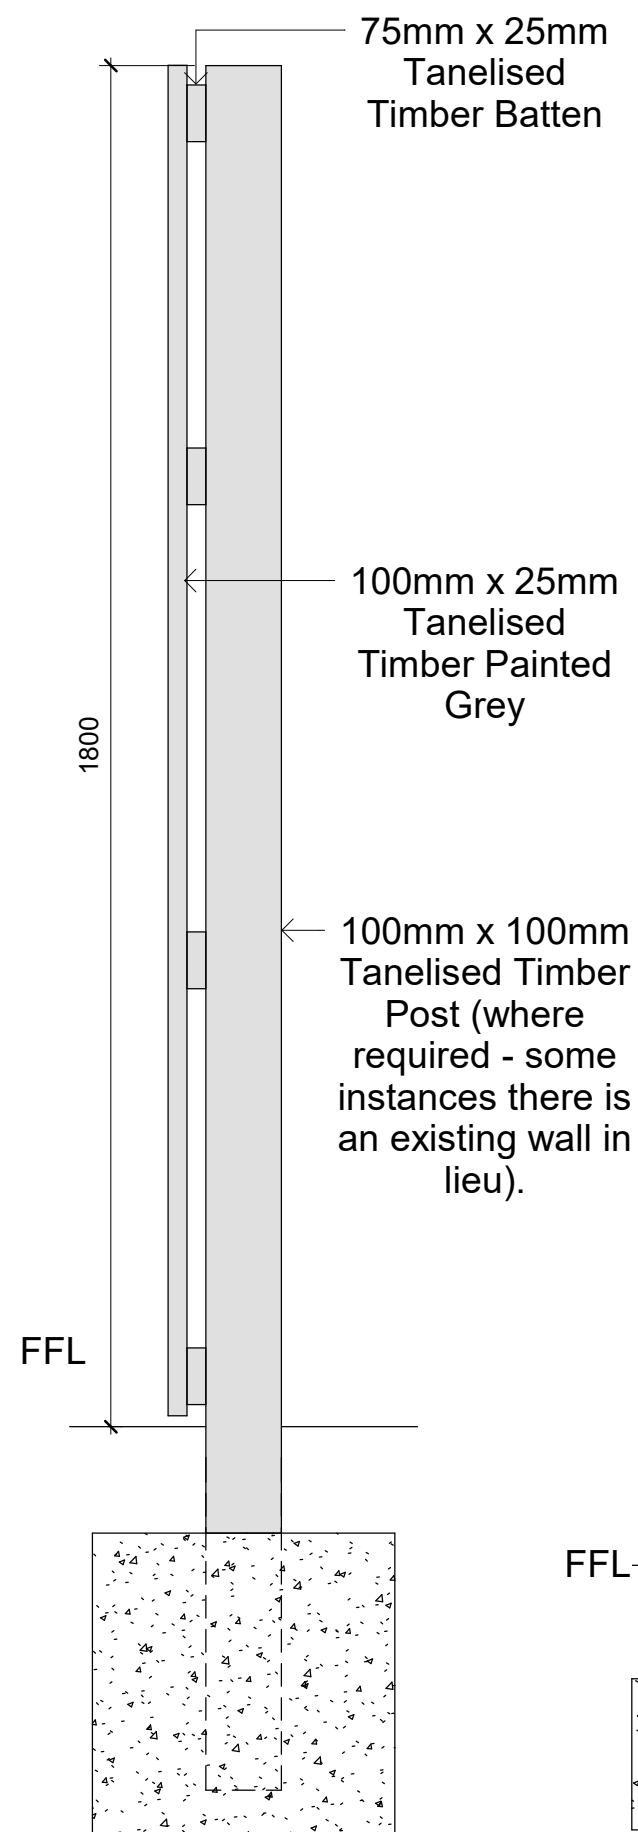

NOTES:

DRAWING STATUS

PLANNING

PROJECT

Stars Plot, Darwin Rd

TITLE

Boundary Treatment Details

CLIENT

Mr J Davies

DRAWN BY
Gareth Owen

DATE
23.10.19


SCALE (@A3)
1 : 10

PROJECT NO.
GOCDD JD


DRAWING NO.
A104

REV
-


GO CONCEPT DESIGNS, 9 DARWIN RD, PORT TALBOT, SA12 6BT
GOConceptDesigns@hotmail.com

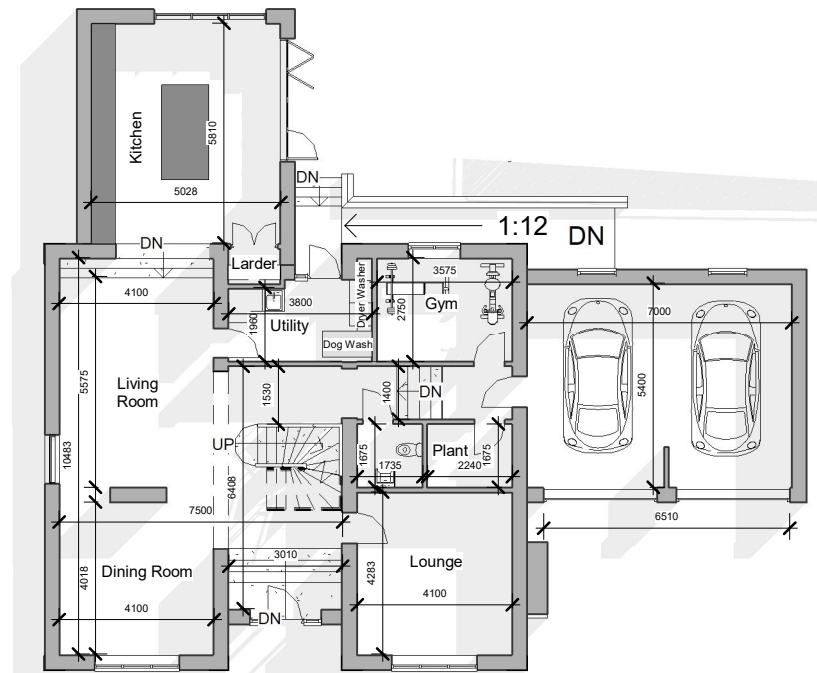

1 Level 0
1 : 200

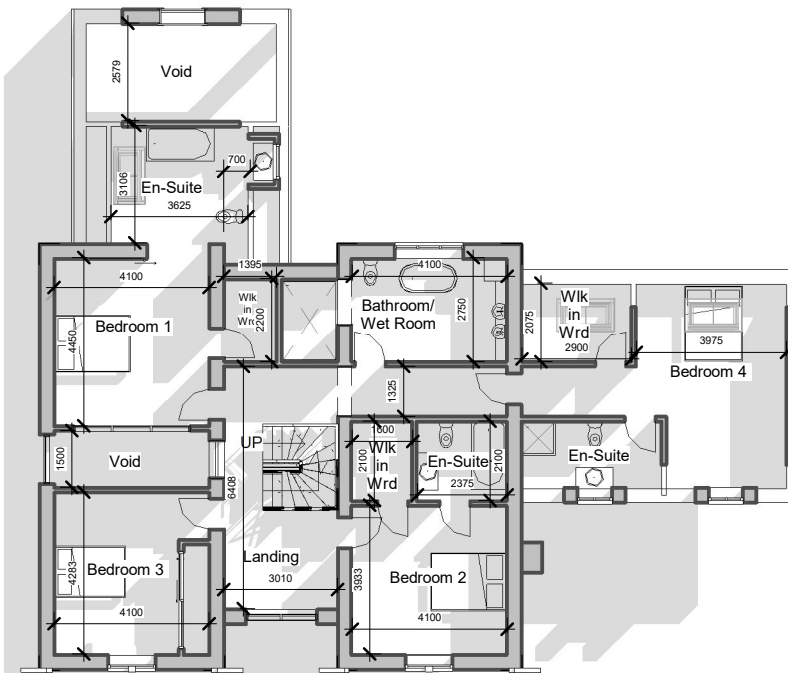

2 Level 1
1 : 200

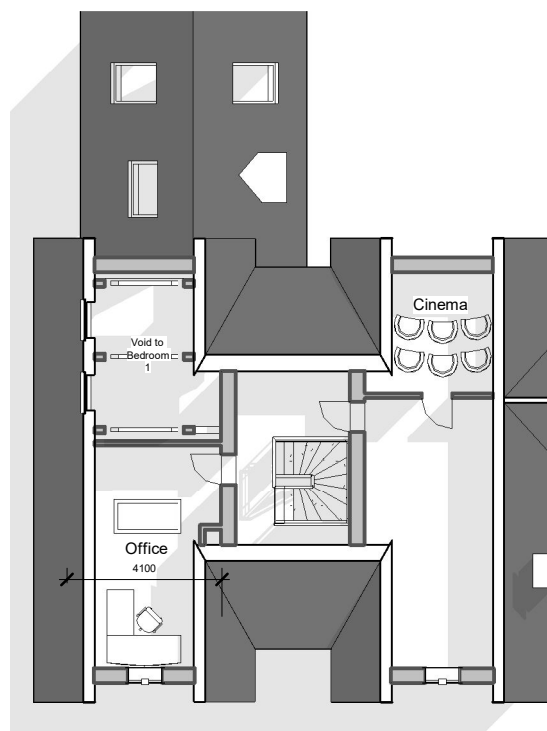

3 Level 2
1 : 200




4 Roof Plan
1 : 200


NOTES:




DRAWING STATUS	
PLANNING	
PROJECT	
Stars Plot, Darwin Rd	
TITLE	
House 1 Floor Plans	
CLIENT	
Mr J Davies	
DRAWN BY Gareth Owen	DATE 23.10.19
SCALE (@A3) 1 : 200	PROJECT NO. GOCJ JD
DRAWING NO. A300	REV P2
GO CONCEPT DESIGNS, 9 DARWIN RD, PORT TALBOT, SA12 6BT GOCConceptDesigns@hotmail.com	

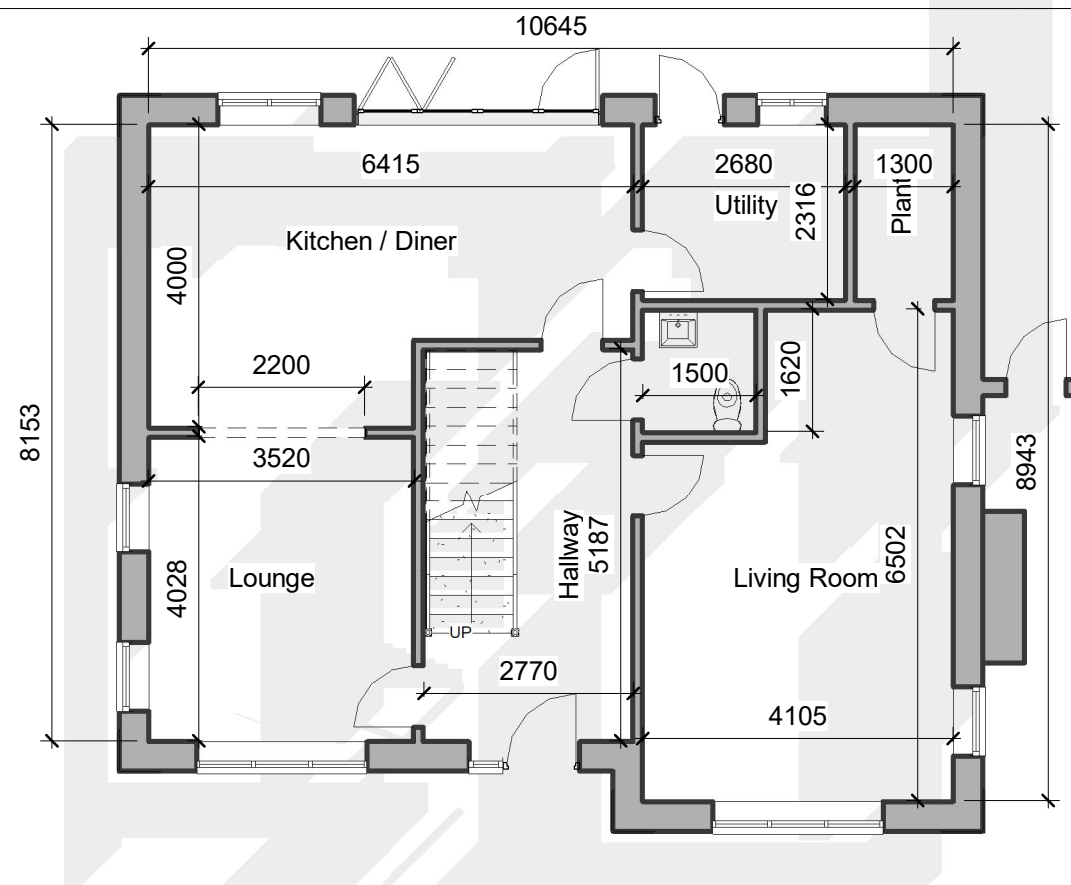


1 Level 0 - House 2
1 : 100

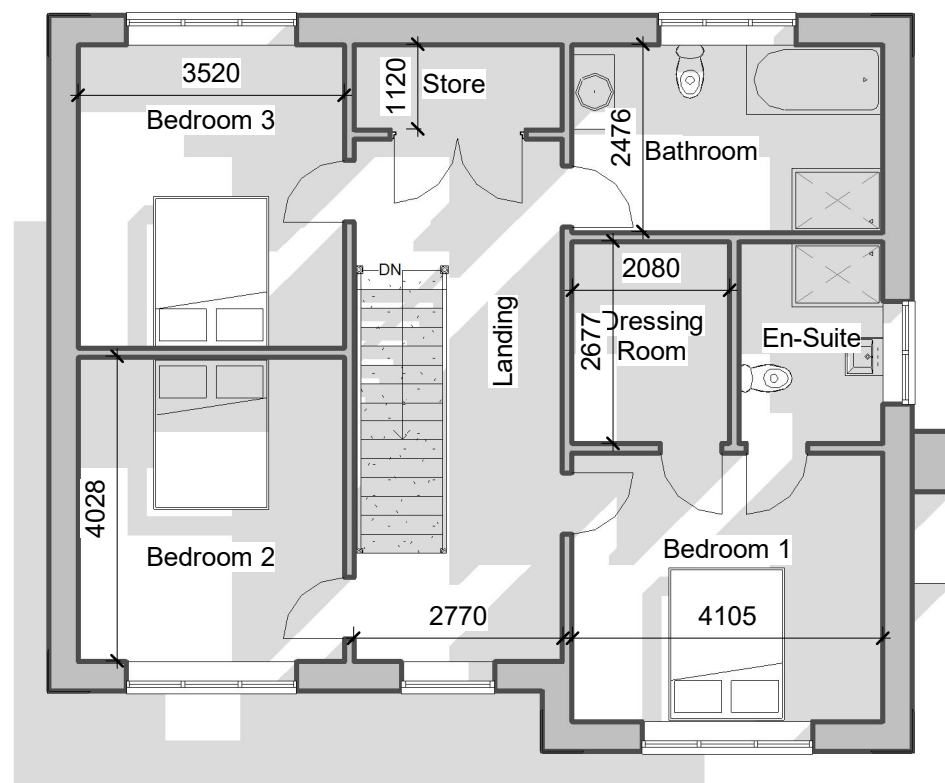

2 Level 1 - House 2
1 : 100

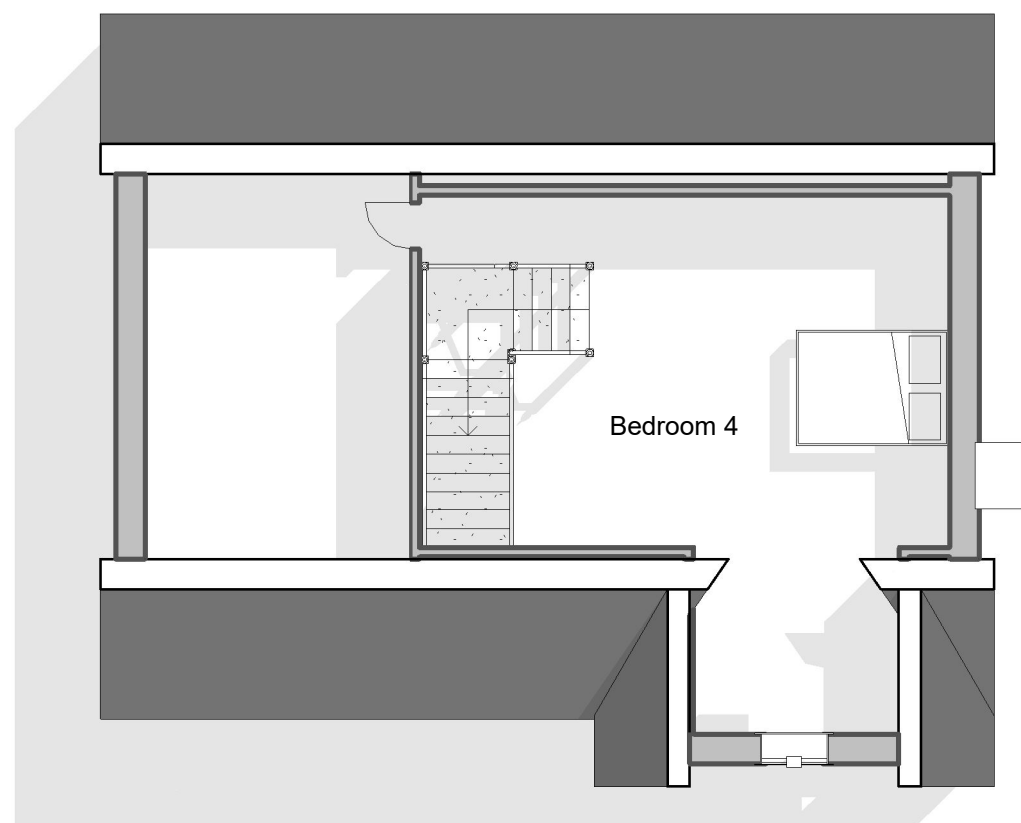

3 Level 2 - House 2
1 : 100

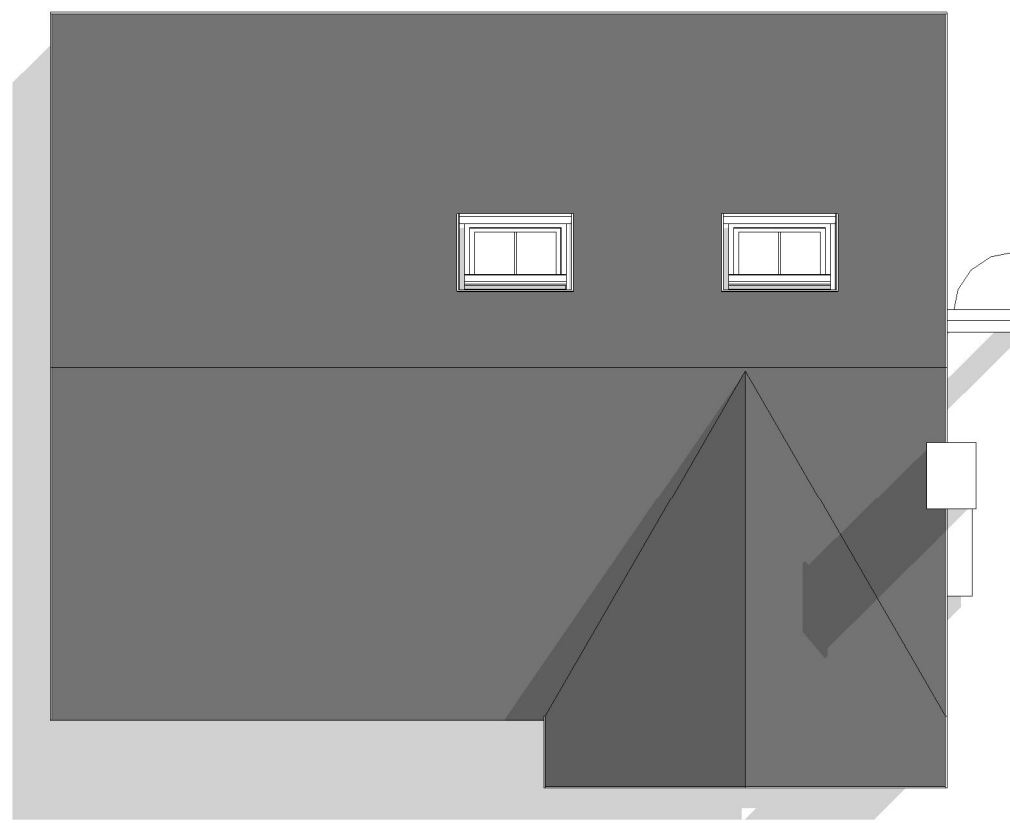

4 Roof Plan - House 2
1 : 100

NOTES:



DRAWING STATUS

PLANNING

PROJECT

Stars Plot, Darwin Rd

TITLE

House 2 Floor Plans

CLIENT

Mr J Davies

DRAWN BY
Gareth Owen

DATE
23.10.19

SCALE (@A3)
1 : 100

PROJECT NO.
GOCDD JD

DRAWING NO.
A301

REV
P1

GO CONCEPT DESIGNS, 9 DARWIN RD, PORT TALBOT, SA12 6BT
GOConceptDesigns@hotmail.com



1 Plot 1 - Front Elevation
1 : 200



2 Plot 1 - Right Elevation
1 : 200



3 Plot 1 - Rear Elevation
1 : 200



4 Plot 1 - Left Elevation
1 : 200




5 Plot 2 - Front Elevation
1 : 200



6 Plot 2 - Right Elevation
1 : 200



7 Plot 2 - Rear Elevation
1 : 200

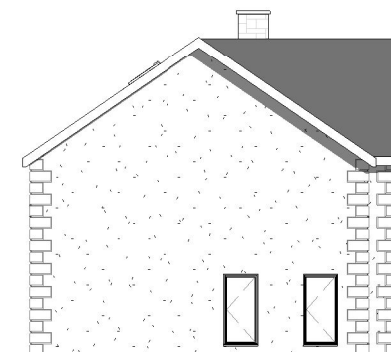

8 Plot 2 - Left Elevation
1 : 200

NOTES:



DRAWING STATUS

PLANNING

PROJECT

Stars Plot, Darwin Rd

TITLE

Proposed Elevations

CLIENT

Mr J Davies

DRAWN BY
Gareth Owen

DATE
23.10.19

SCALE (@A3)
1 : 200

PROJECT NO.
GOCJ JD

DRAWING NO.
A401

REV
P3

GO CONCEPT DESIGNS, 9 DARWIN RD, PORT TALBOT, SA12 6BT
GOConceptDesigns@hotmail.com