


PROPOSED SITE PLAN  
Scale 1:250

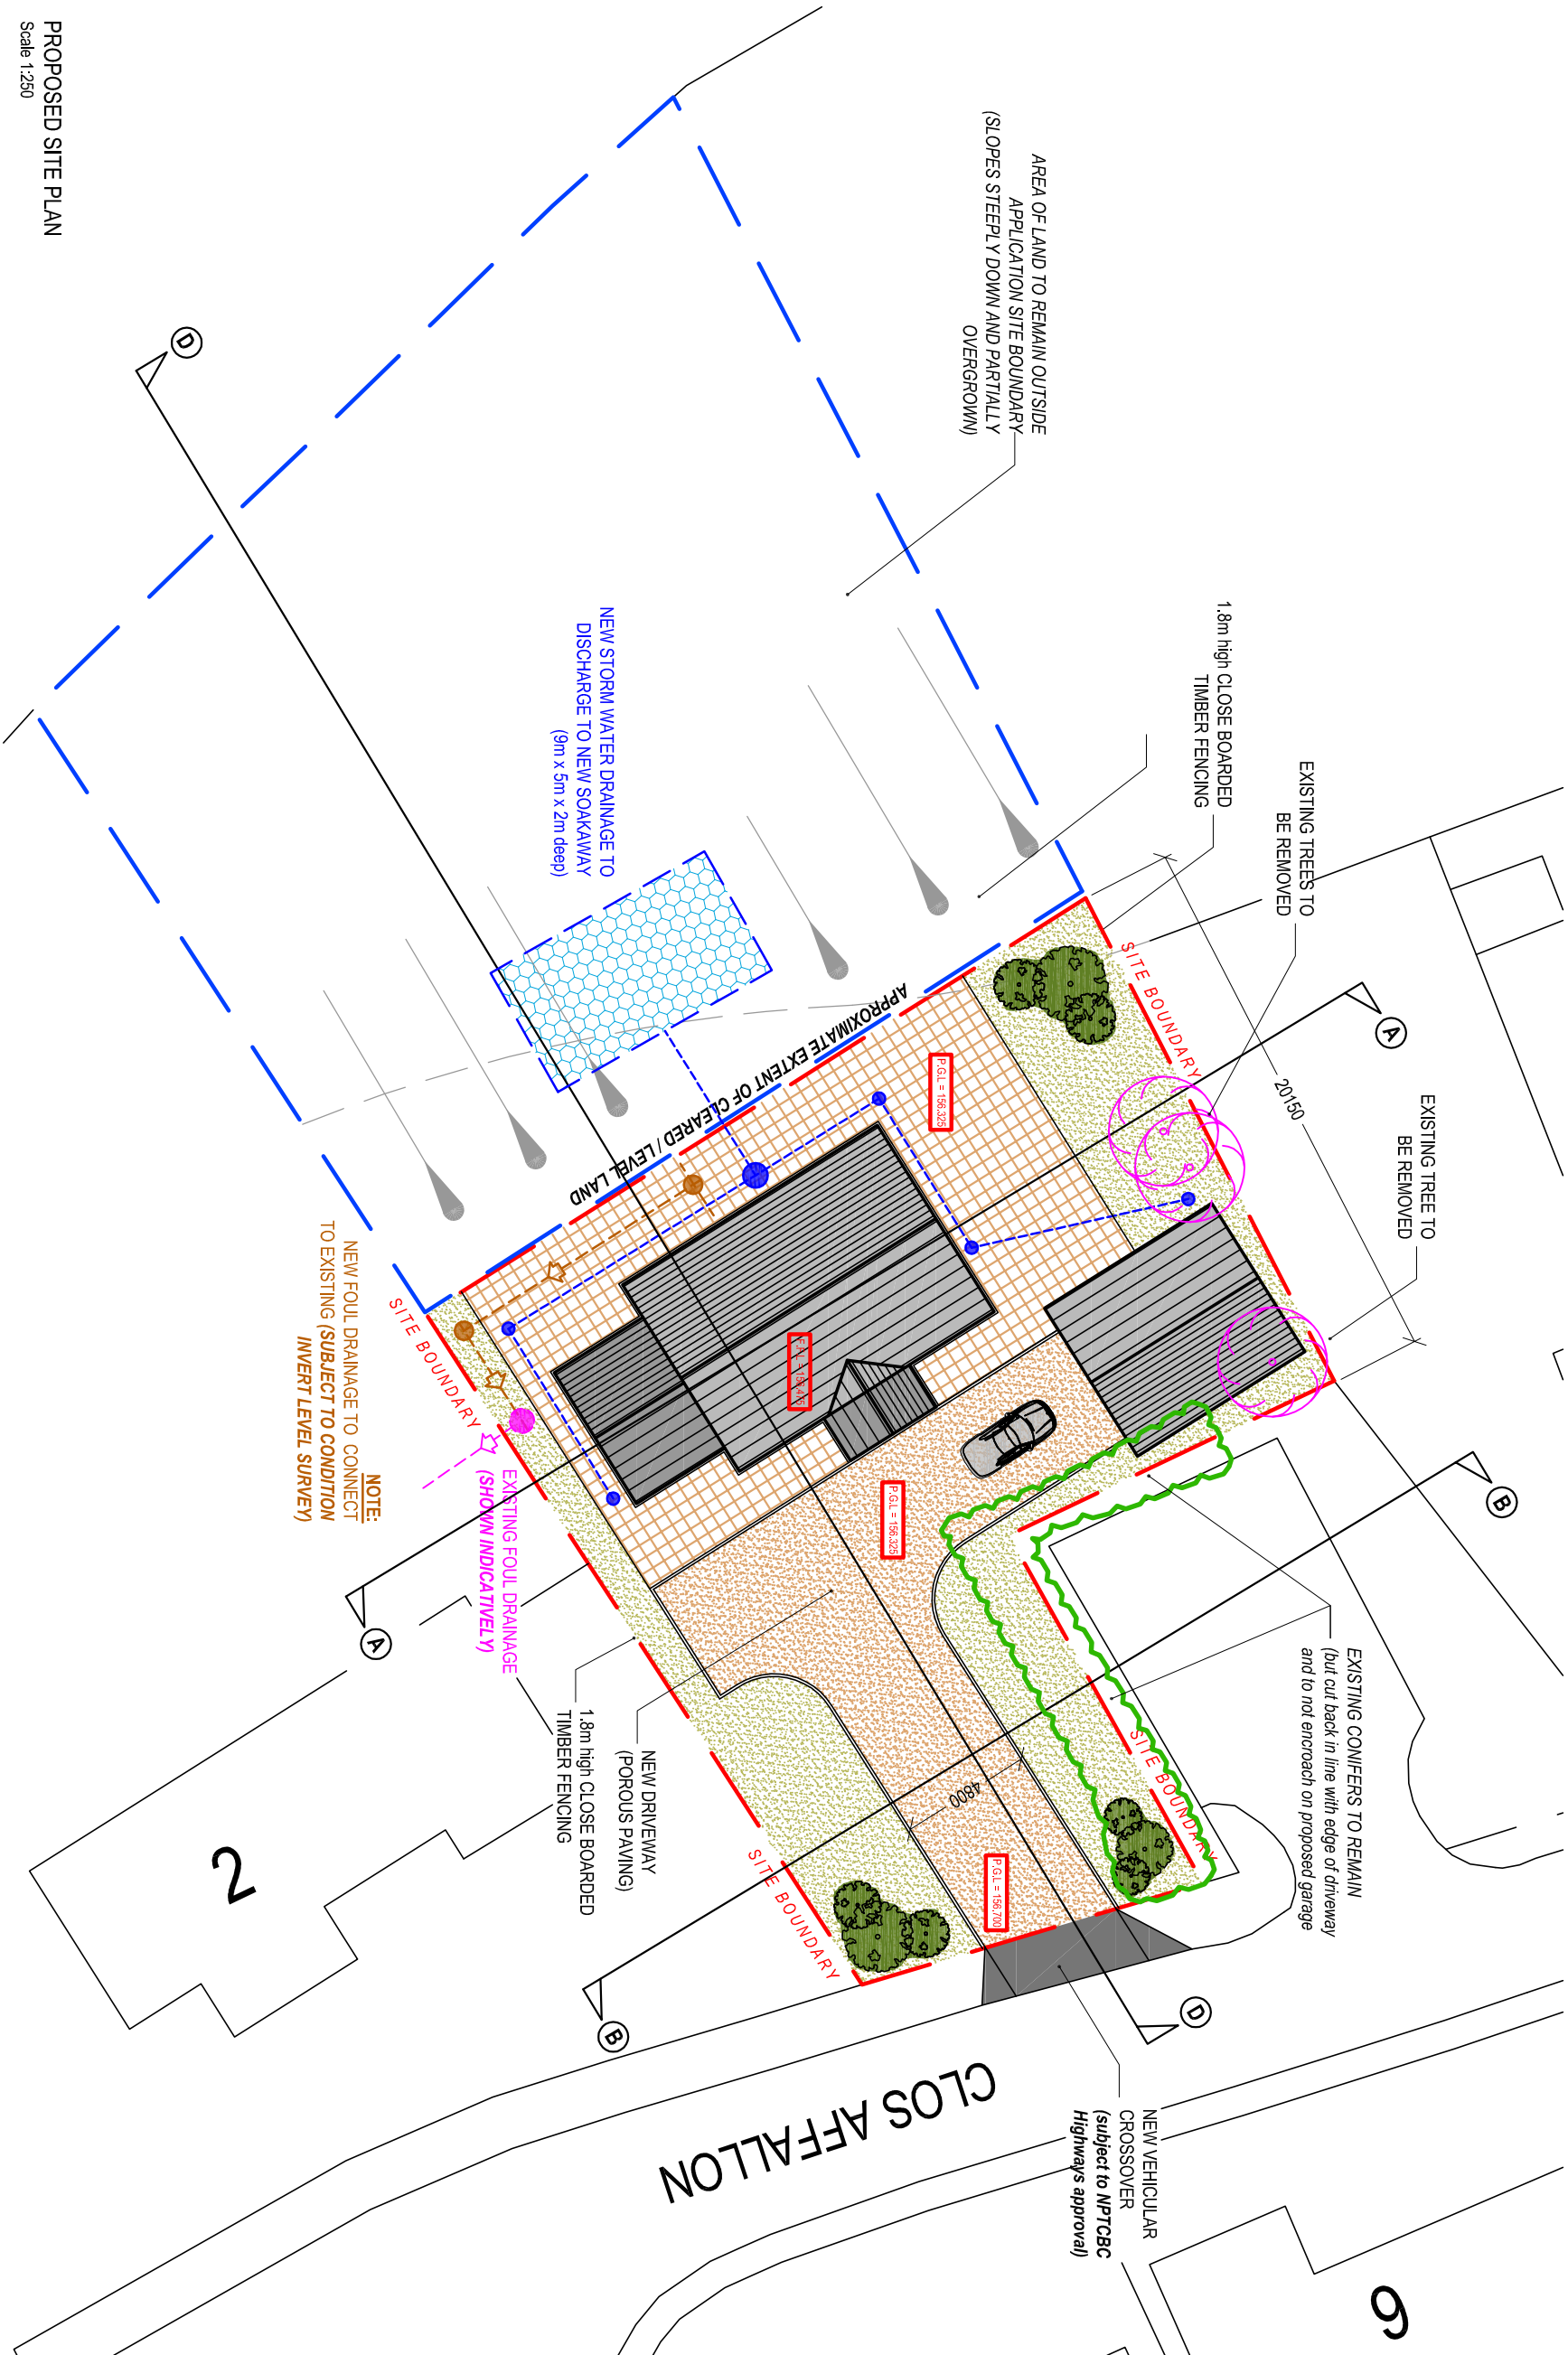

Client:

Mr. & Mrs G. Thomas  
3 Clos Afallon  
Gwaun Cae Gurwen  
Ammanford

Project Title:

PROPOSED NEW DWELLING on Land at Clos Afallon Gwaun Cae Gurwen

General Notes:

1. Do not scale from this drawing, take figured dimensions only.
2. Dimensions are in millimeters unless otherwise stated.

Drawing Issue:

Drawing Title:

PROPOSED SITE PLAN

Drawing No:

004

Revision:

D

Date:

24-07-2017

Revised:

23-10-2019

Scale(s):

1:250

Paper Size:

A3



**Cwm Planning & Design Ltd.**  
(architectural and Draughting Services)

**PLANNING**