


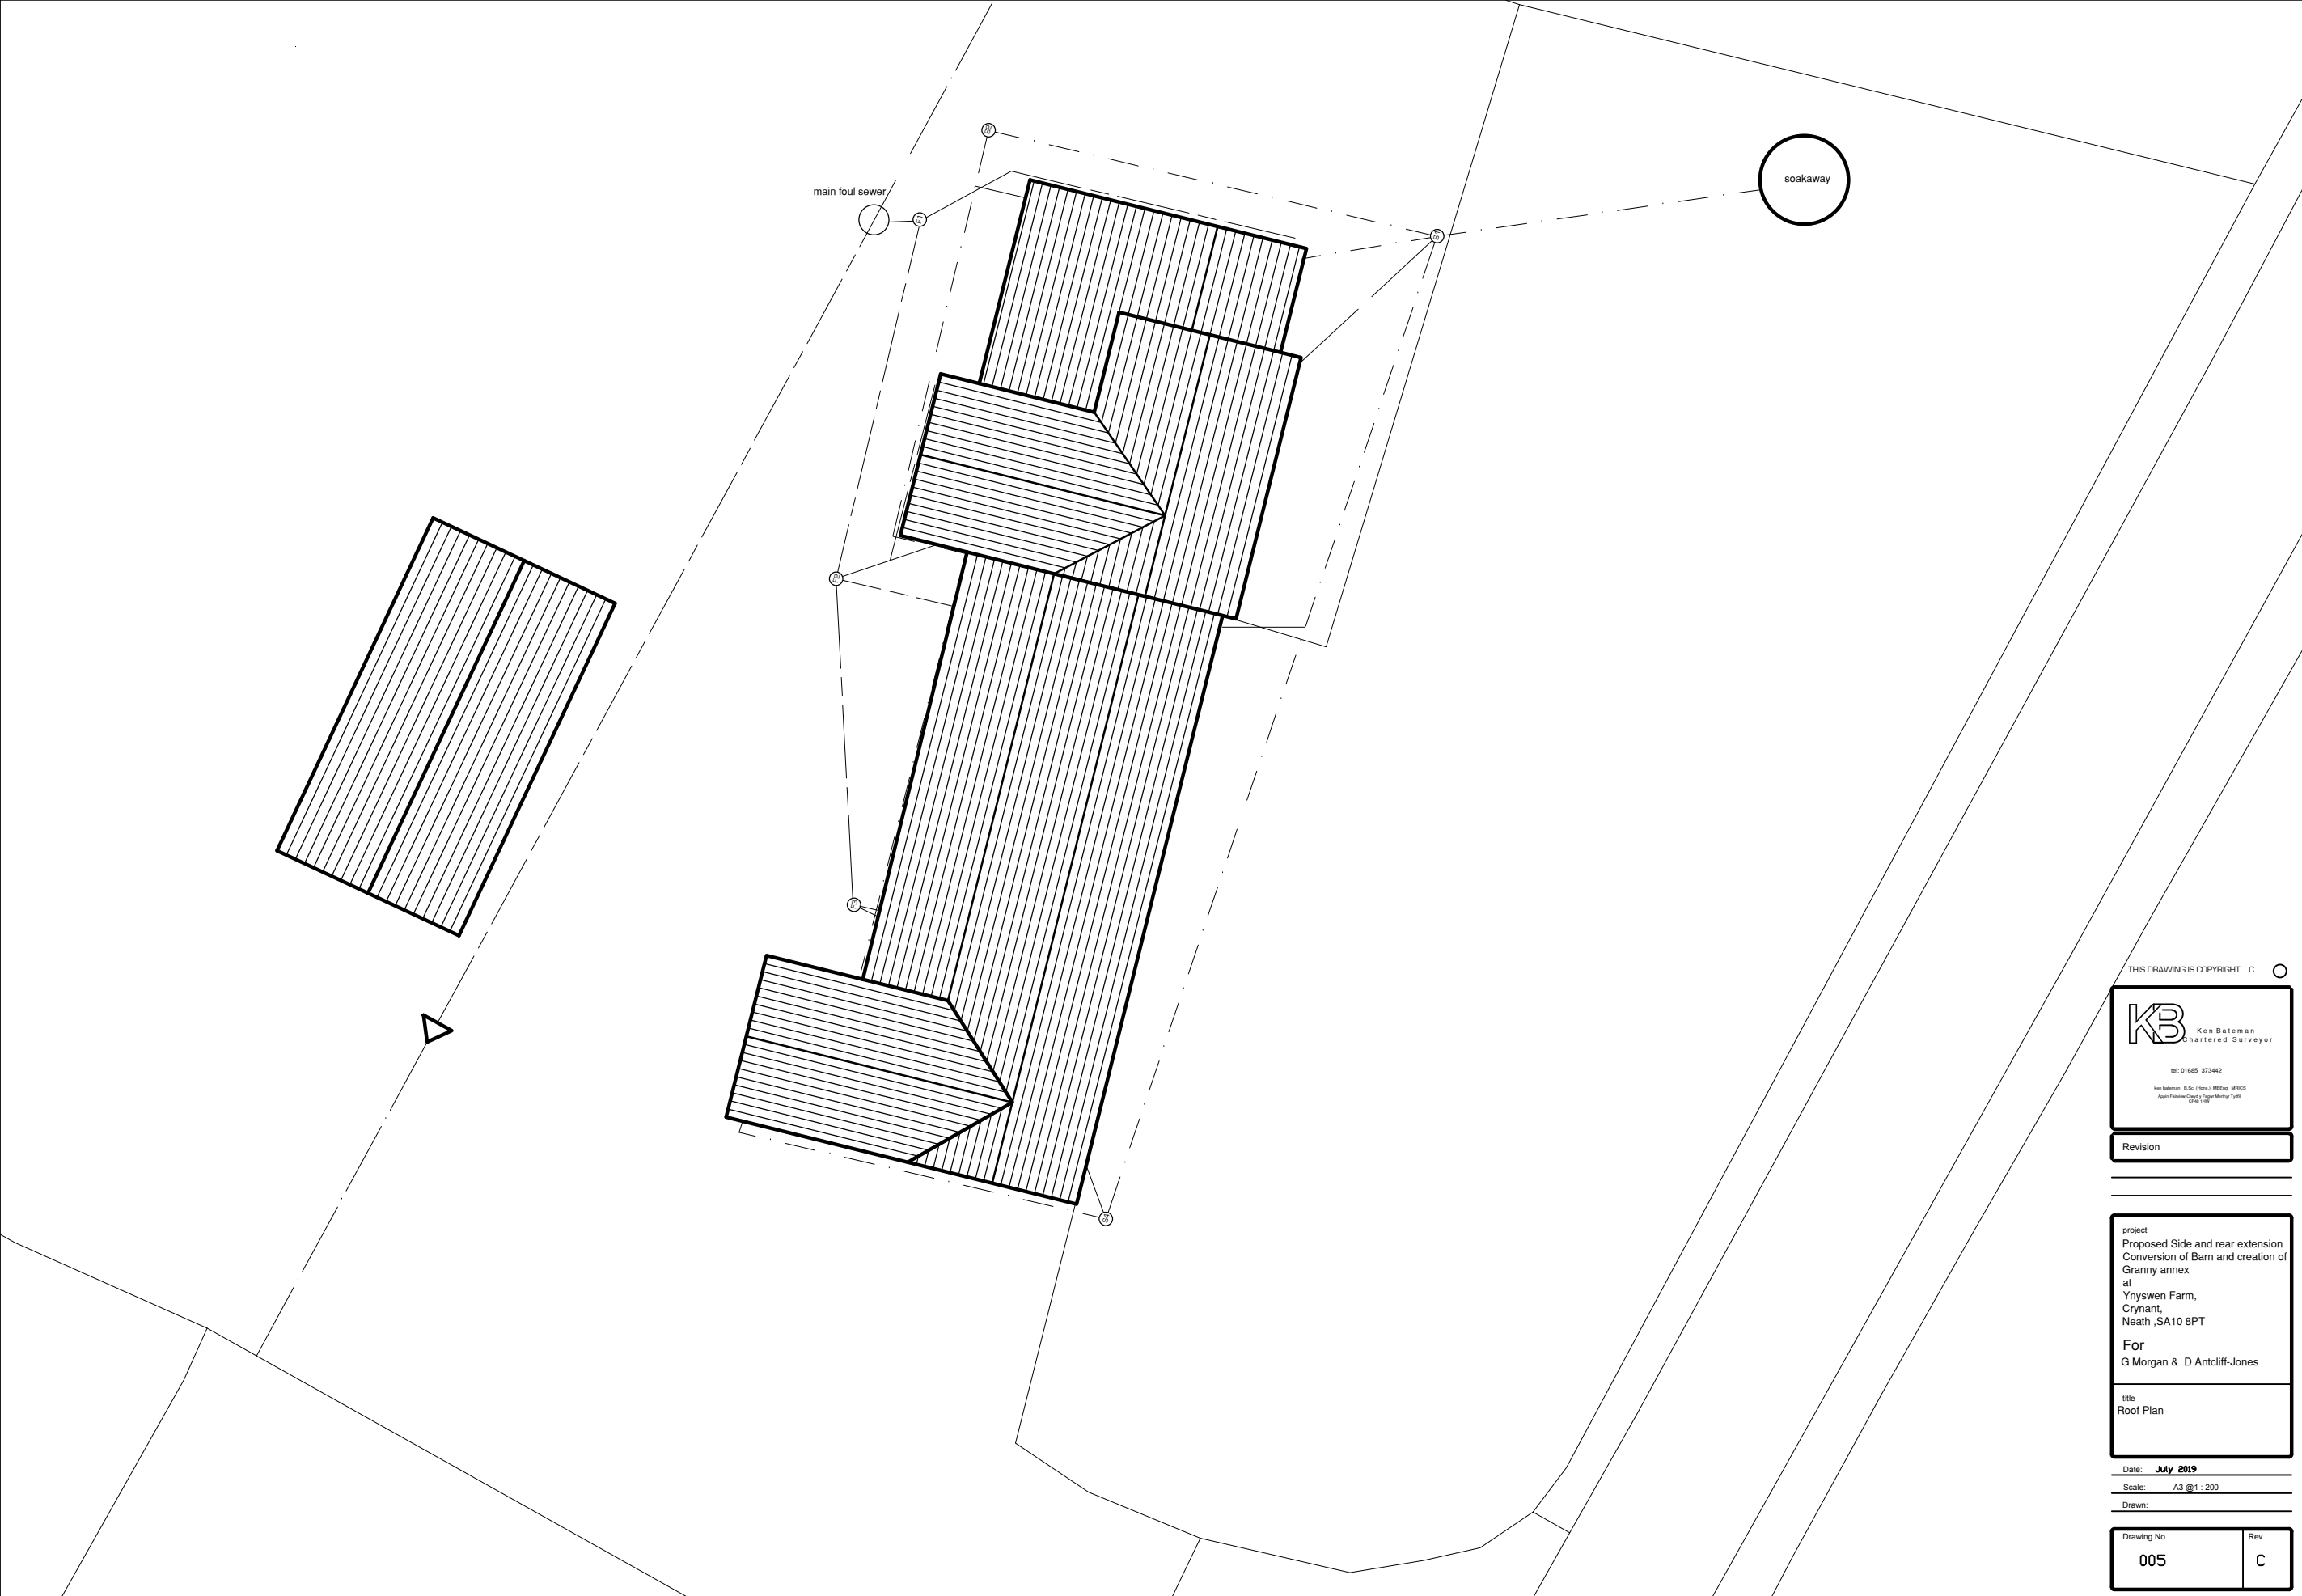

THIS DRAWING IS COPYRIGHT ©

**KB** Ken Bateman  
Chartered Surveyor

Nel: 01685 373442

Ken Bateman: RICS (Survey), RICS (Survey), RICS (Survey)  
Appl: For some Cases & Types: Building, Survey, Civil, 1998

| Revision |
|----------|
|          |
|          |
|          |

project  
Proposed Side and rear extension  
Conversion of Barn and creation of  
Granny annex  
at  
Ynyswen Farm,  
Crynant,  
Neath, SA10 8PT

For  
G Morgan & D Antcliff-Jones

title  
Roof Plan

Date: **July 2019**

Scale: A3 @ 1: 200

Drawn:

| Drawing No. | Rev. |
|-------------|------|
| 005         | C    |