




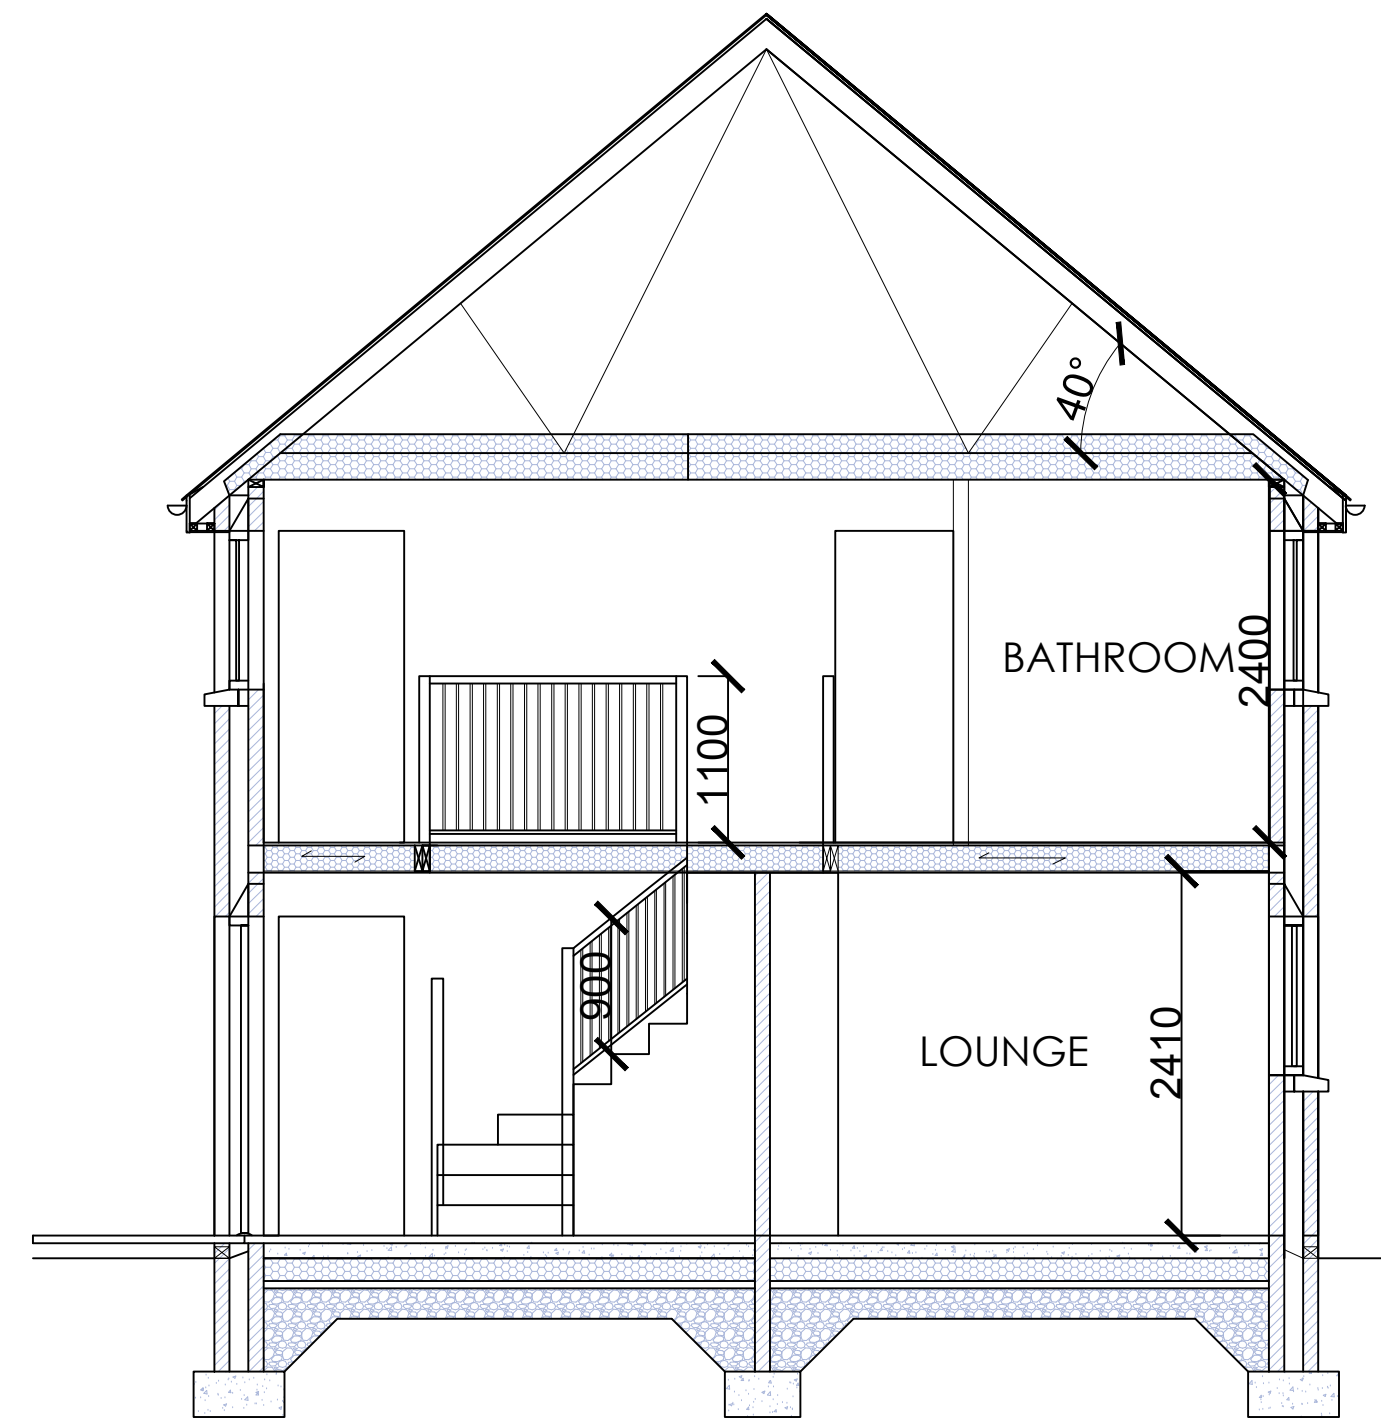

PROPOSED SECTION A-A

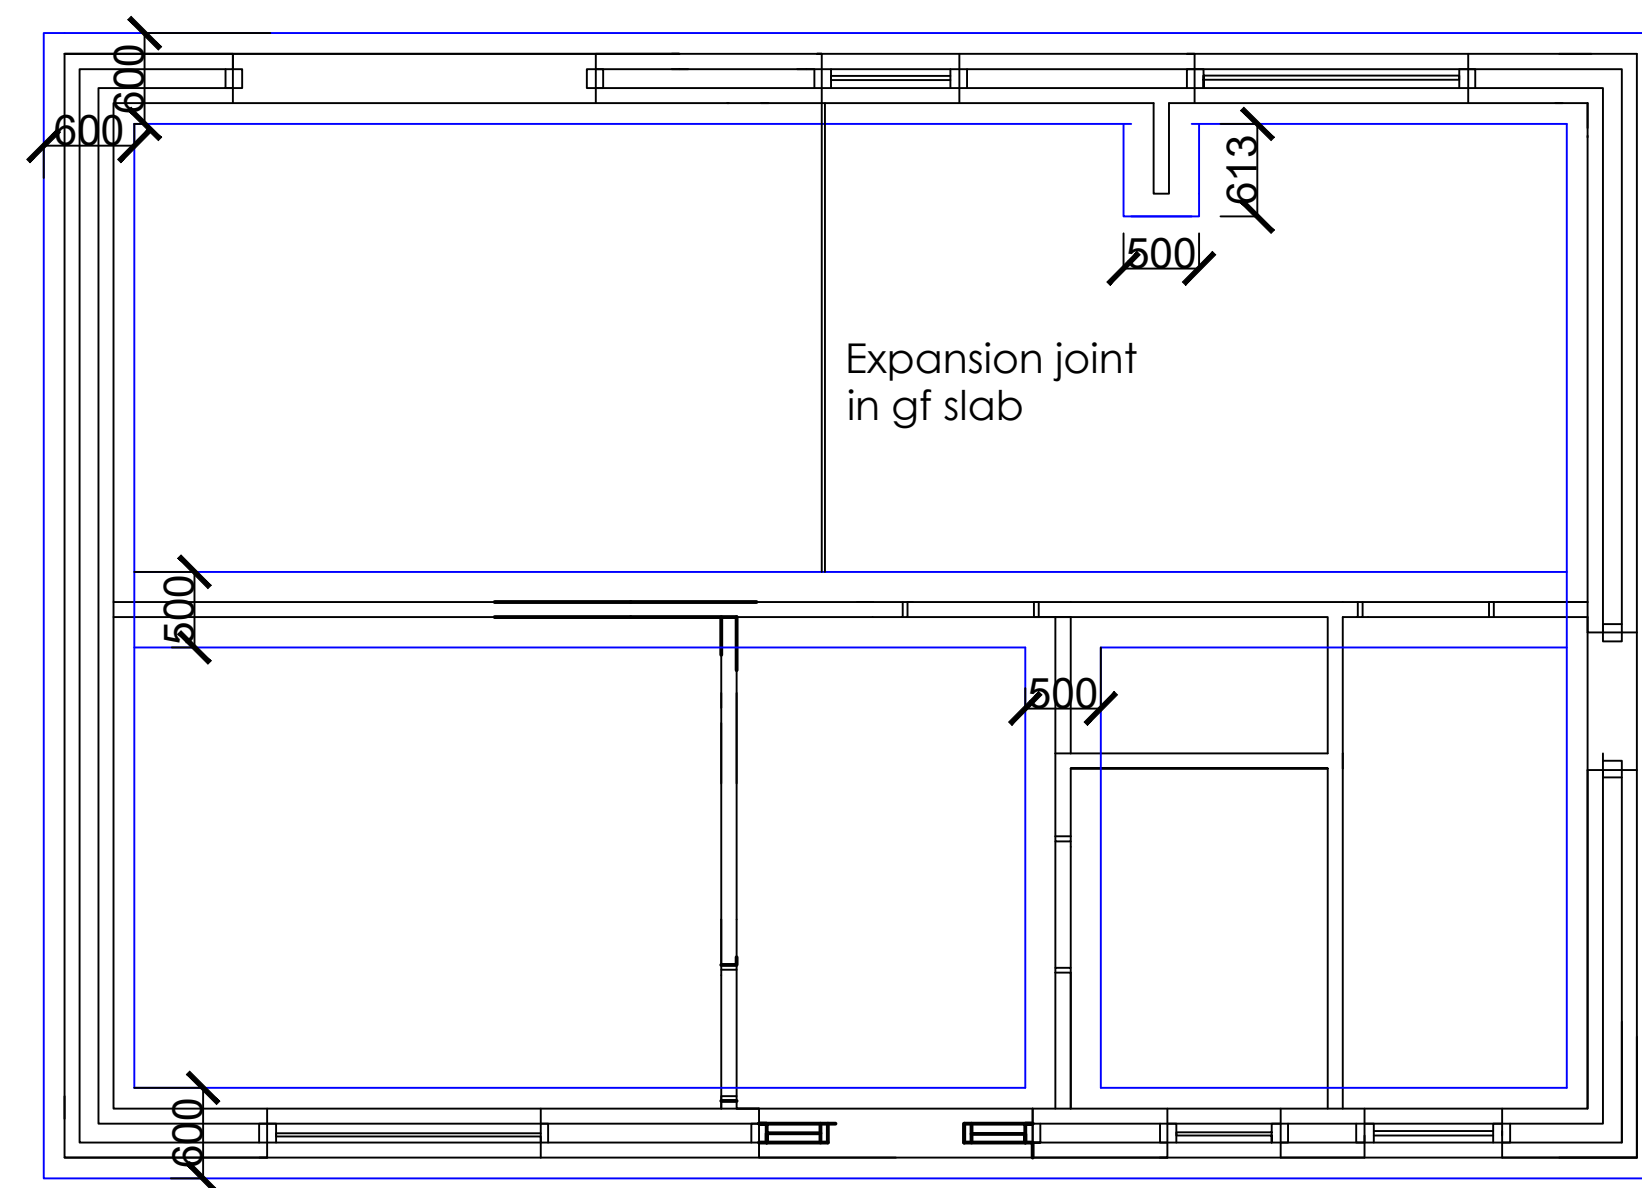

PROPOSED FOUNDATION PLAN

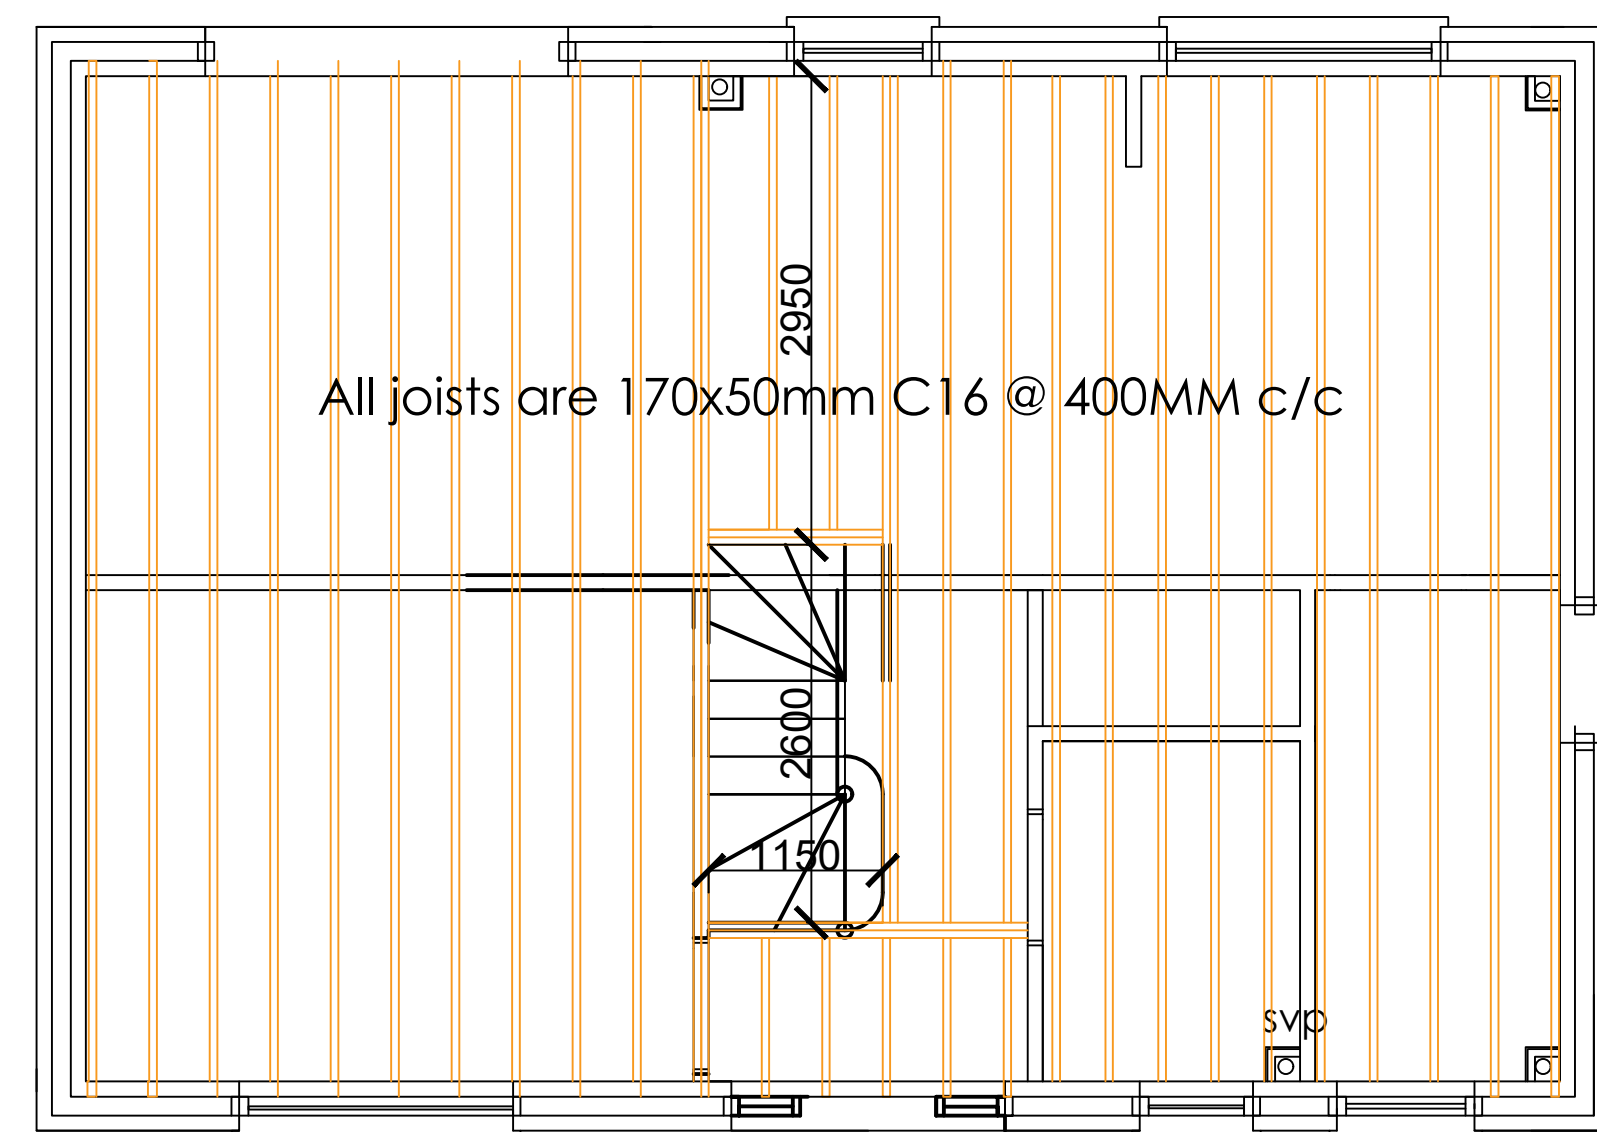

All joists are 170x50mm C16 @ 400MM c/c
PROPOSED 1ST FLOOR JOIST PLAN

General Notes

No.	Revision/Issue	Date

Firm Name and Address

Project Name and Address

PROPOSED SECTION
FOUNDATION &
JOIST PLANS
BETHANIA TCE

Project LYND

Date 2-10-19

Scale 1:50

Sheet

B-05