



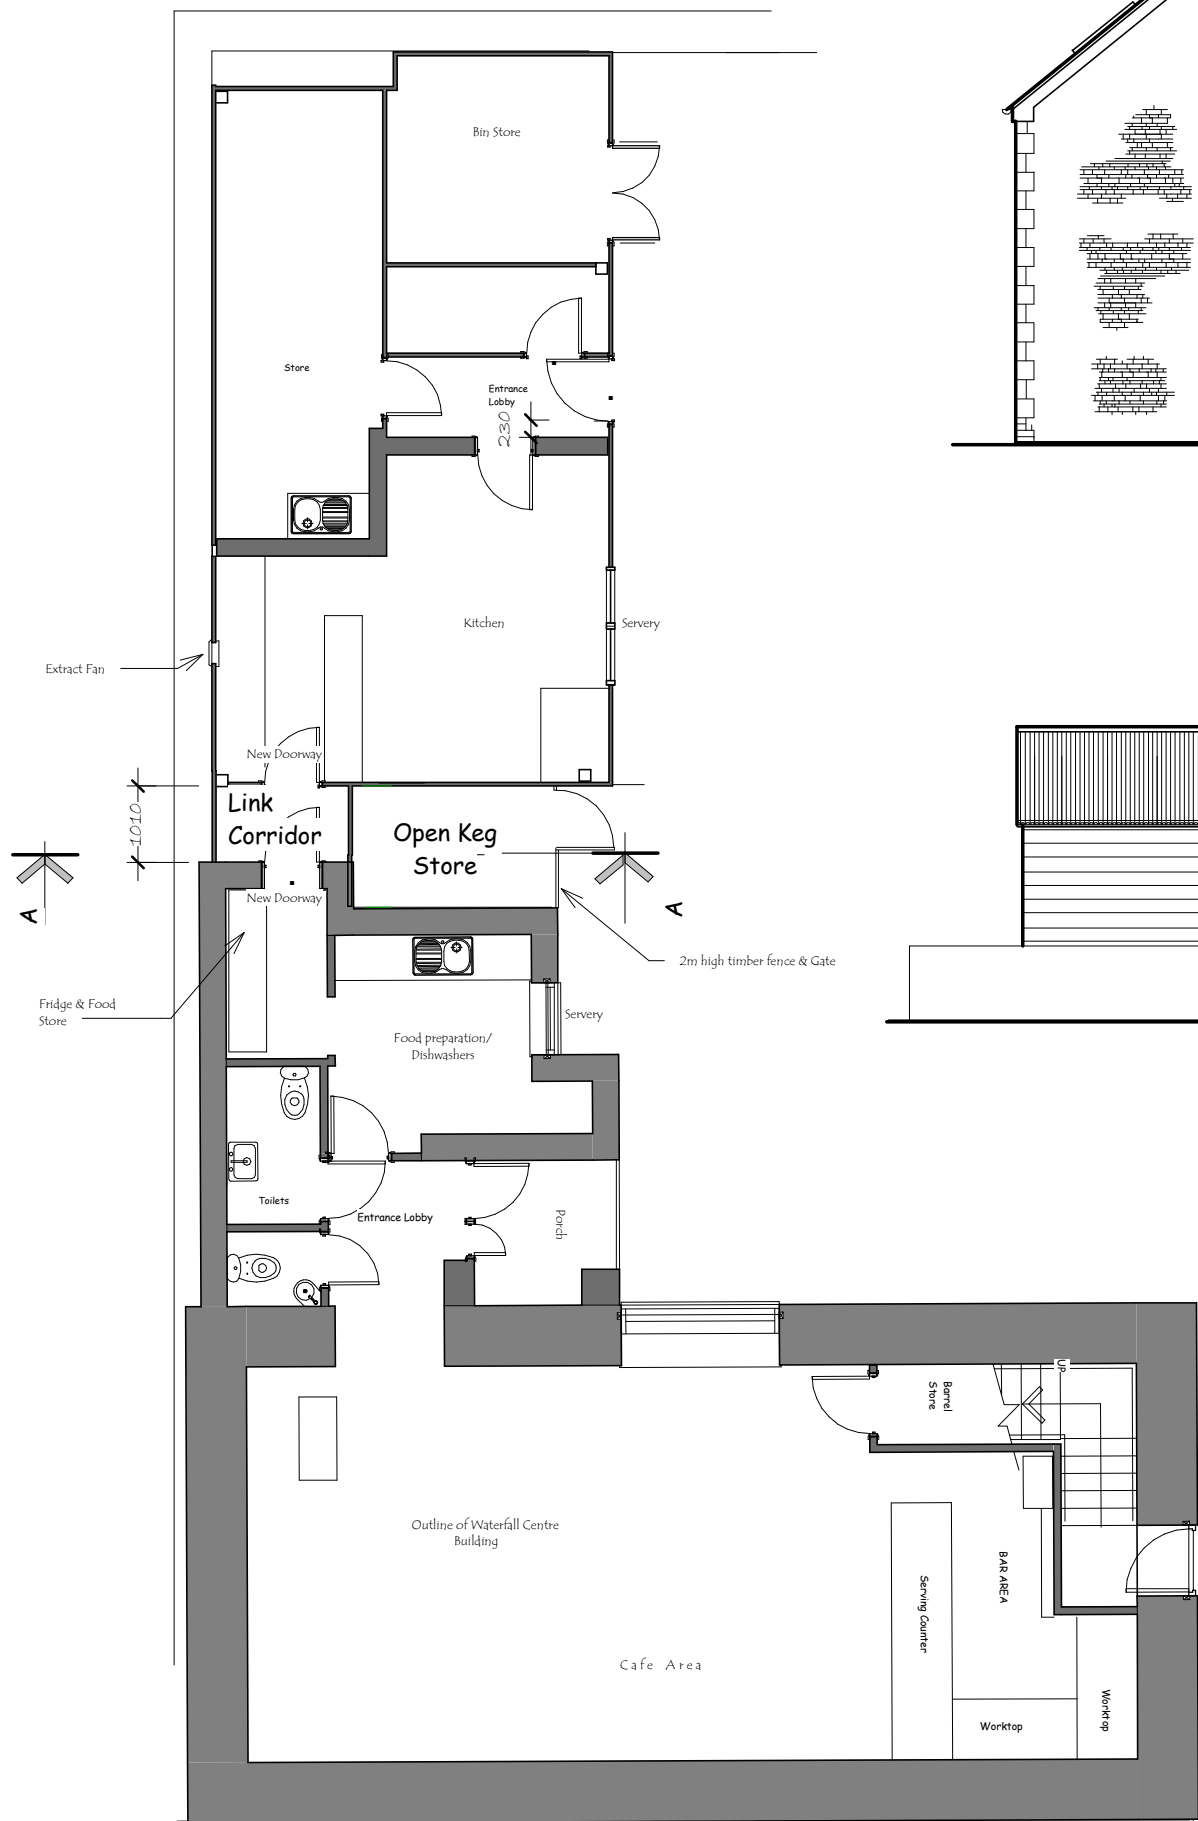


GROUND FLOOR PLAN

Rev A | Building width corrected to 5.3m, vent added to rear elevations. Side elevation Building's position altered relative to boundary wall


D6 28 10 19

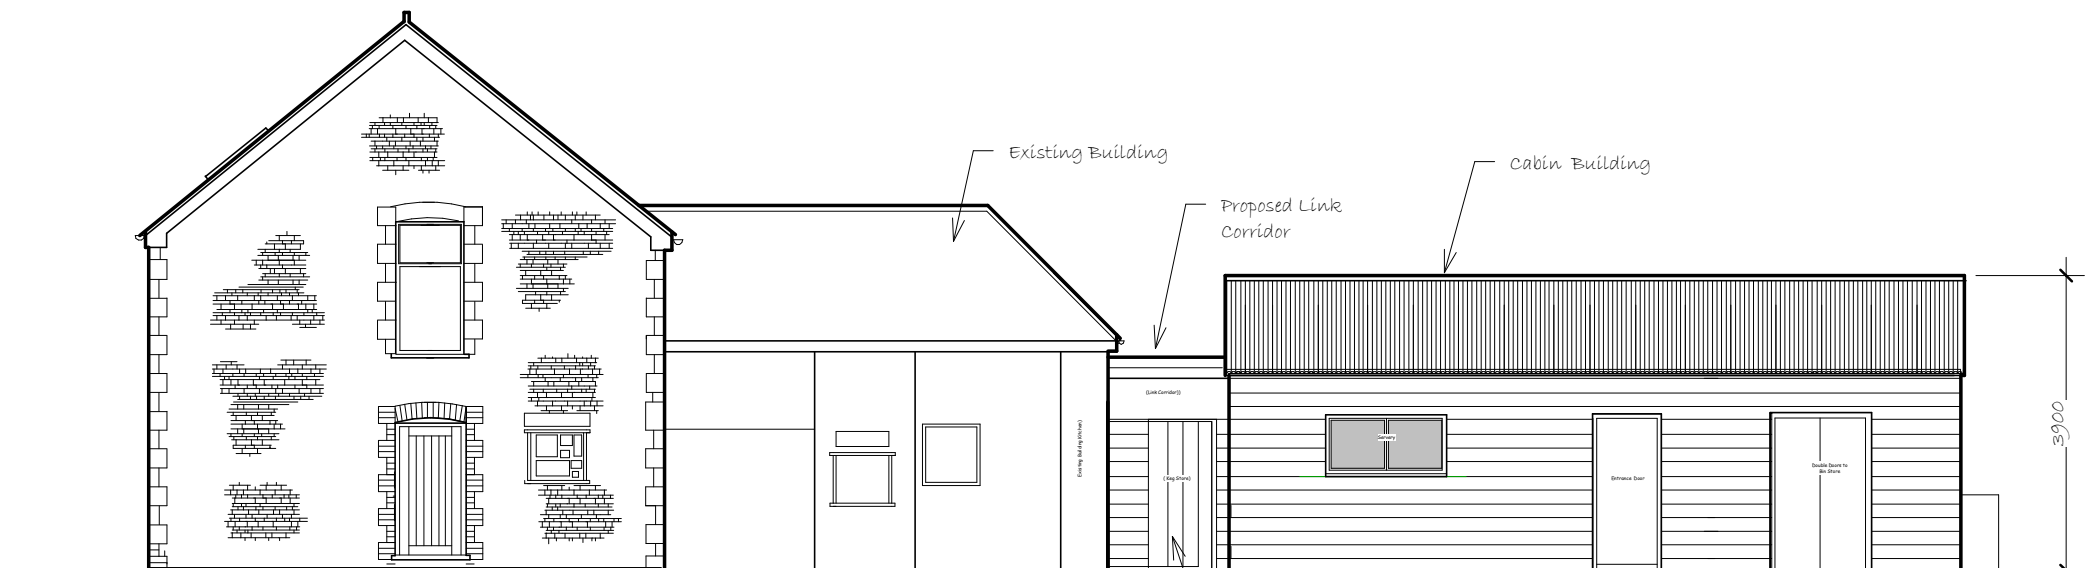


PROPOSED FRONT ELEVATION
Facing North West

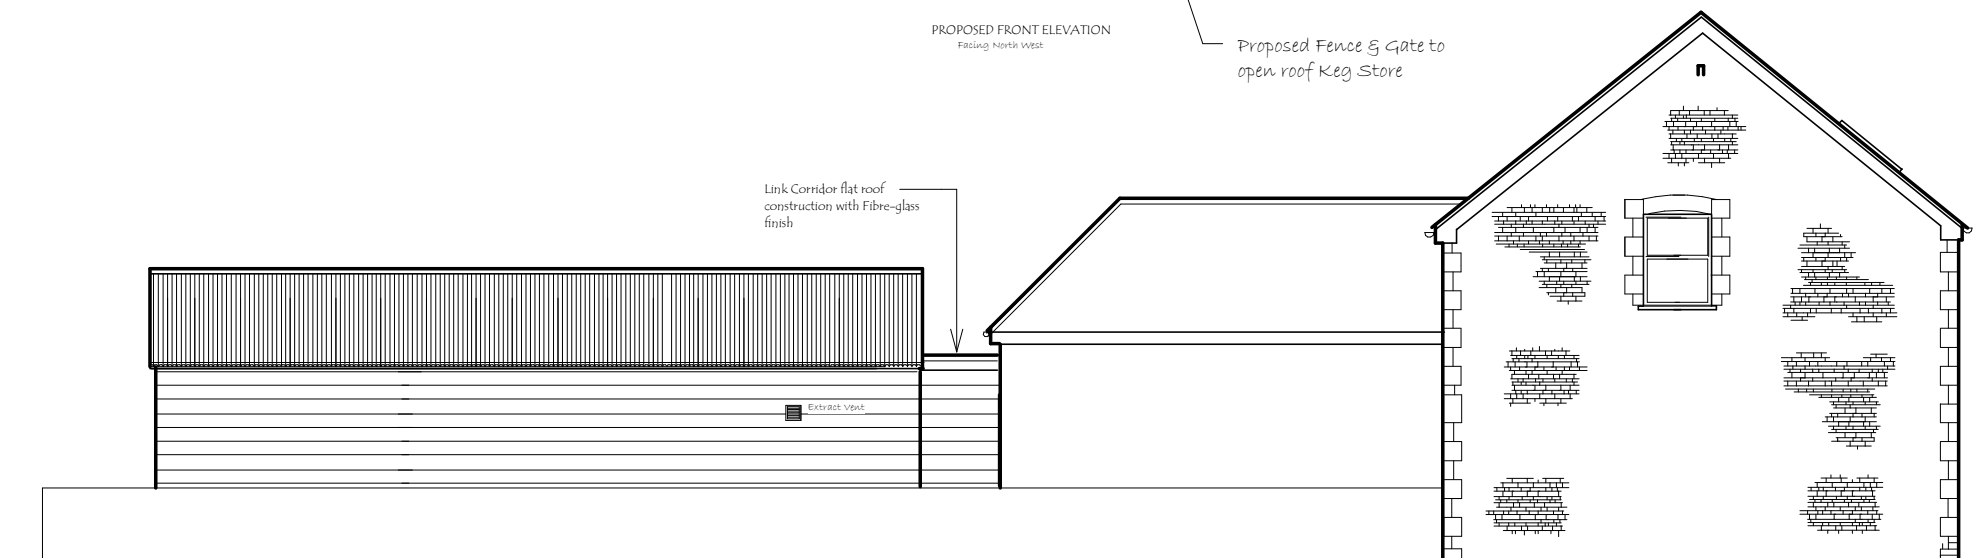

PROPOSED REAR ELEVATION

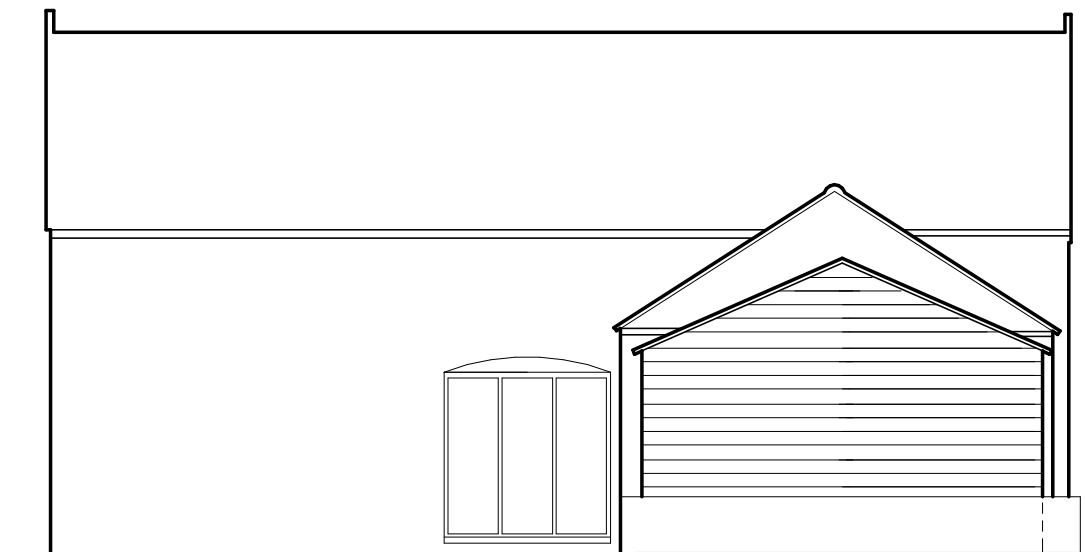

EXISTING SIDE ELEVATION
Facing South West

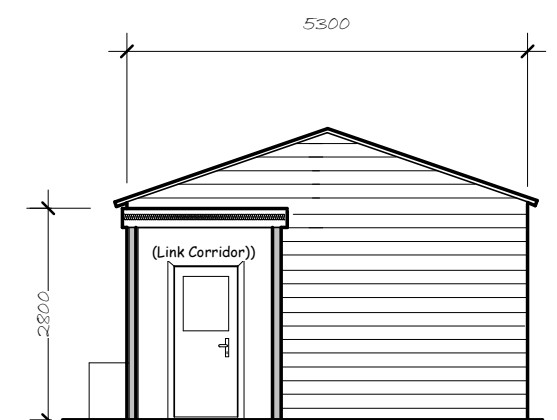

PROPOSED SIDE ELEVATION
Facing North East - Through Section on A - A

The Waterfall Centre, Pontneddfechan, Glynneath, Neath. SA11 5NR

PROPOSED LAYOUT

Date 16 09 19
Scale - 1:200

Drawn DG

Dwg No

PNF2 Sheet 4

REV

A