


Superseded

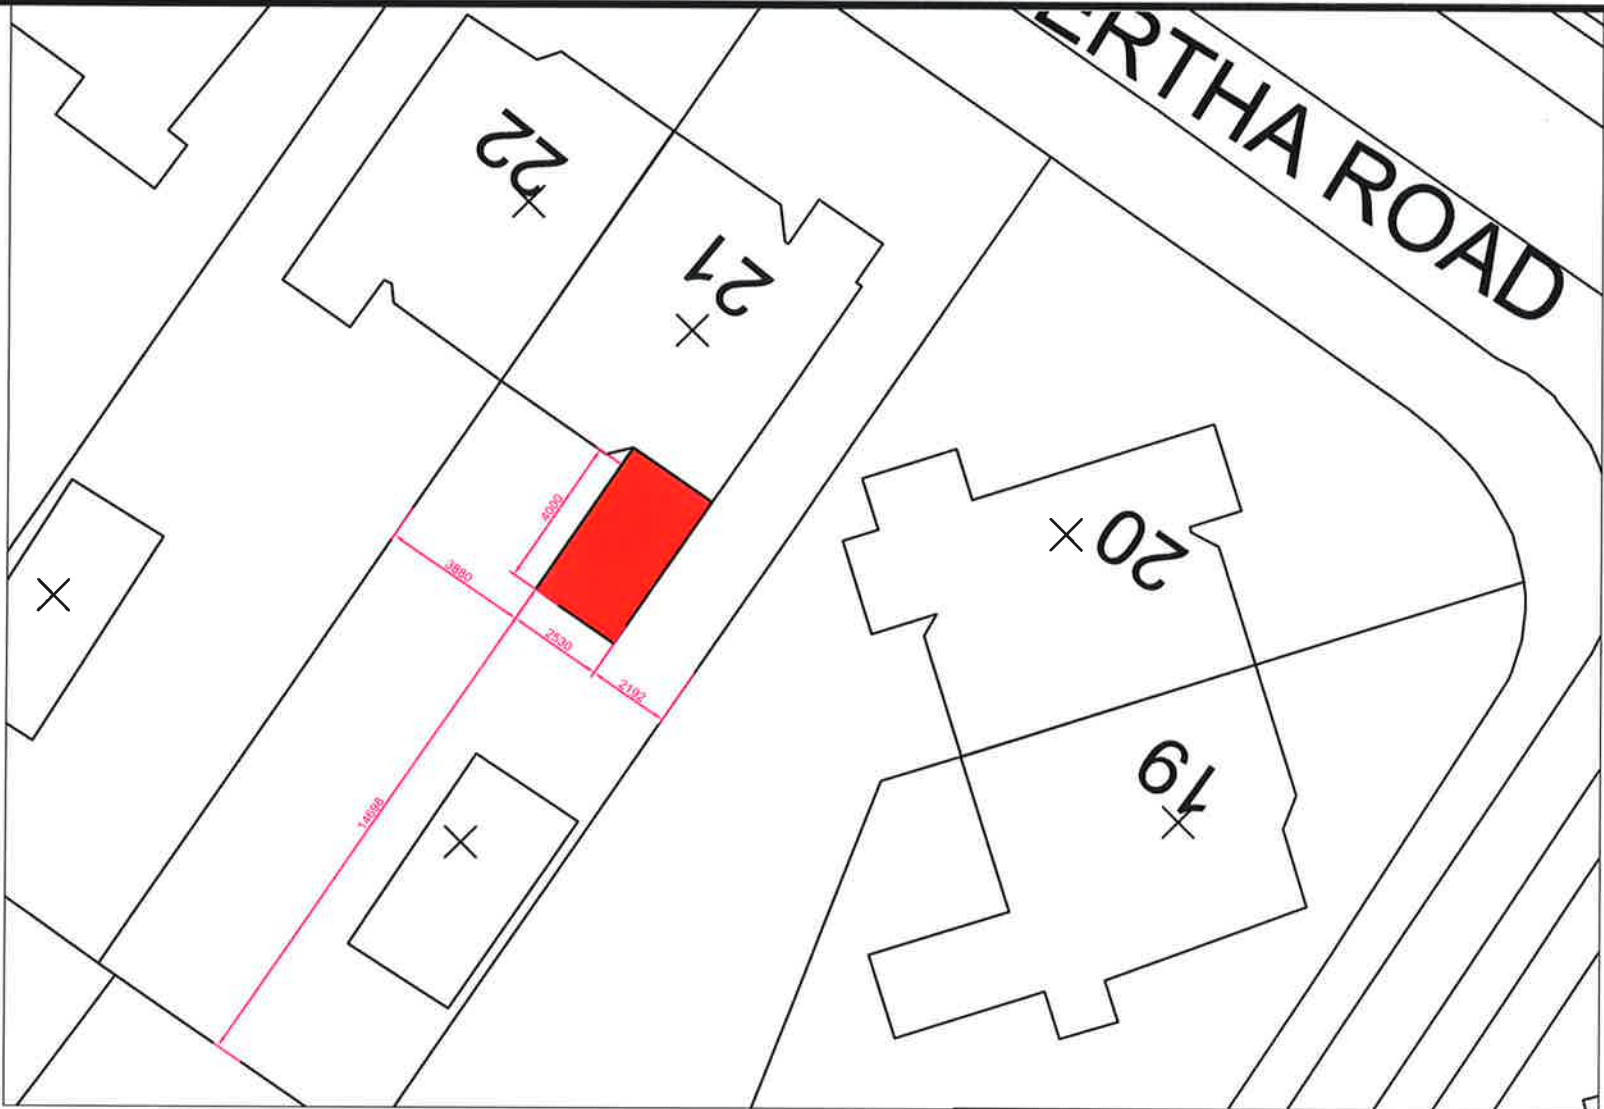

Site Plan 1:200



Address 21_BERTHA_ROAD_MARGAM_PORT_TALBOT_SA132AW

A4

Notes

- 1 THIS IS A C.A.D. PRODUCED DRAWING AND SHOULD NOT BE AMENDED BY HAND
- 2 All dimensions in millimetres unless otherwise stated
- 3 Do not scale off this drawing - all dimensions and levels to be checked and verified on site.

Drawn GST-M

Date 02/01/19

Scales AS_SHOWN

Drawing No. PL_002

A

PROPOSED_REAR_EXTENSION_SITE_PLAN_GROUND FLOOR

PERMITTED DEVELOPMENT