


Superseded

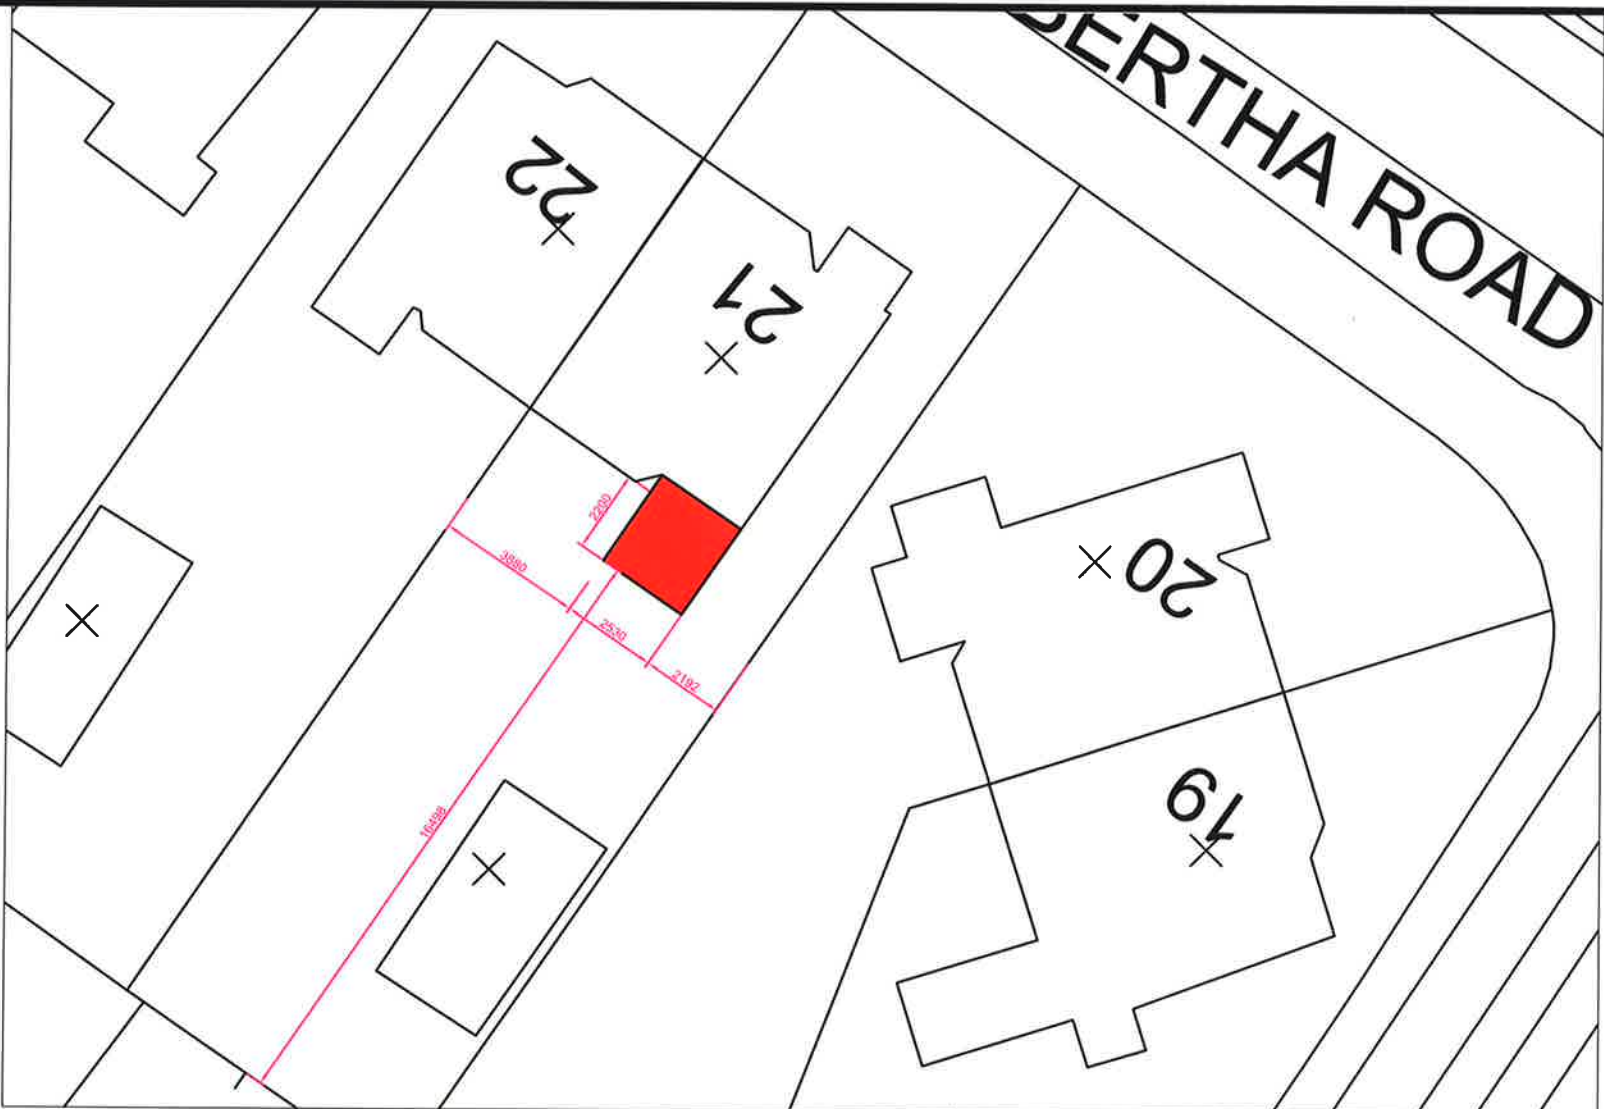

Site Plan 1:200



Address 21_BERTHA_ROAD_MARGAM_PORT_TALBOT_SA132AW					A4
Notes					
1 THIS IS A C.A.D. PRODUCED DRAWING AND SHOULD NOT BE AMENDED BY HAND					
2 All dimensions in millimetres unless otherwise stated					
3 Do not scale off this drawing - all dimensions and levels to be checked and verified on site.					
Drawn	GST-M	Date	02/01/19	Scales	AS_SHOWN
Drawing No.				PL_002.1	A
PROPOSED_REAR_EXTENSION_SITE_PLAN_FIRST_FLOOR					

PERMITTED_DEVELOPMENT