




# Ron Bagshaw & Associates Ltd.

Architectural Design & Planning Consultants

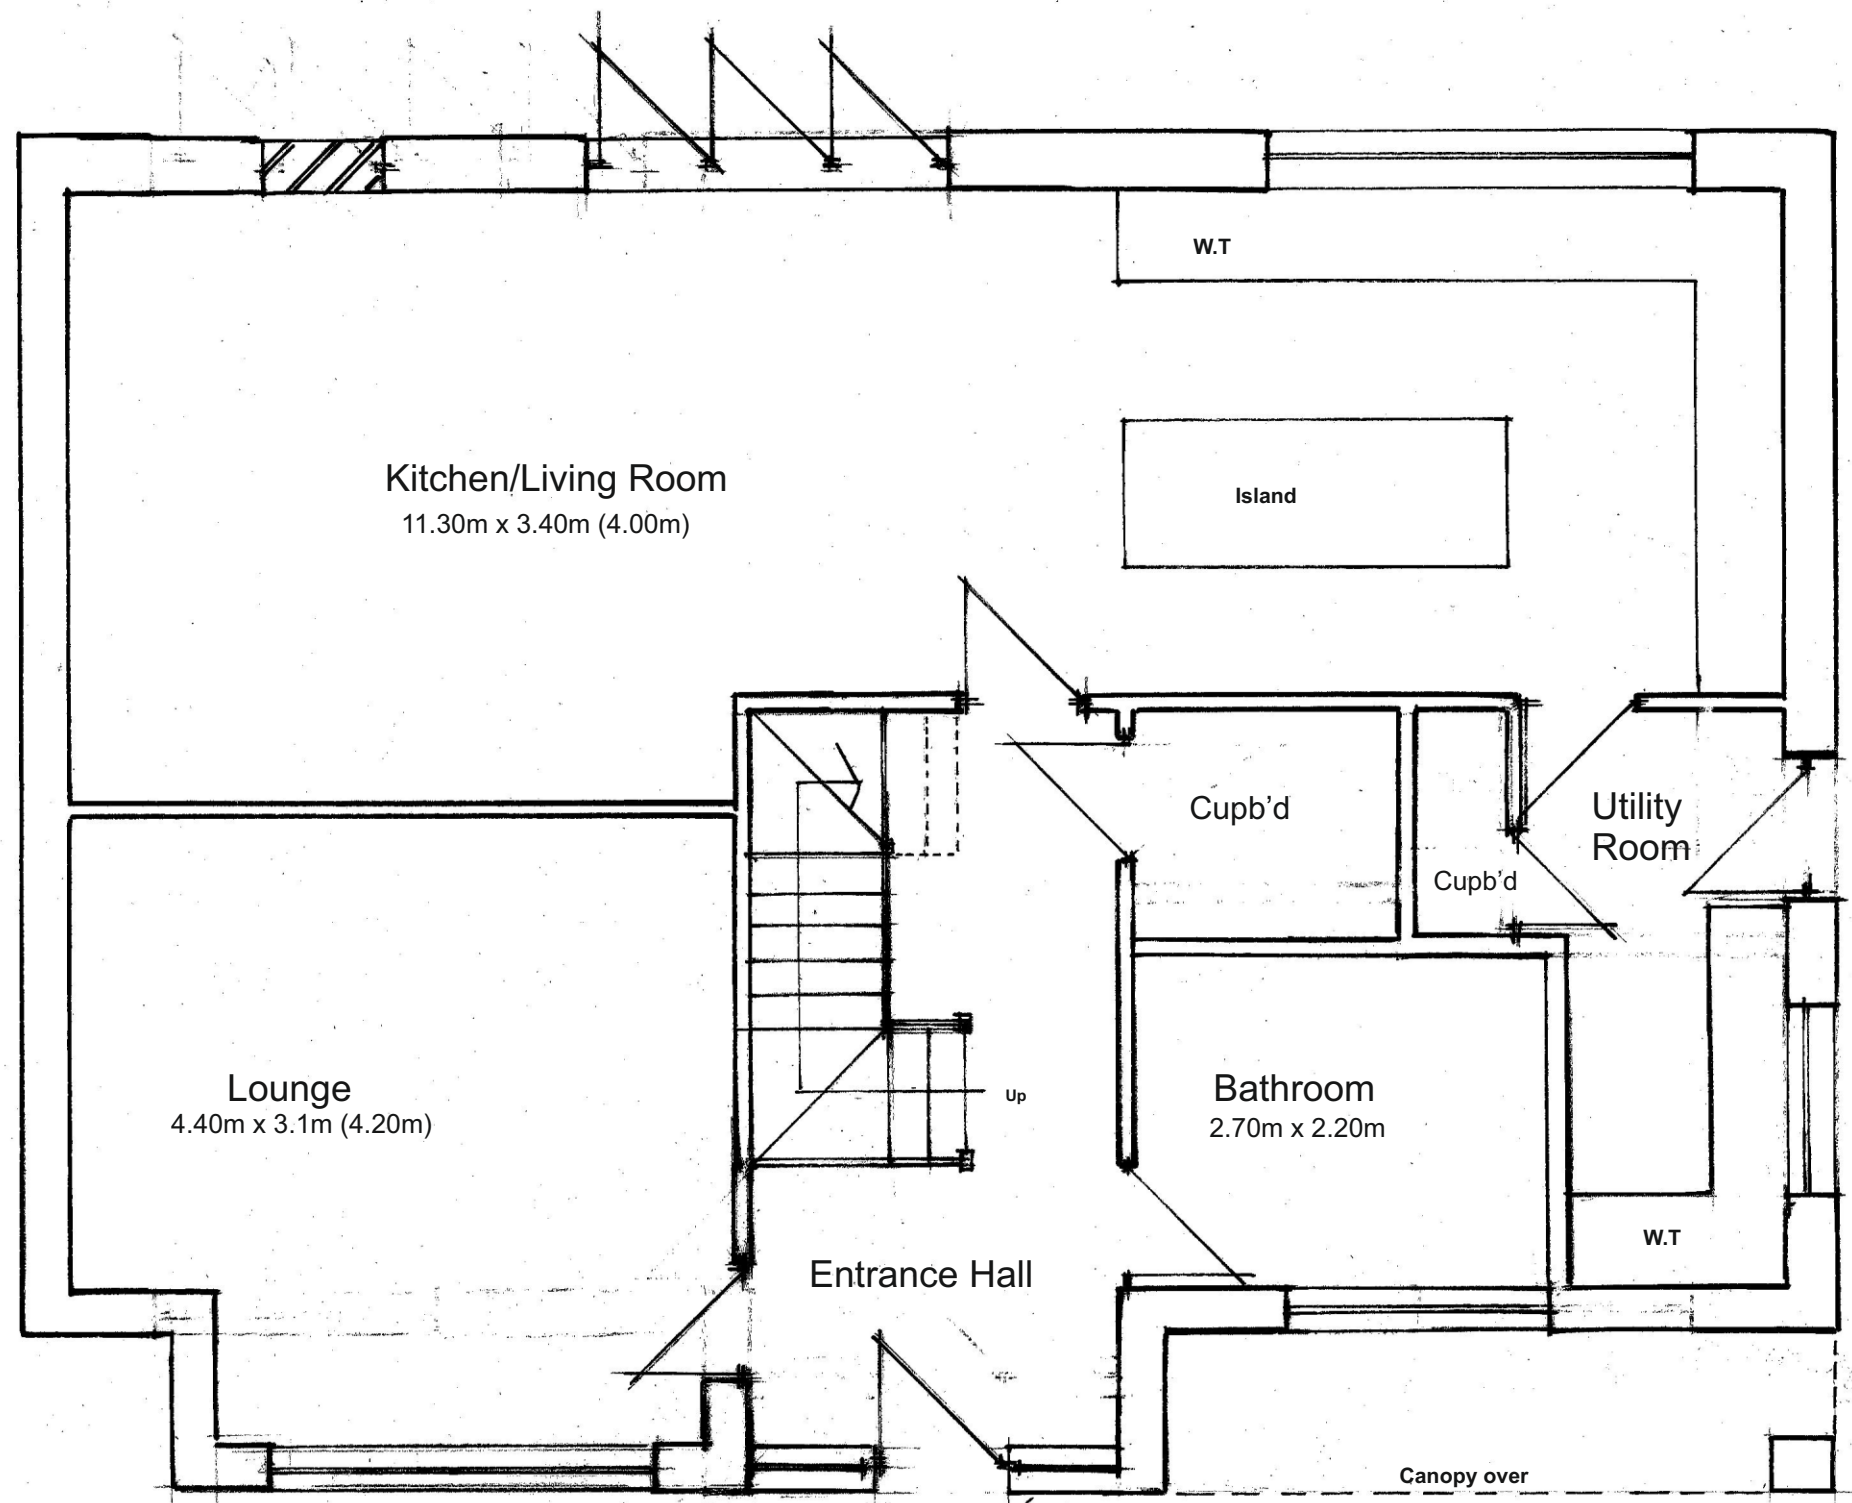

Wood Field House  
1b Rosser Terrace  
Cilfrew  
Neath, SA10 8LH

Contact Details -  
01639 632822 (Office)  
07870 863859 (Mobile)  
mail@ronbagshaw.co.uk

Drawing No: SC/2019/01

Scale: 1:50 @ A3

Date: September 2019

Notes/Revisions

Proposal: Detached Dormer Bungalow

Location: Plot off Curwen Close, Efail Fach, Port Talbot SA12 9UT.

Client: Mr & Mrs Steven Carey.

Title: Ground Floor Plan.