


Superseded

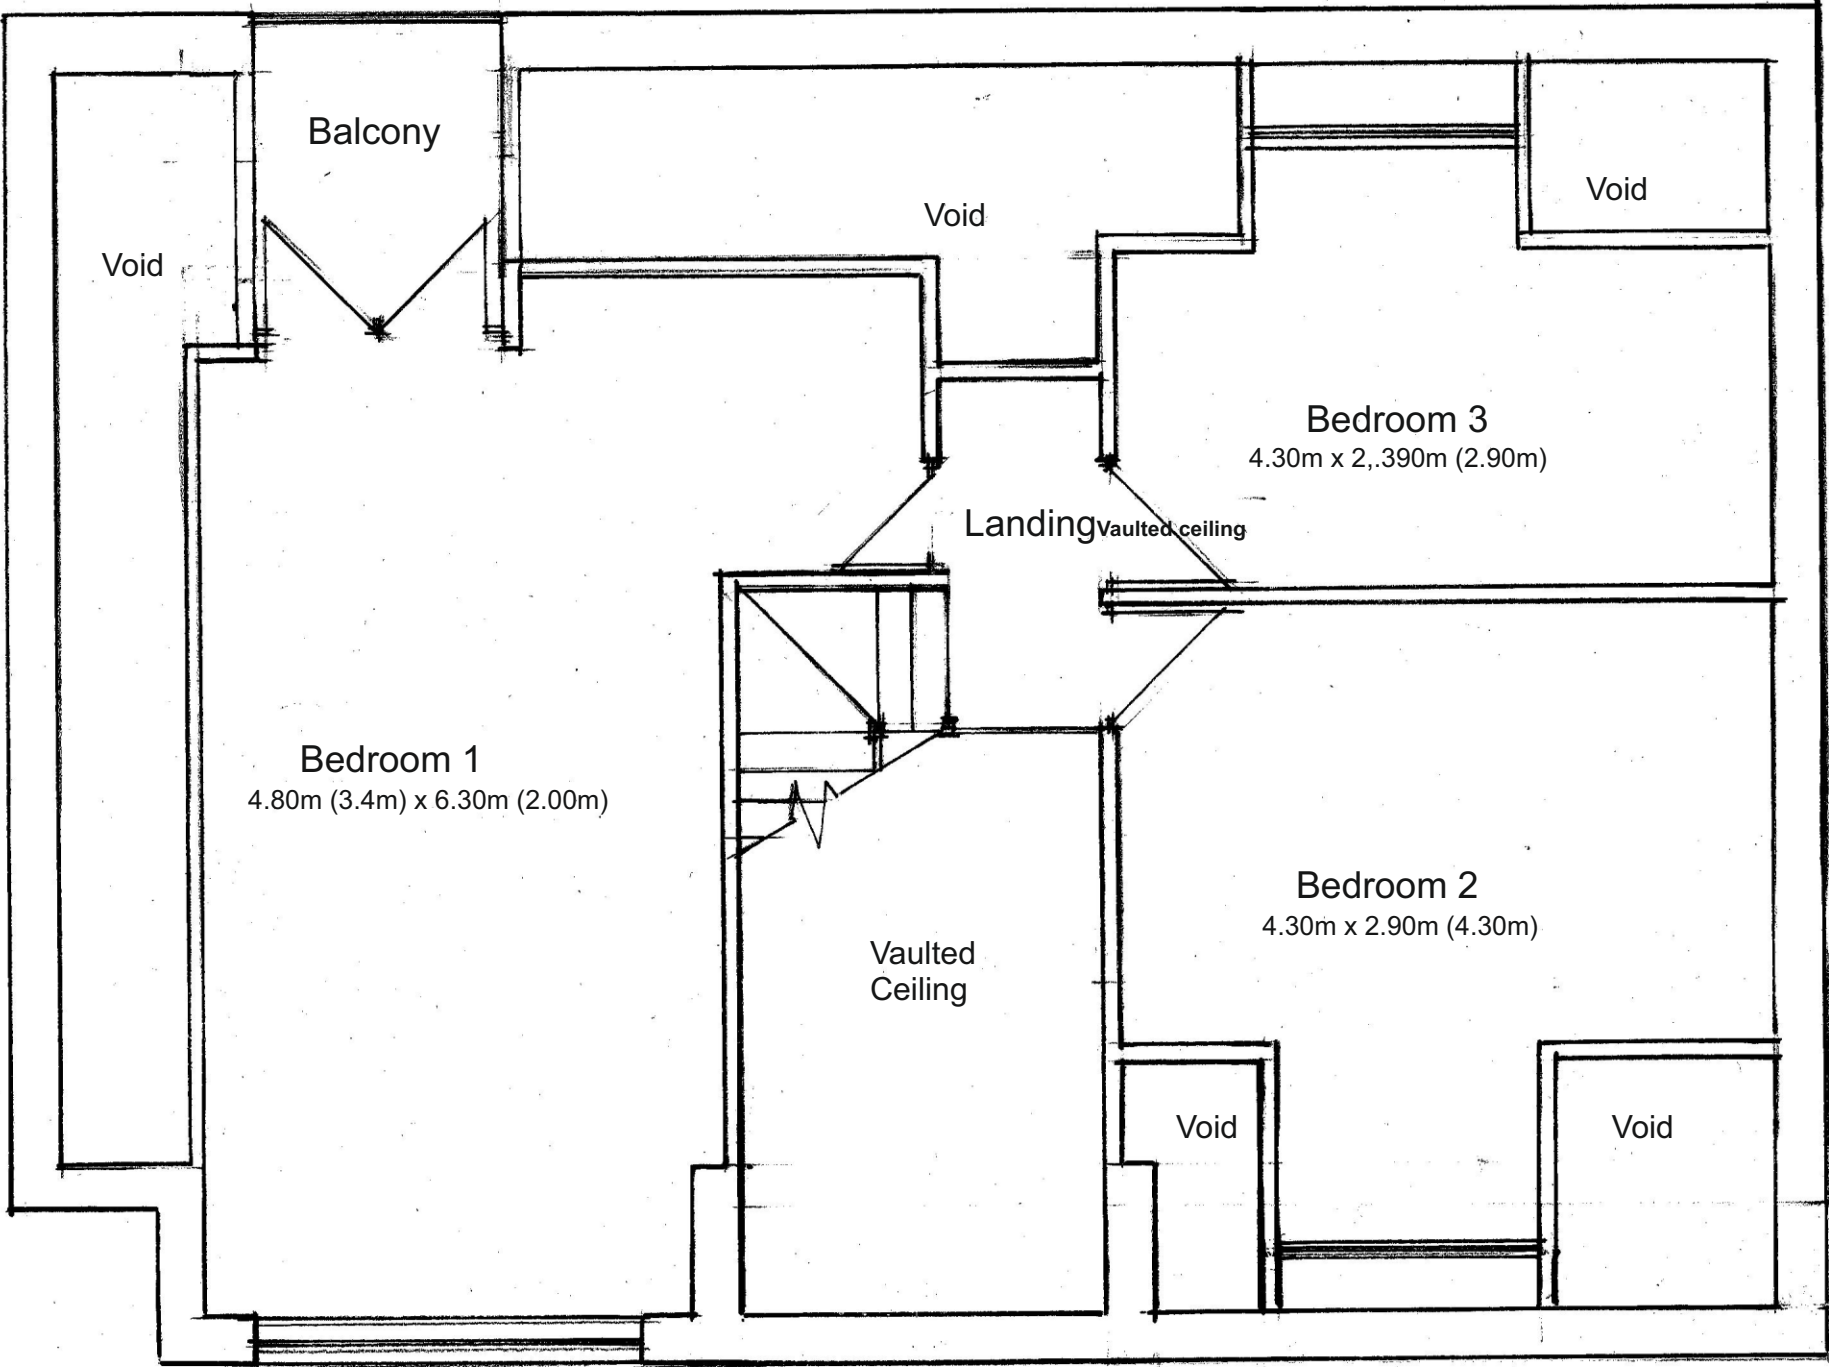

Ron Bagshaw & Associates Ltd.
Architectural Design & Planning Consultants



Wood Field House
1b Rosser Terrace
Cilfrew
Neath, SA10 8LH

Contact Details -
01639 632822 (Office)
07870 863859 (Mobile)
mail@ronbagshaw.co.uk

Drawing No: SC/;2019/02
Scale: 1:50 @ A3
Date: September 2019
Notes/Revisions

Proposal: Detached Dormer Bungalow.
Location: Plot off Curwen Close, Efail Fach, Port Talbot SA12 9UT.
Client: Mr & Mrs Steven Carey.
Title: Proposed First Floor Plan.